


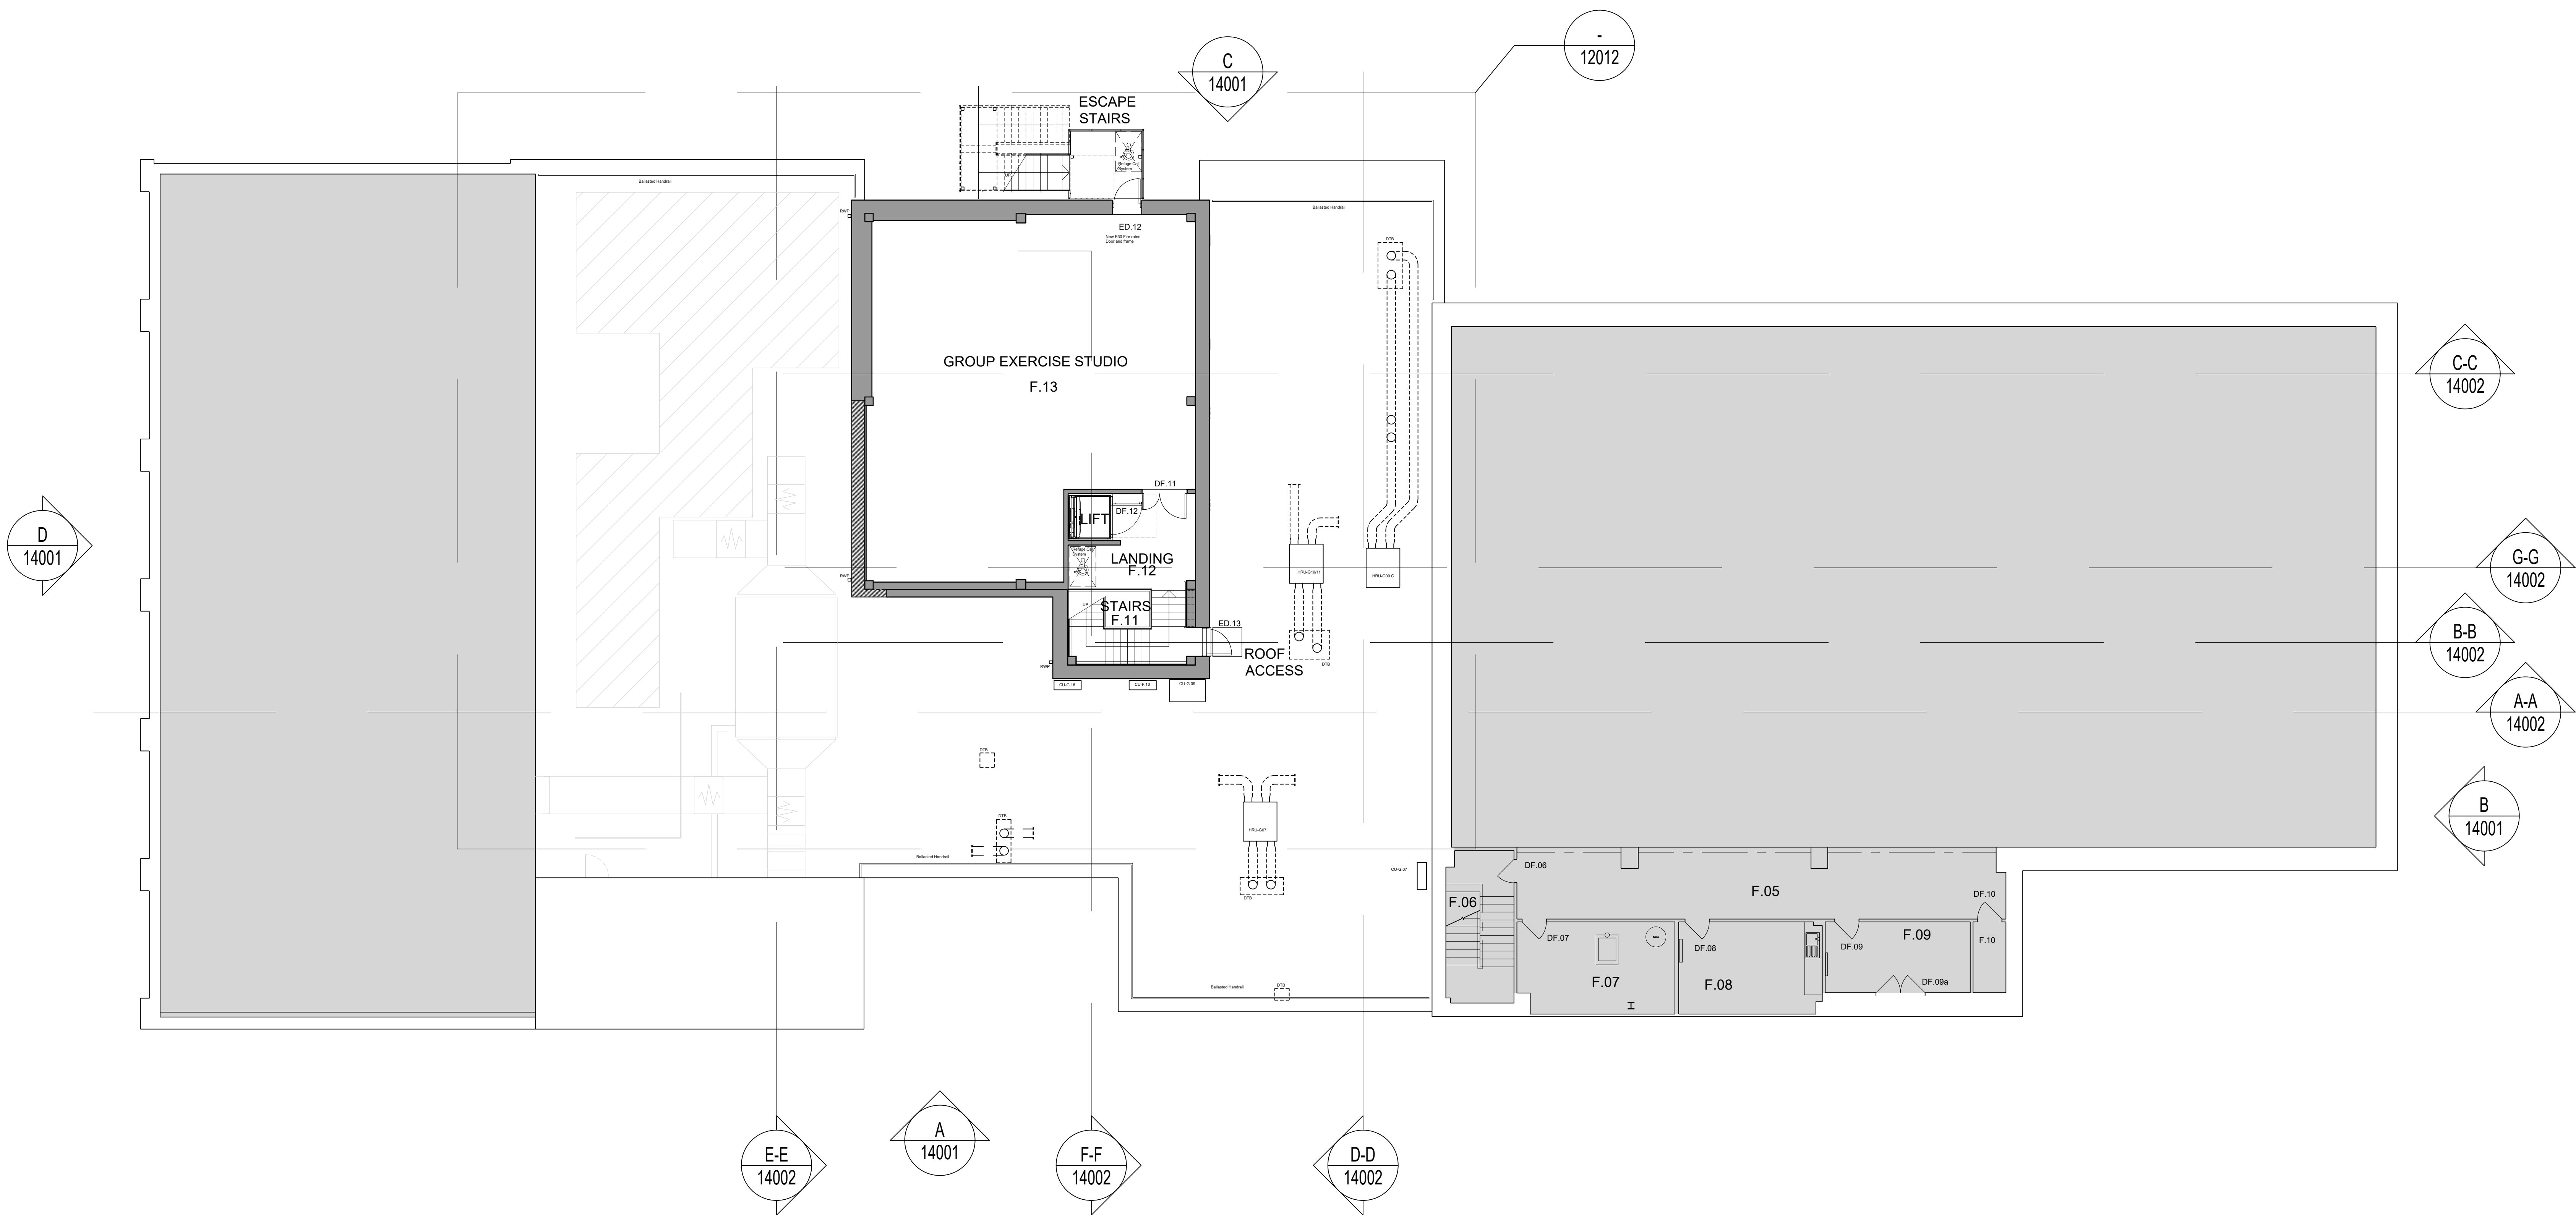

KEY:

AREA OUTSIDE REFURBISHMENT SCOPE OF WORKS

NOTE:
This roof plan has been generated from the surveyed floor plan, elevations and photographs and is therefore shown indicatively only. It is NOT based on any specific survey information and should not be relied upon. Additional survey information will be required at the appropriate time. No levels or roof drainage information is known at this stage.

The roof top plant and ductwork is taken from the planning submittal and is NOT based on any 'as-built' information and is shown indicatively for information only

rl.

Roberts Limbrick

03333 405 500
mail@robetslimbrick.com
robetslimbrick.com

Registered Office (England No. 04658229)

Project Name

New Mills
Leisure Centre
-

Client Name

Alliance Leisure
-

Drawing Title

Proposed First Floor Plan
-

Scale

1/100 • A0

Project No.

10684

Status

A3

Purpose Of Issue

Issued for Planning

Project	Org	Vol	Level	Form	Role
10684 • RL • XX • 01 • DR • A					

Number	Revision
12002	P04