

PROJECT:

Eagle Parade Conduit
Eagle Parade
Buxton
Derbyshire
SK17 6EQ

CLIENT:

Buxton Civic Association

SUBJECT:

EXISTING
SOUTH ELEVATION - CENOTAPH
CONDITION SURVEY (1 OF 2)

PLANNING &
LISTED BUILDING

DRAWING NO:

24233-E-034A

DATE:

February 2026

Revisions:
First Issue 18.02.26. A:
Project title changed from
Eagle Parade Drinking
Cistern to Eagle Parade
Conduit.

SCALE:

As Shown @ A3

This drawing and the building works
depicted are the copyright of the
Architect and may not be reproduced
without written permission. Written
dimensions should be followed.




Southwest Corner




Southeast Corner



South Facade Existing Photograph (nts)

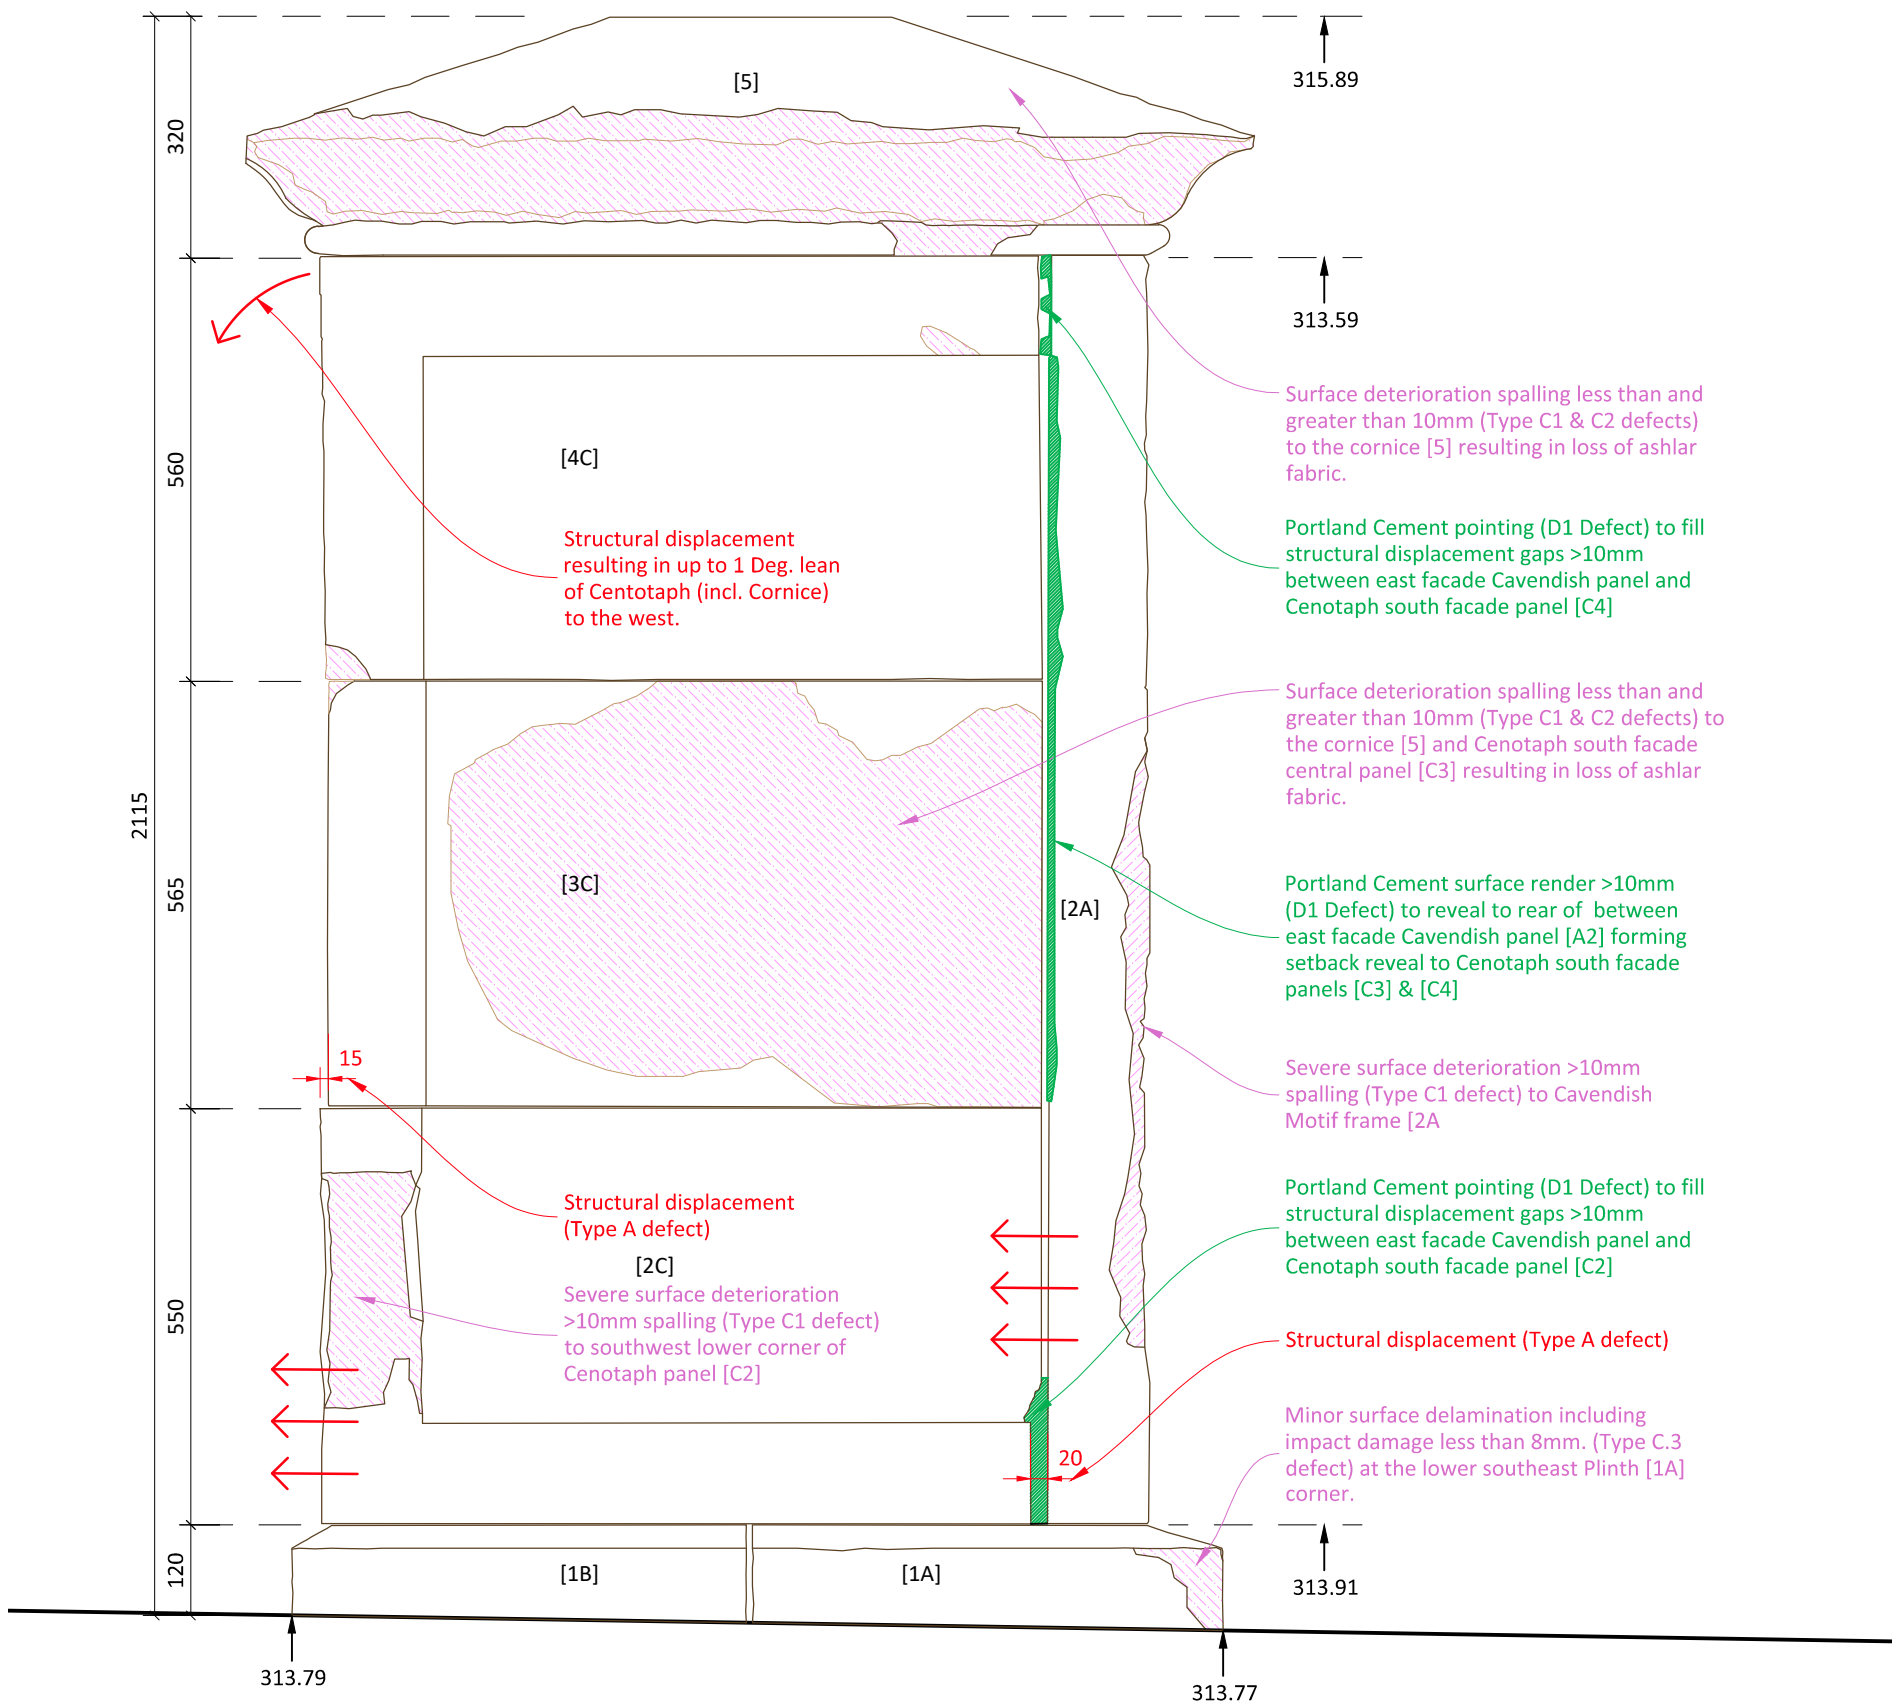

South Elevation
Existing Survey
(1:10)

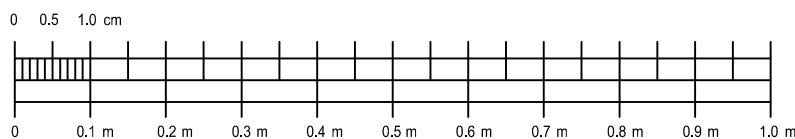

1:10

Key to DECAY TYPES.

- Type A - DISPLACEMENTS - indicating continued and worsening structural movement.
- Type B - CRACKS/FRACTURES - caused by structural movement or freeze-thaw salt crystallization.

- Type C - SURFACE LOSS - greater than 8mm and up to 15mm with delamination and 'contour-scaling', which has been followed by further crumbling and flaking of the ashlar.
- TYPE C.3. Minor surface delaminating including impact damage less than 8mm.

- Type D - CEMENTITIOUS MORTAR