



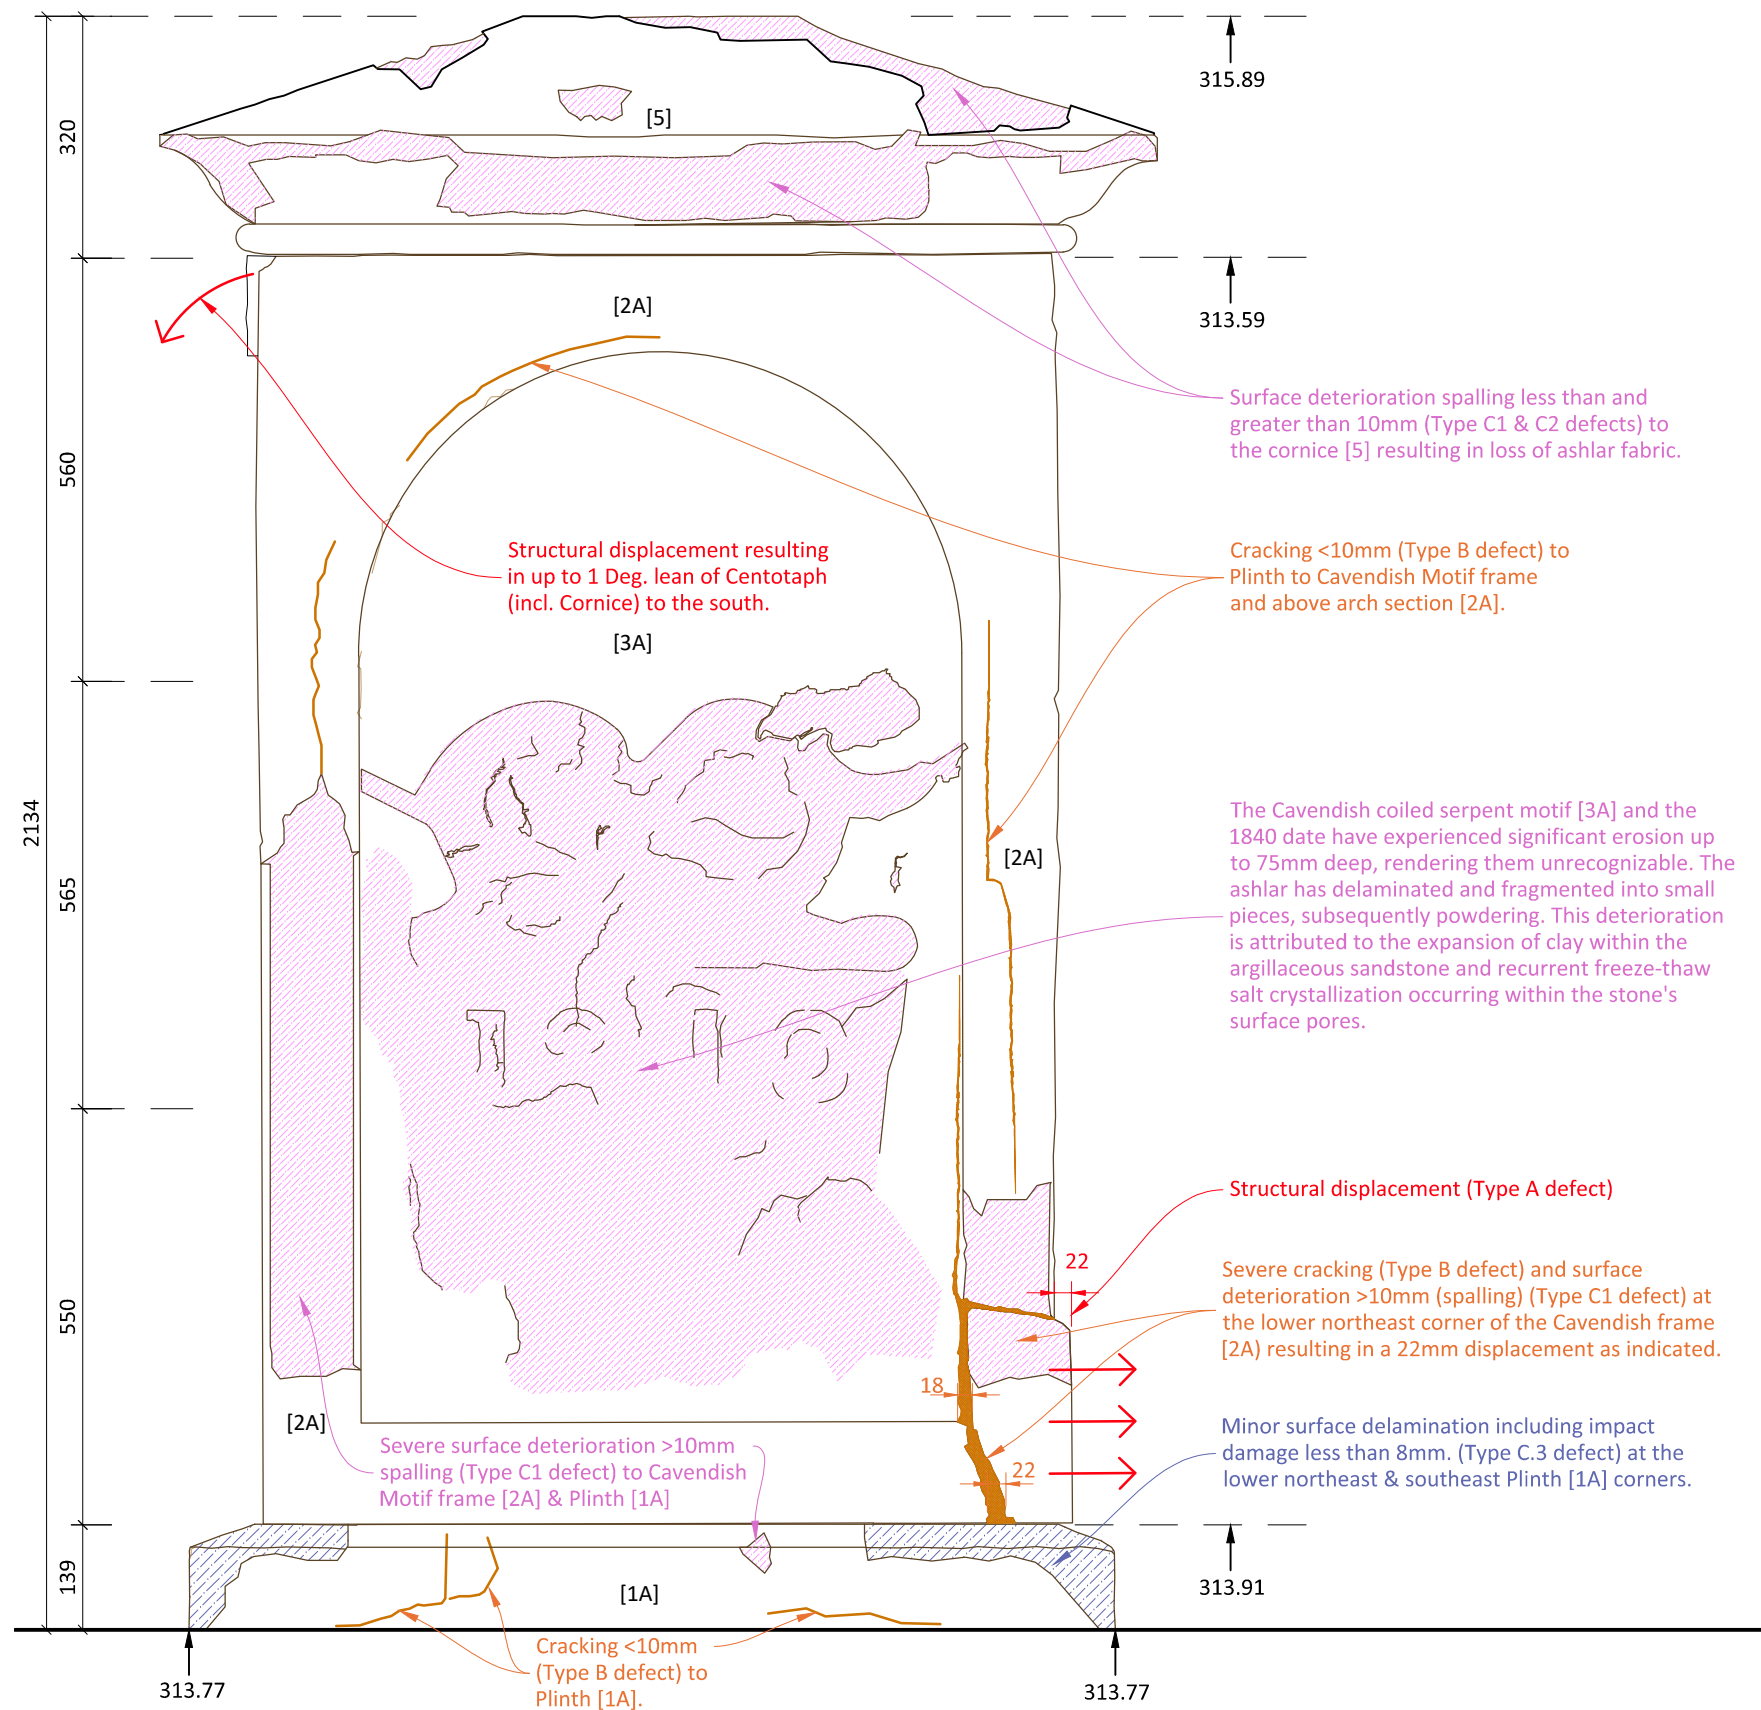

East Elevation
Existing Survey
(1:10)

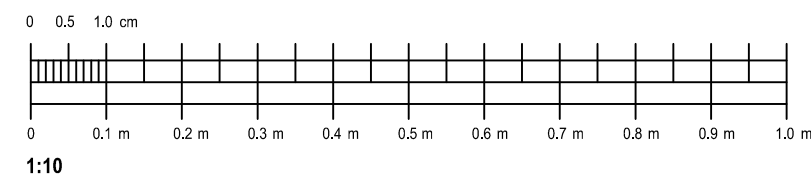

Key to DECAY TYPES.

- Type A - DISPLACEMENTS - indicating continued and worsening structural movement.
- Type B - CRACKS/FRACTURES - caused by structural movement or freeze-thaw salt crystallization.

- Type C - SURFACE LOSS - greater than 8mm and up to 15mm with delamination and 'contour-scaling', which has been followed by further crumbling and flaking of the ashlar.
- TYPE C.3. Minor surface delaminating including impact damage less than 8mm.

- Type D - CEMENTITIOUS MORTAR



Southeast Corner



Northeast Corner



West Facade Existing Photograph (nts)

BENCH
ARCHITECTS

23 TERRACE ROAD
BUXTON
DERBYSHIRE
SK17 6DU
TEL: 01298 23991
info@bencharchitects.co.uk

ARCHITECTURE
HISTORIC BUILDING REPAIR
THE AUTHENTIC INTERIOR

PROJECT:

Eagle Parade Conduit
Eagle Parade
Buxton
Derbyshire
SK17 6EQ

CLIENT:

Buxton Civic Association

SUBJECT:

EXISTING
EAST ELEVATION - CENOTAPH
CONDITION SURVEY (1 OF 2)

PLANNING &
LISTED BUILDING

DRAWING NO:

24233-E-036B

DATE:

February 2026

Revisions:

First Issue: 17.02.26 A:
Revisions to Decay Types
Key. 18.02.26. B: Project
title changed from Eagle
Parade Drinking Cistern to
Eagle Parade Conduit.

SCALE:

As Shown @ A3

This drawing and the building works
depicted are the copyright of the
Architect and may not be reproduced
without written permission. Written
dimensions should be followed.