


0 5 10 15 20 25 m




CAMERA	LOCATION
ANPR 01	CAMERA MOUNTED ON EXISTING LIGHTING COLUMN
ANPR 02	CAMERA MOUNTED ON EXISTING LIGHTING COLUMN
ANPR 03	CAMERA MOUNTED ON NEW CAMERA COLUMN

SITE PLAN - LOCATION OF ANPR CAMERAS
SCALE 1:200

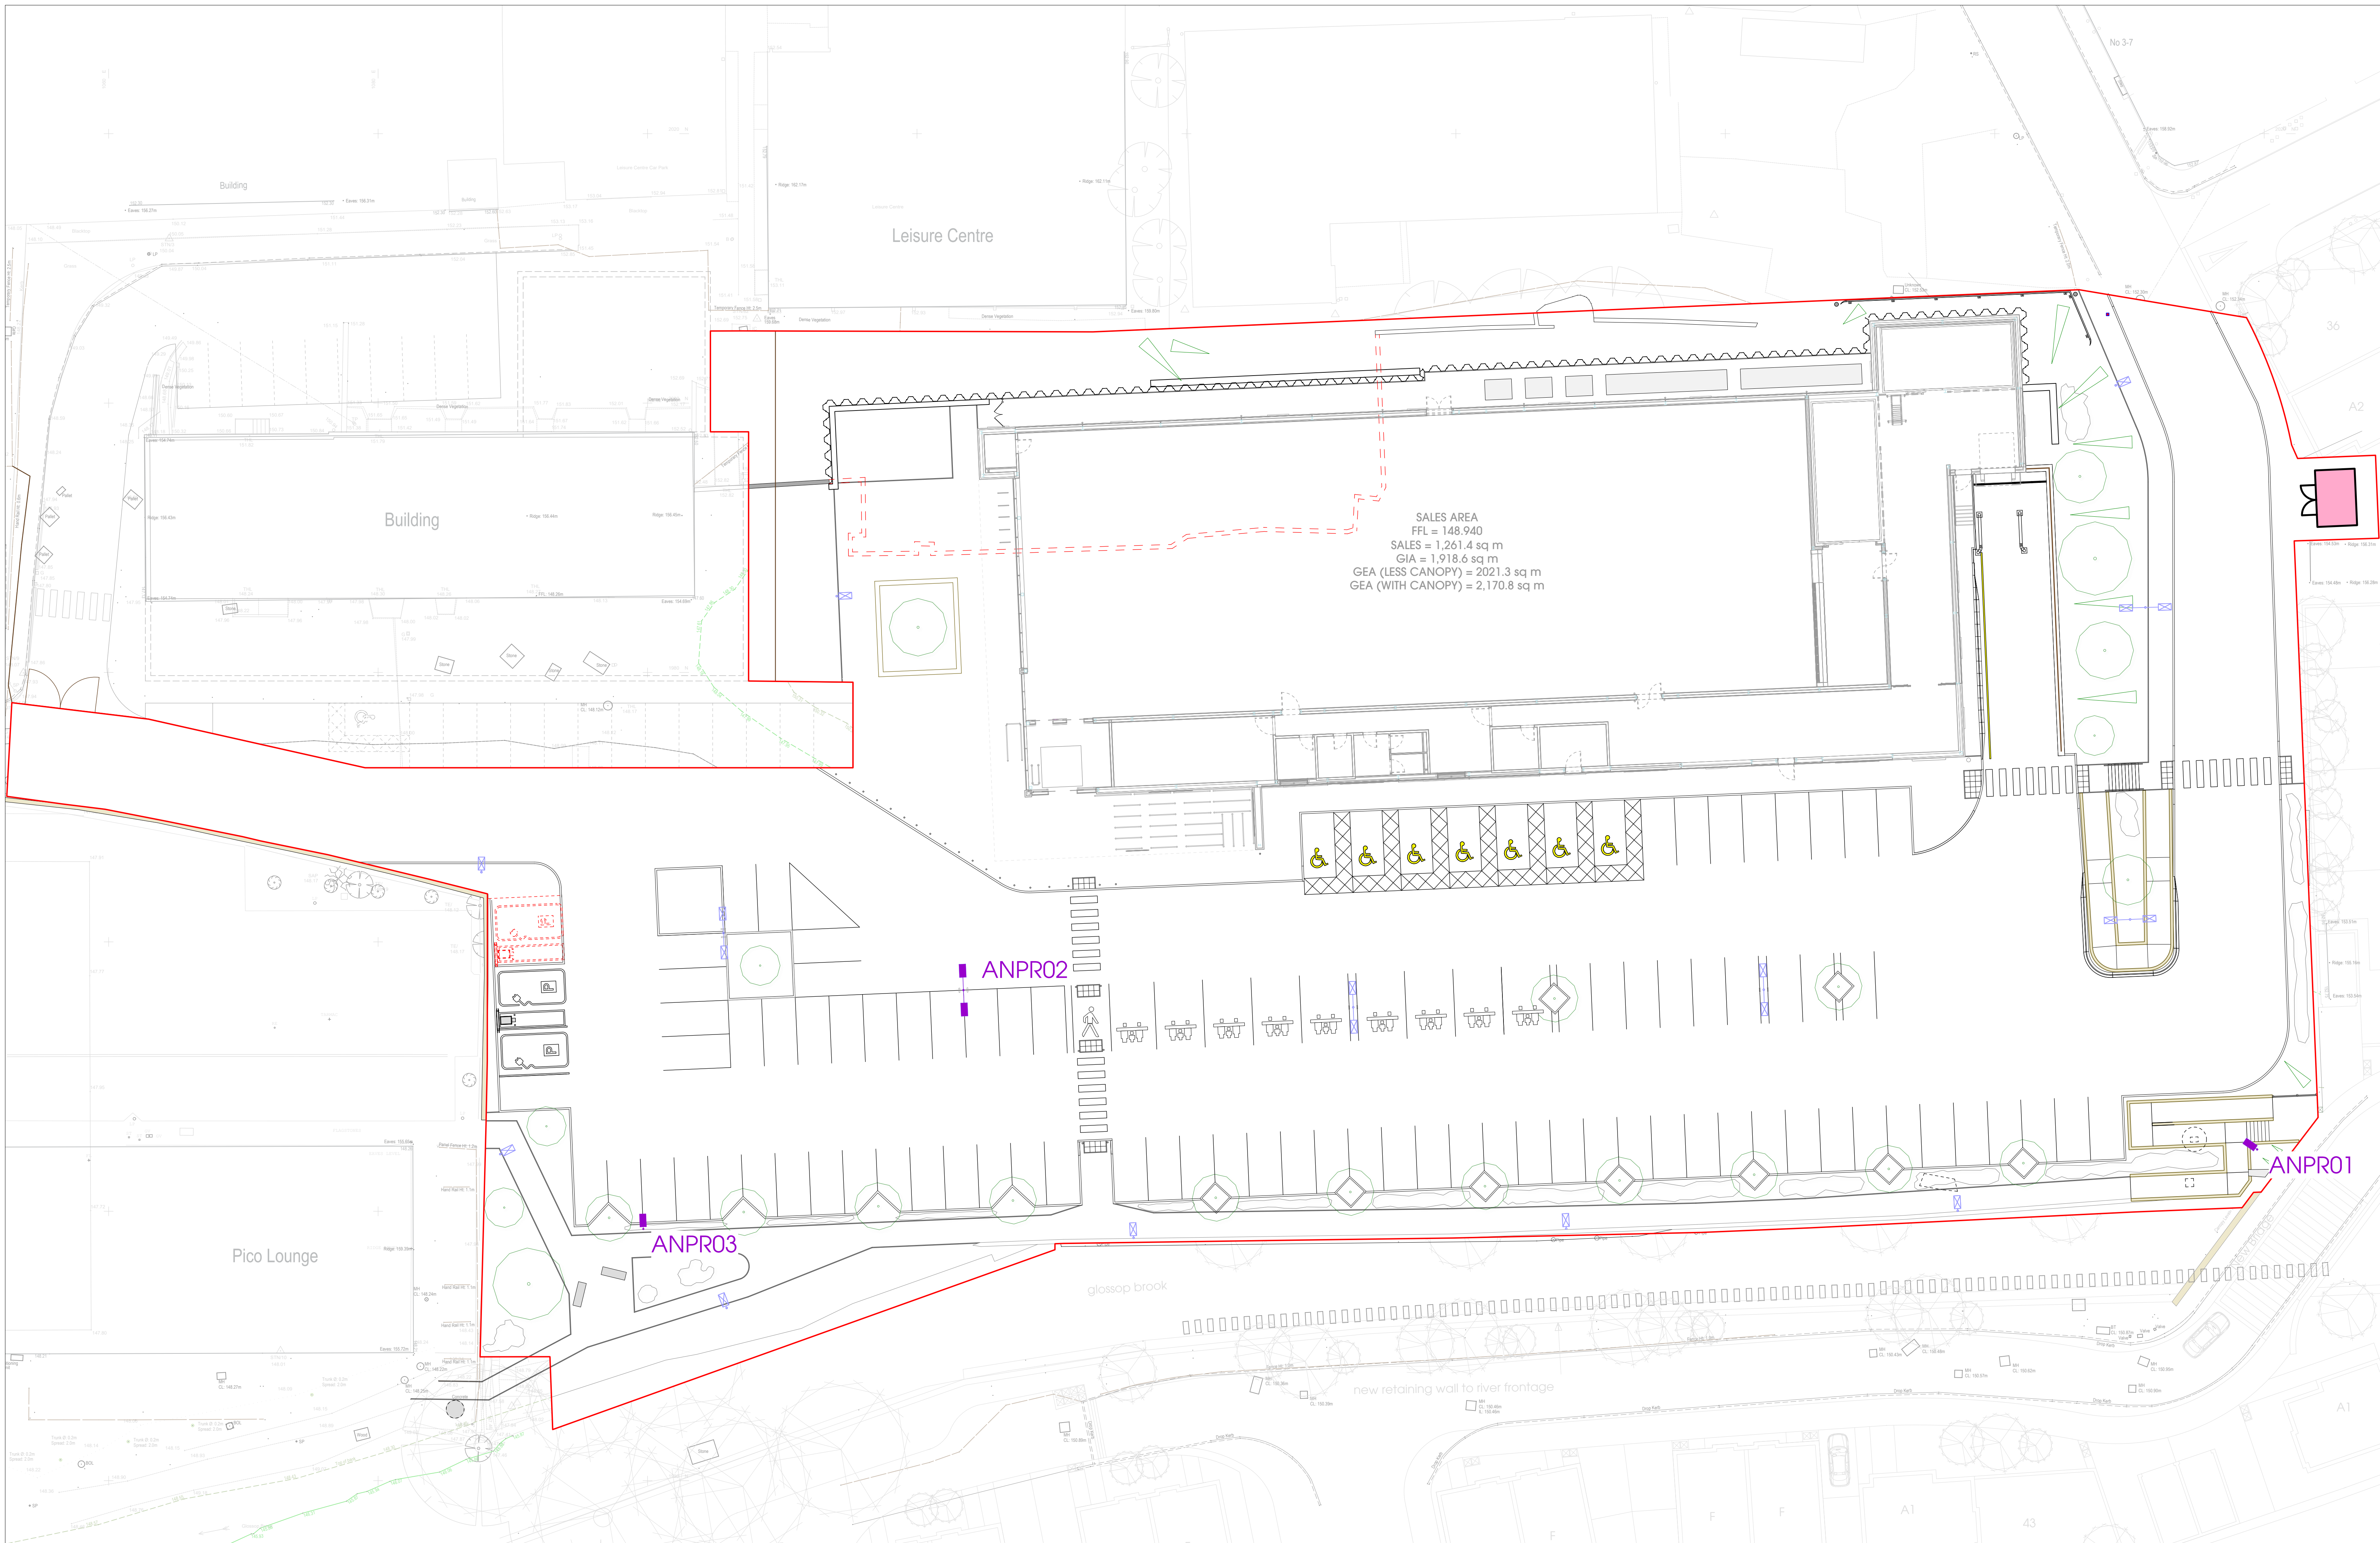

THE DRAWING IS COPYRIGHT, AND REMAINS THE PROPERTY OF HRC ARCHITECTS. IT MUST NOT BE REPRODUCED, USED, DISCLOSED OR TRANSMITTED IN ANY FORM, IN WHOLE OR IN PART, WITHOUT PRIOR WRITTEN PERMISSION.
BASED ON 'OFF SITE SURVEY' LIDAR GLOSSOP ANPR INSTALLATION DOCUMENT V.27 RECEIVED NOVEMBER 2025

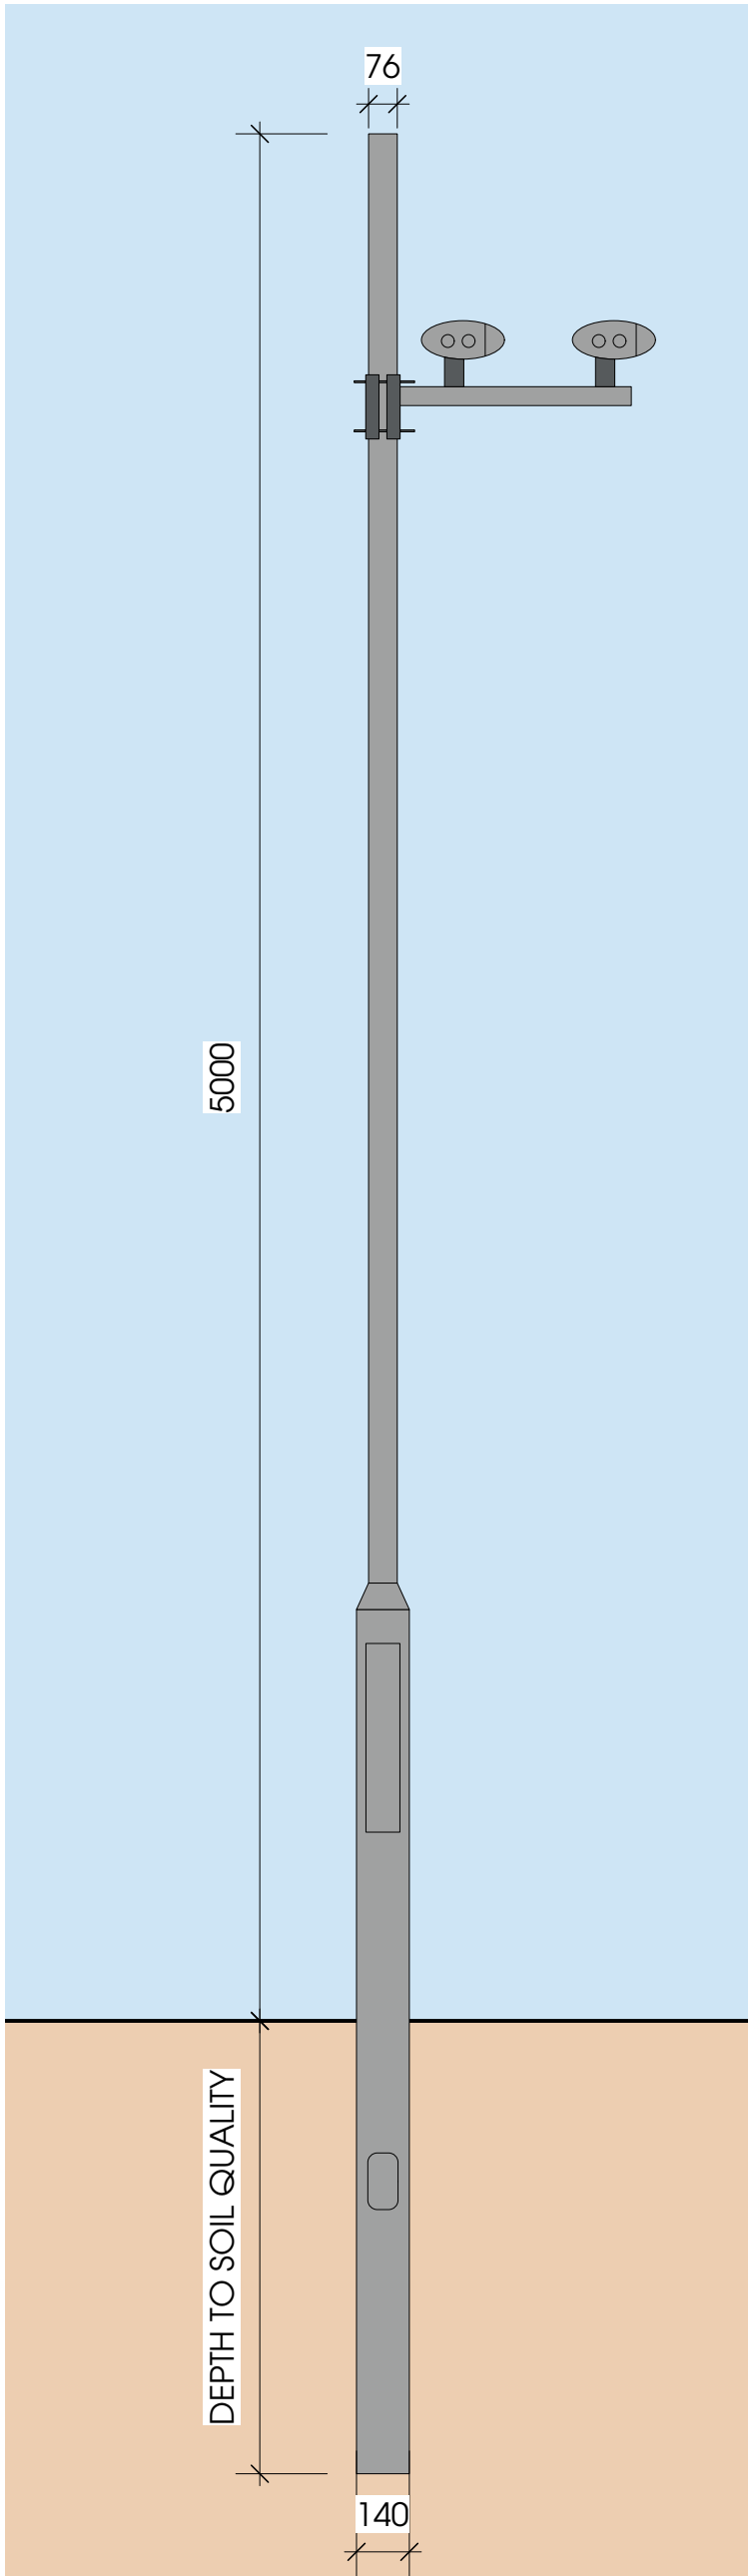

COLUMN MOUNTED CAMERA
SCALE 1:20

13/05/2025 Scale changed to 1:200
14/05/2025 Elevation of ANPR added Drawing renamed
[Rev] [Date] [Description] [Rev] [Date] [Description]

htcarchitects

York Place Studio
8 Britannia Street
Leeds
LS1 2JZ
T:0113 244 3407
W: www.htcarchitects.co.uk
E: info@htcarchitects.co.uk

client



Lidl GB Ltd

project

Mill Street
Glossop

drawing title

Proposed ANPR Site Plan
and Elevation

date

November 2025

status

Planning

scale

1:200/20 @ A0

drawn

KE

checked

MH

job no.

1821

dwg no.

P421

rev.

B