




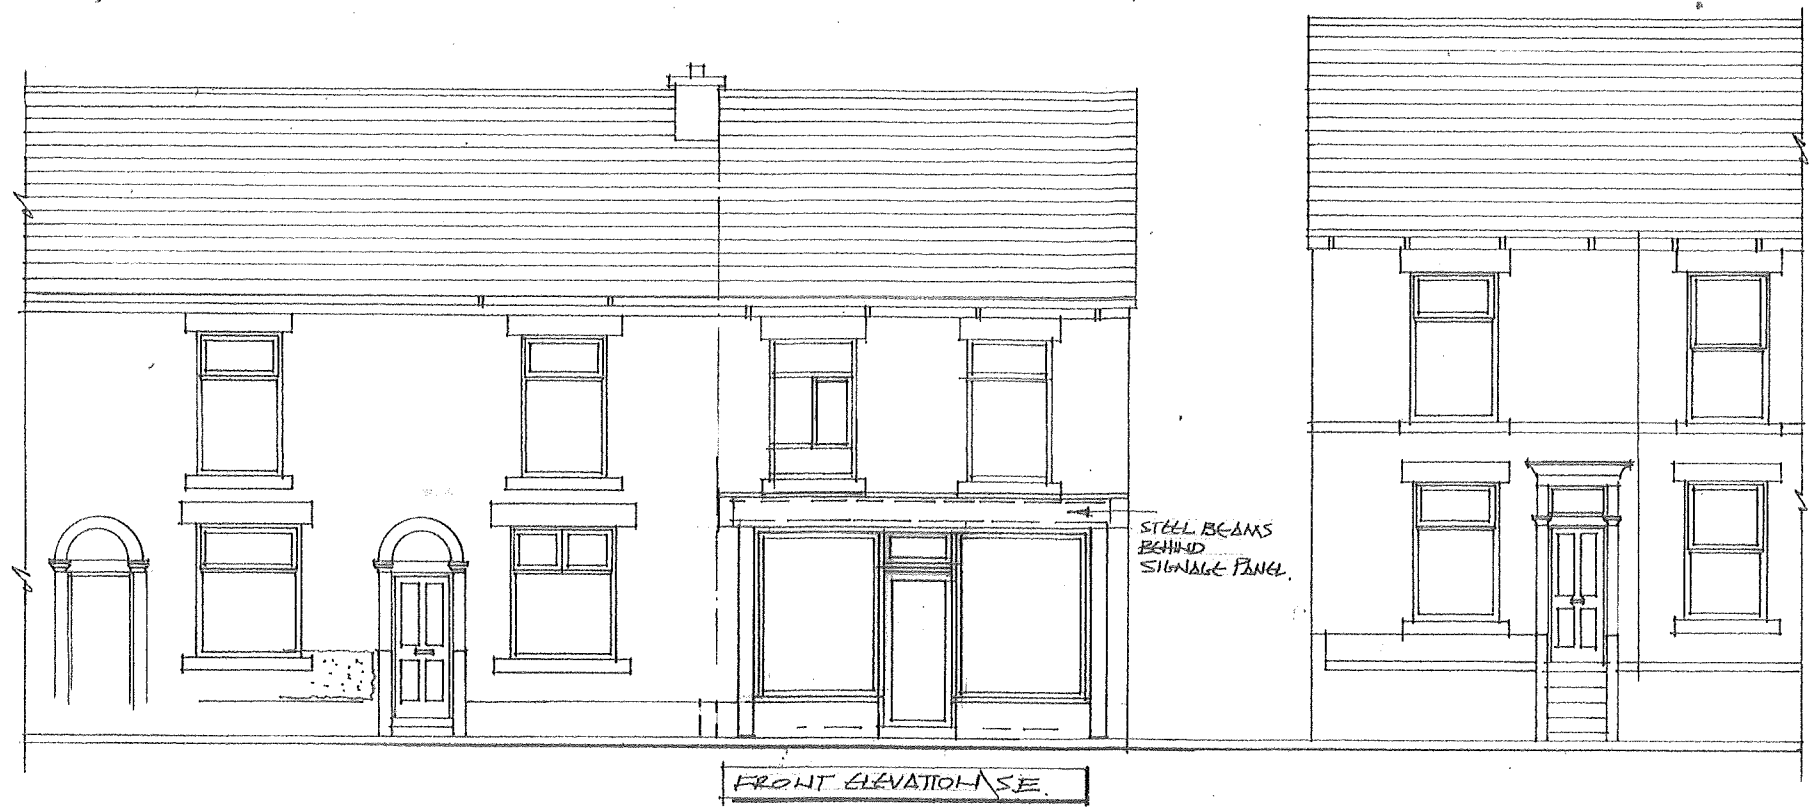


FRONT ELEVATION S.E.

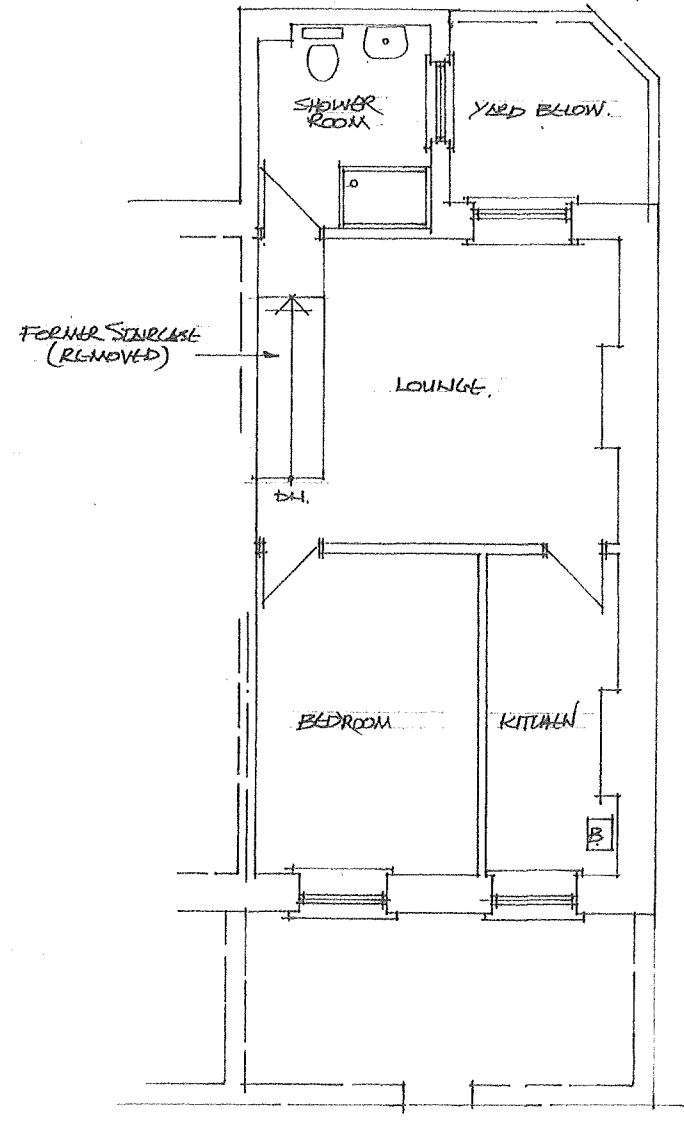

FIRST FLOOR PLAN

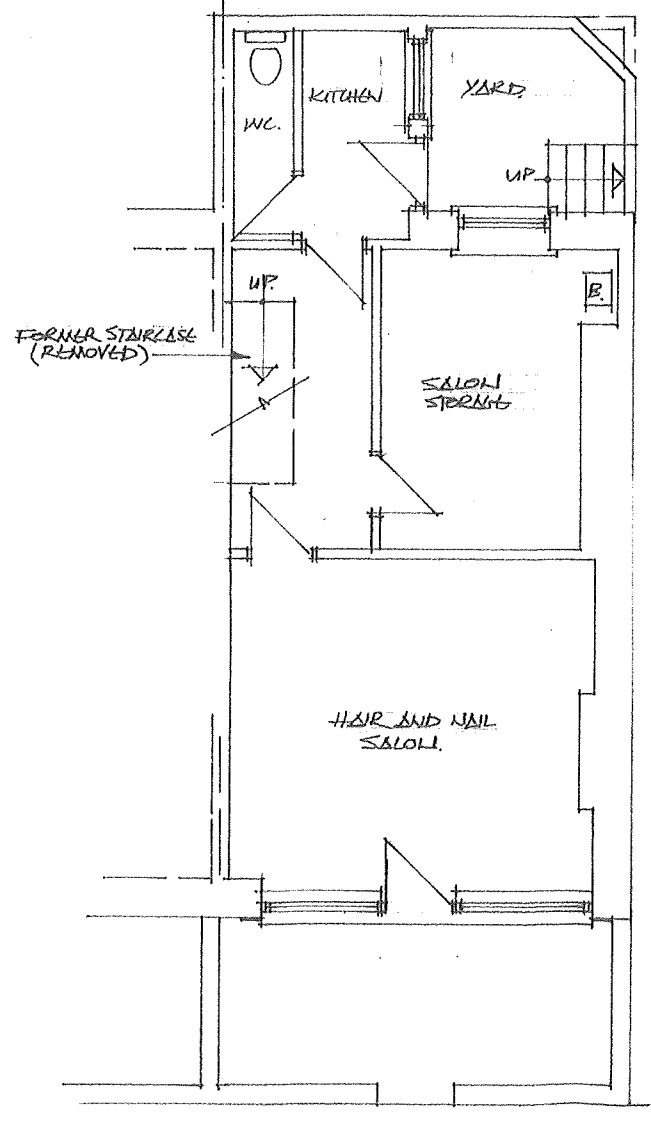

GROUND FLOOR PLAN

 

CLIENT:	MRS C. MURPHY		
PROJECT:	20 ALBION ROAD NEW MILLS		
TITLE:	EXISTING PLANS AND S.E. ELEVATION		
A P DESIGN ARCHITECTS AND PLANNING CONSULTANTS 4 KINDER VIEW, NEW MILLS, HIGH PEAK, SK22 4DB TEL: 01663 742169 MOB: 0781 461 2970			
SCALE:	DRAWING NO:	REV:	
1:100	01		