



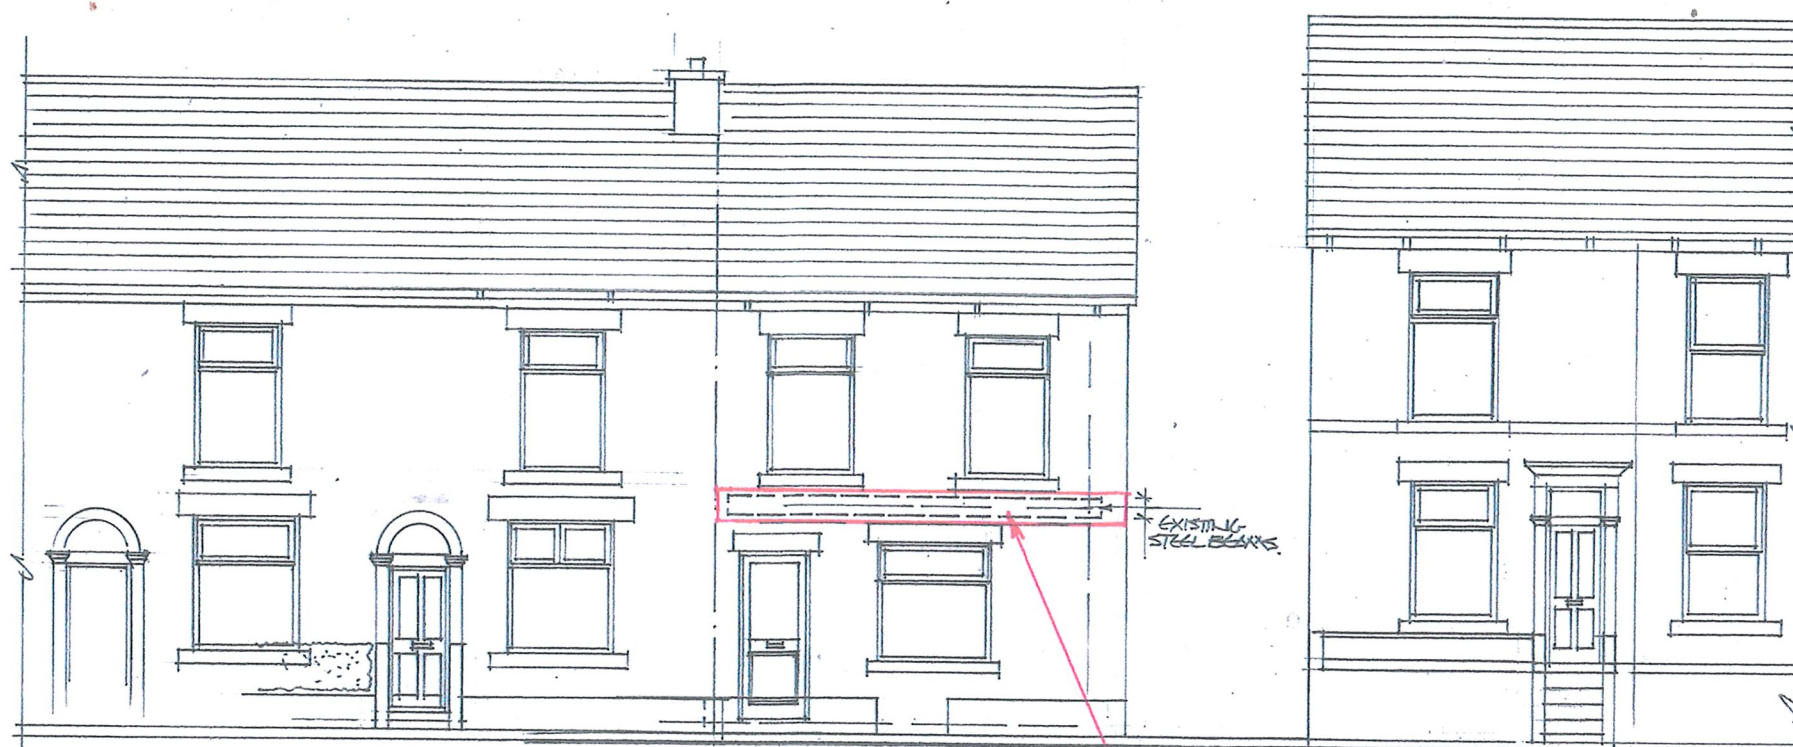

FRONT ELEVATION S.E.

NON-ILLUMINATED
SIGNAGE PANEL

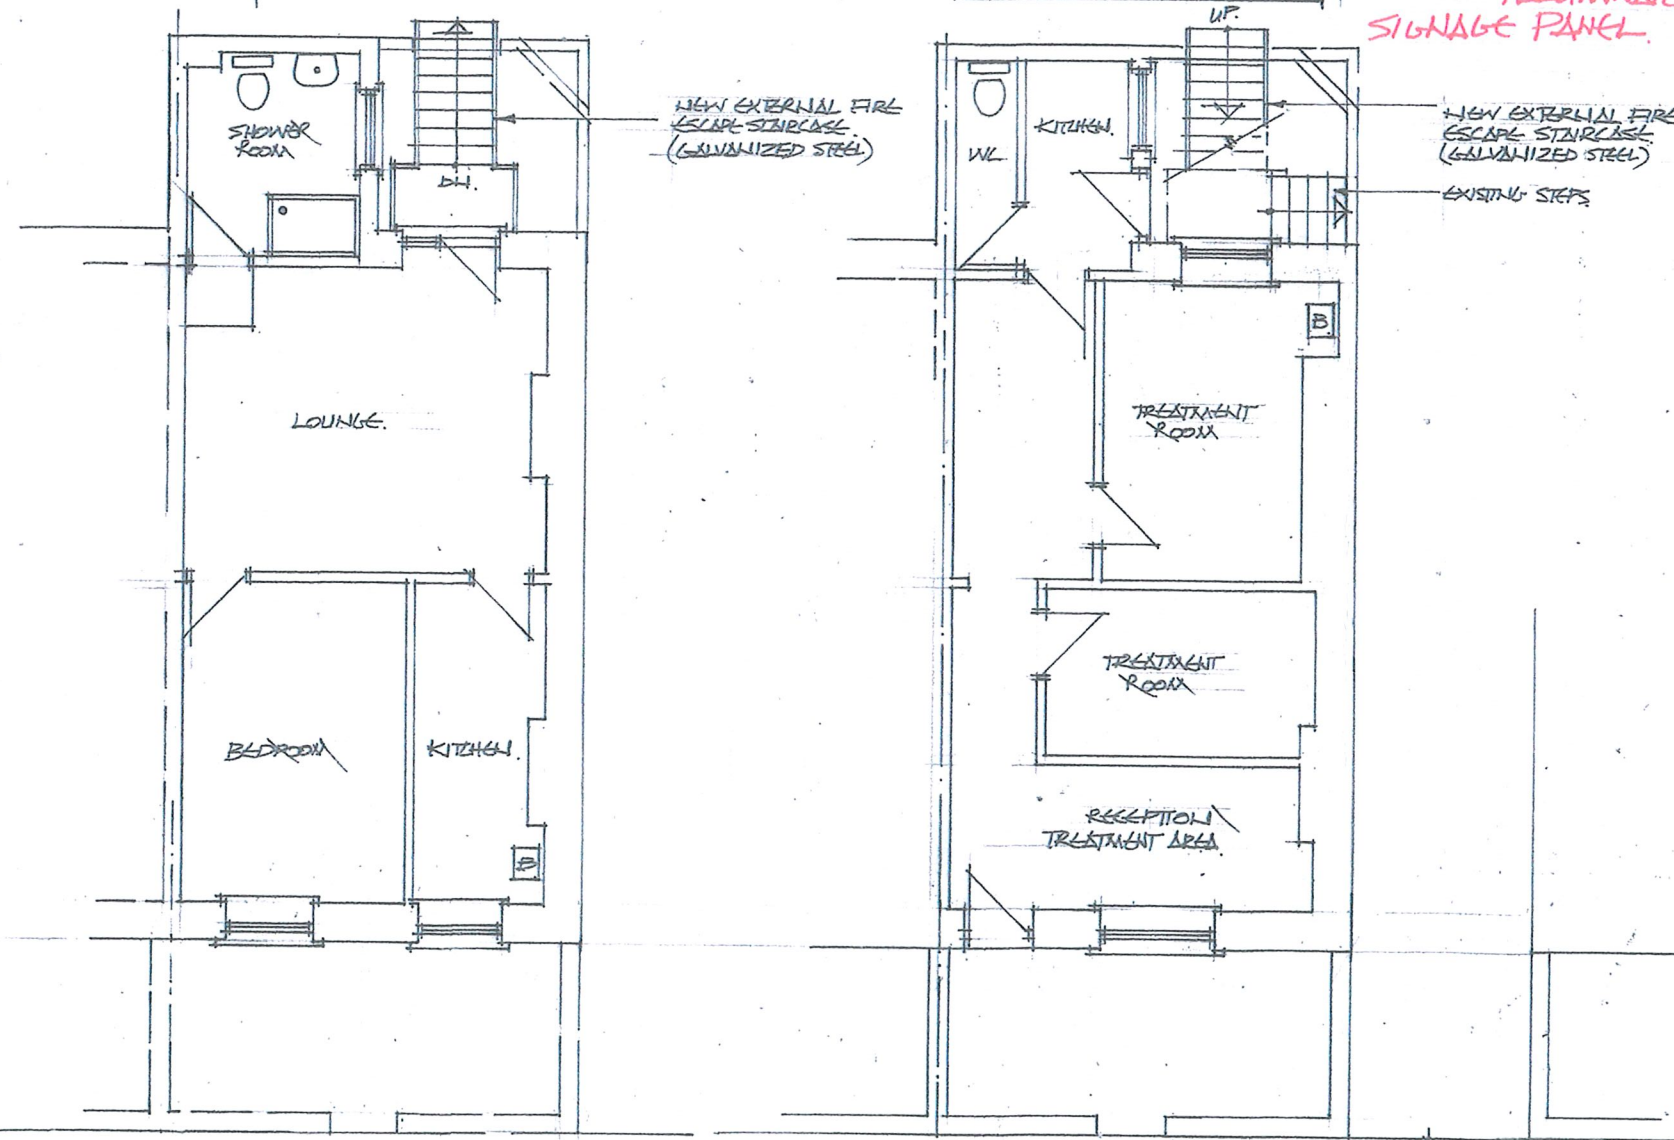

FIRST FLOOR PLAN

GROUND FLOOR PLAN

0 1 2 3 4 5
SCALE METRES

CLIENT: MRS C. MURPHY
PROJECT: 20 ALBION ROAD
NEW MILLS
TITLE: PROPOSED PLANS AND
S.E. ELEVATION
A P DESIGN
ARCHITECTS AND PLANNING CONSULTANTS
4 KINDER VIEW, NEW MILLS, HIGH PEAK, SK22 4DB
TEL: 01663 742169
MOB: 0781 461 2970

SCALE: 1:100 DRAWING NO: 02 REV: