



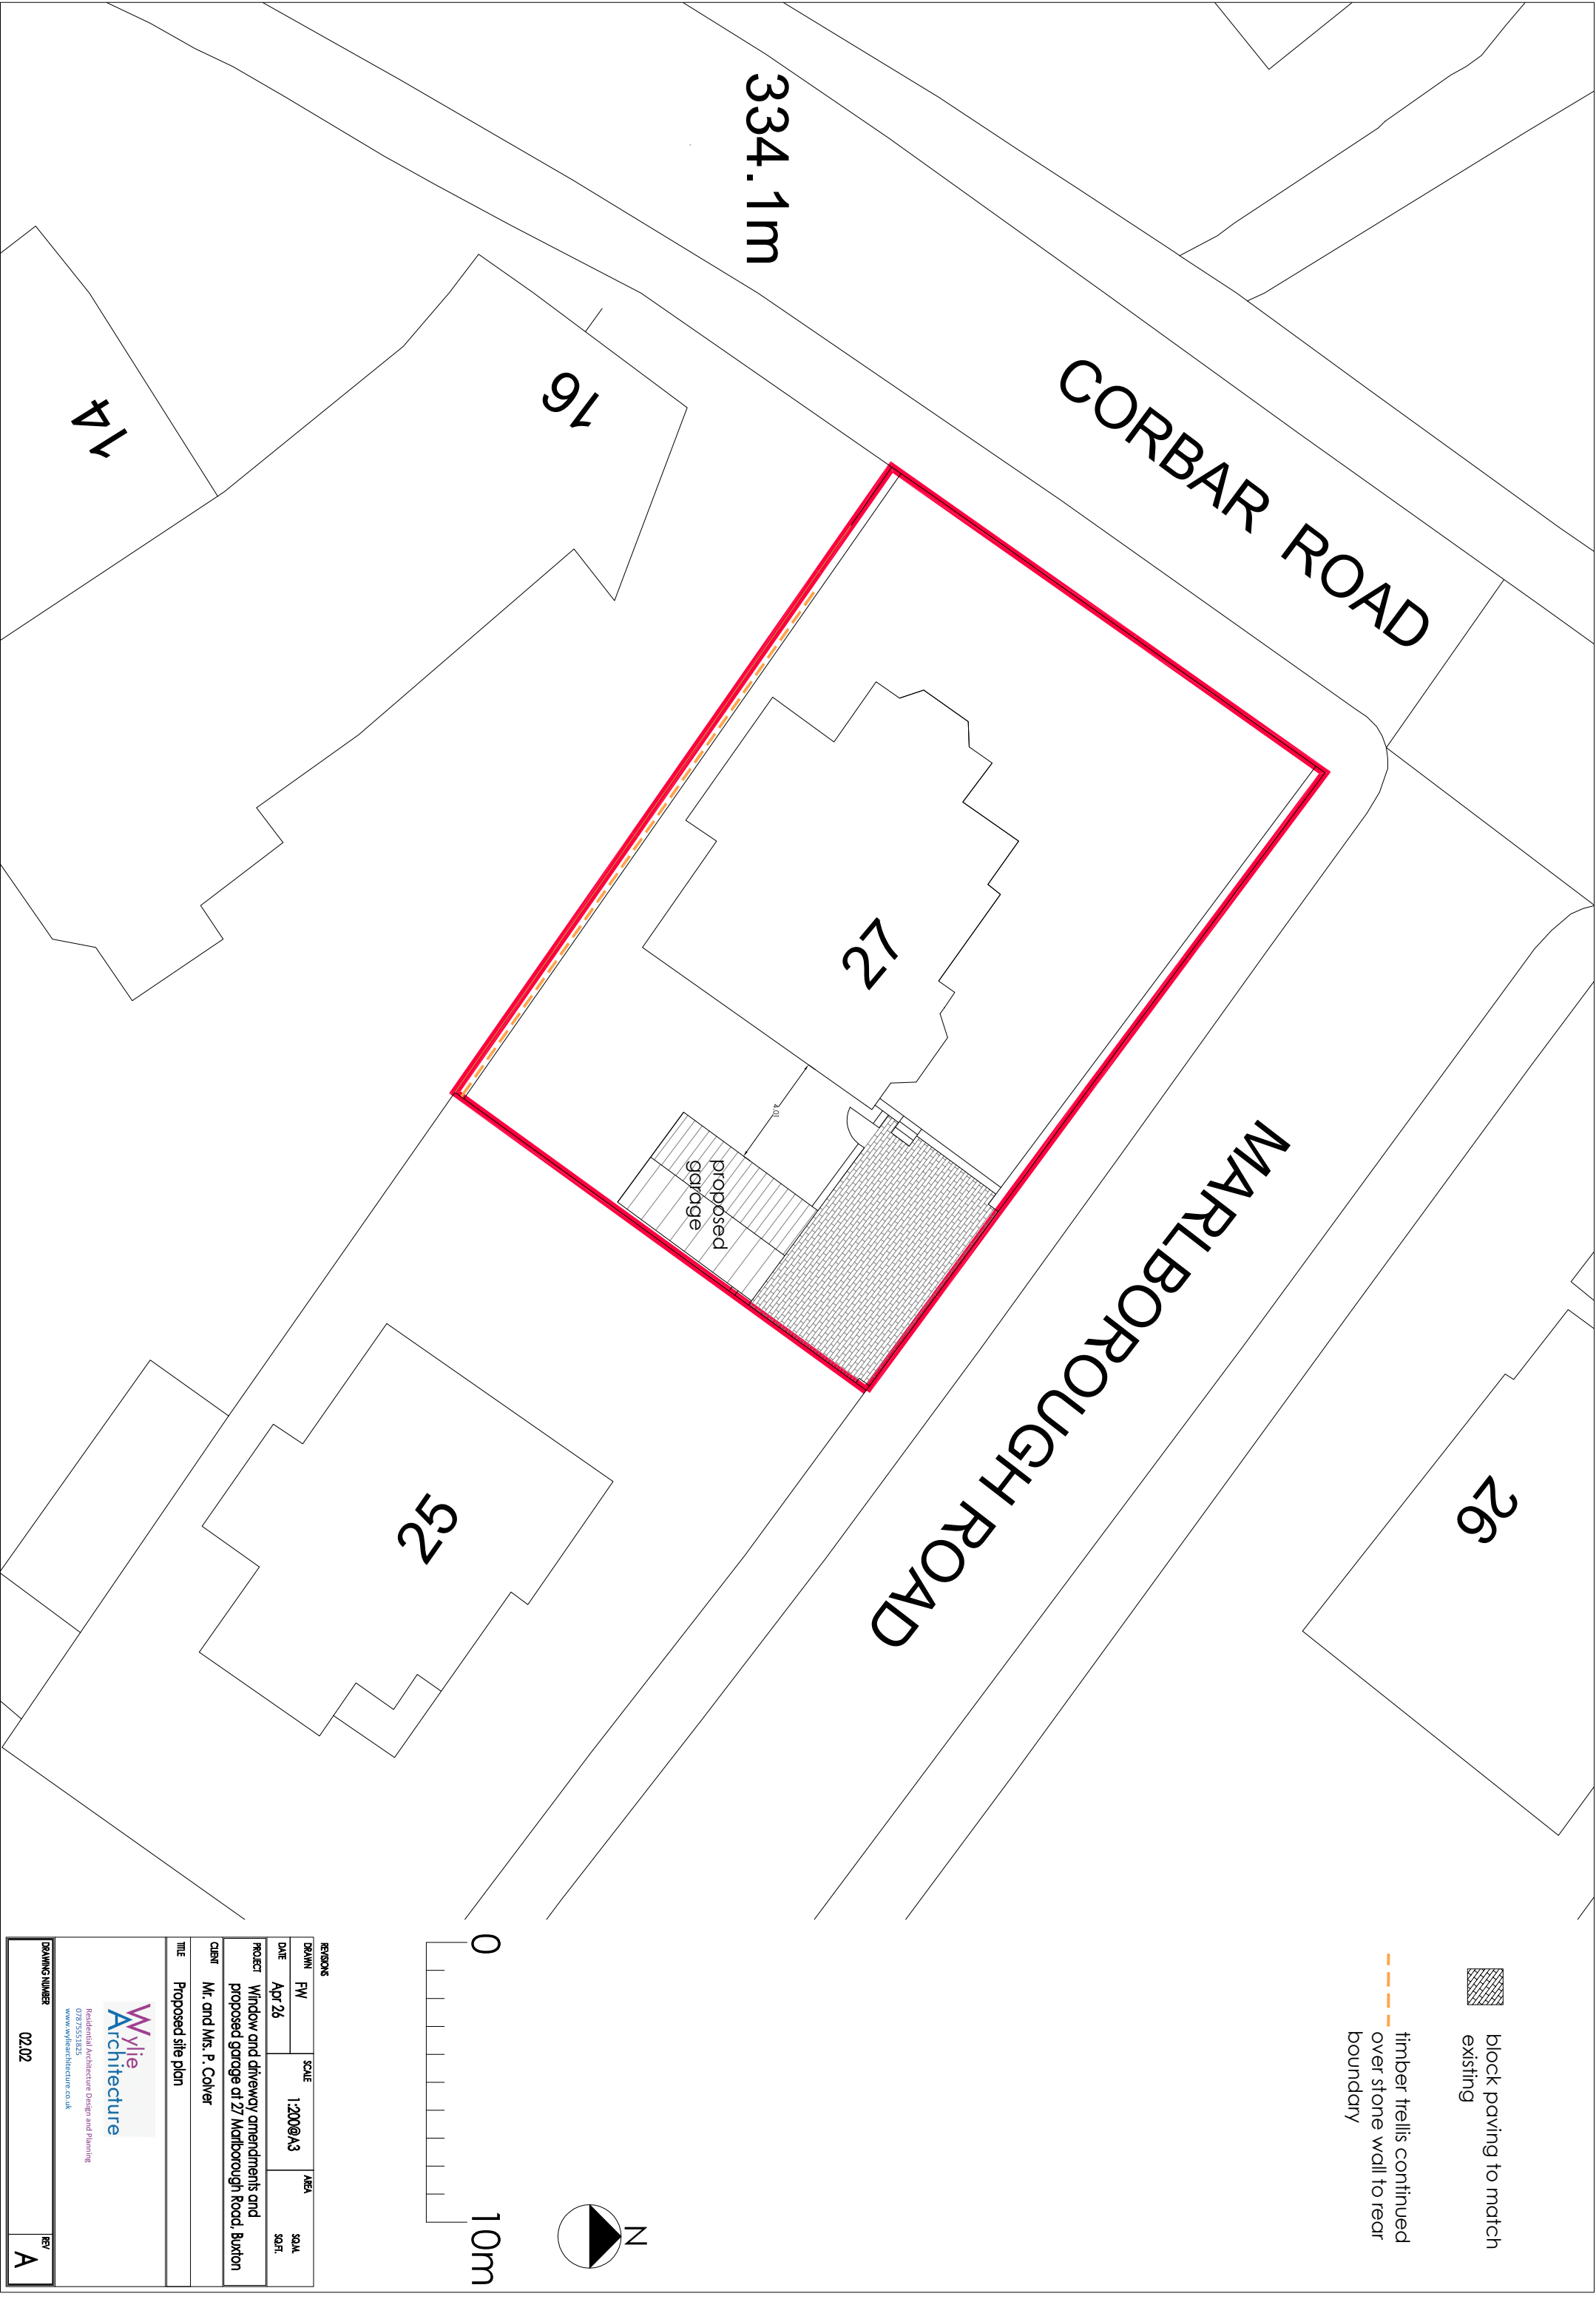

block paving to match existing

timber trellis continued over stone wall to rear boundary

 

DRAWN	FW	SCALE	AREA	SQA
DATE	Apr 26	1:200@A3		SQA.
PROJECT	Window and driveway amendments and proposed garage at 27 Marlborough Road, Buxton			
CLIENT	Mr. and Mrs. P. Colver			
TITLE	Proposed site plan			
Wylie Architecture Residential Architecture Design and Planning 07875553825 www.wyliearchitecture.co.uk				
DRAWING NUMBER	02.02	REV	A	