



FRONT ELEVATION AS EXISTING 1:50




REAR ELEVATION AS EXISTING 1:50




SIDE ELEVATION AS EXISTING 1:50

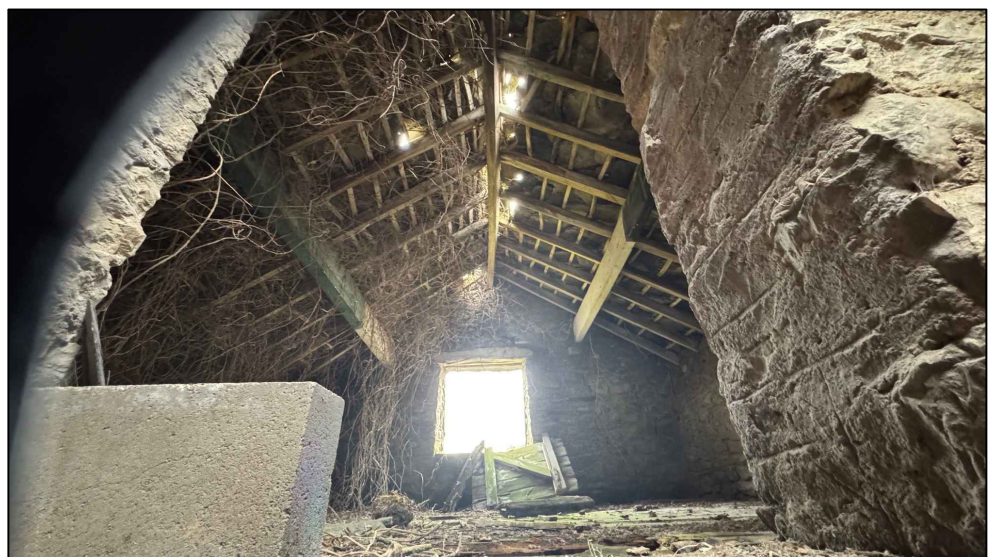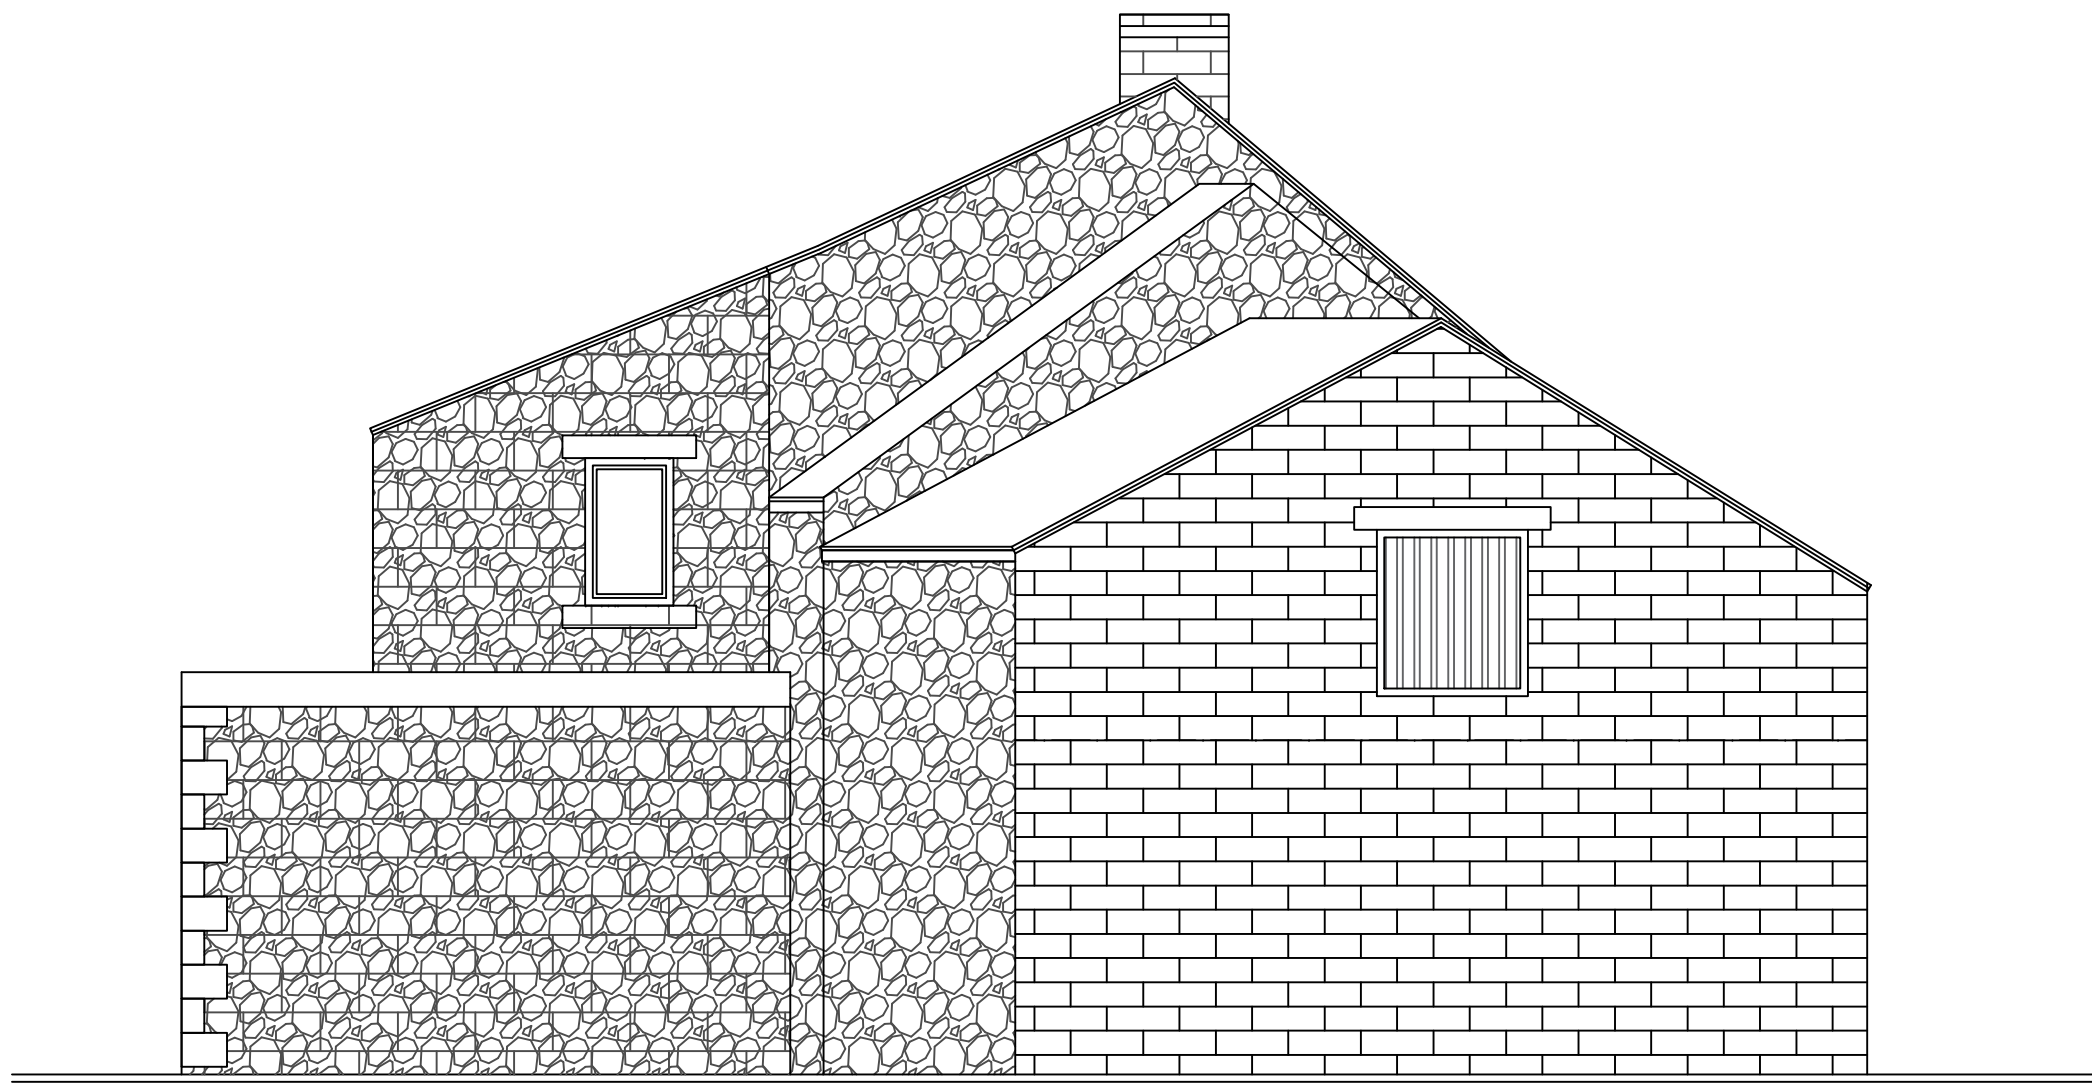



SECTION MAIN ROOF

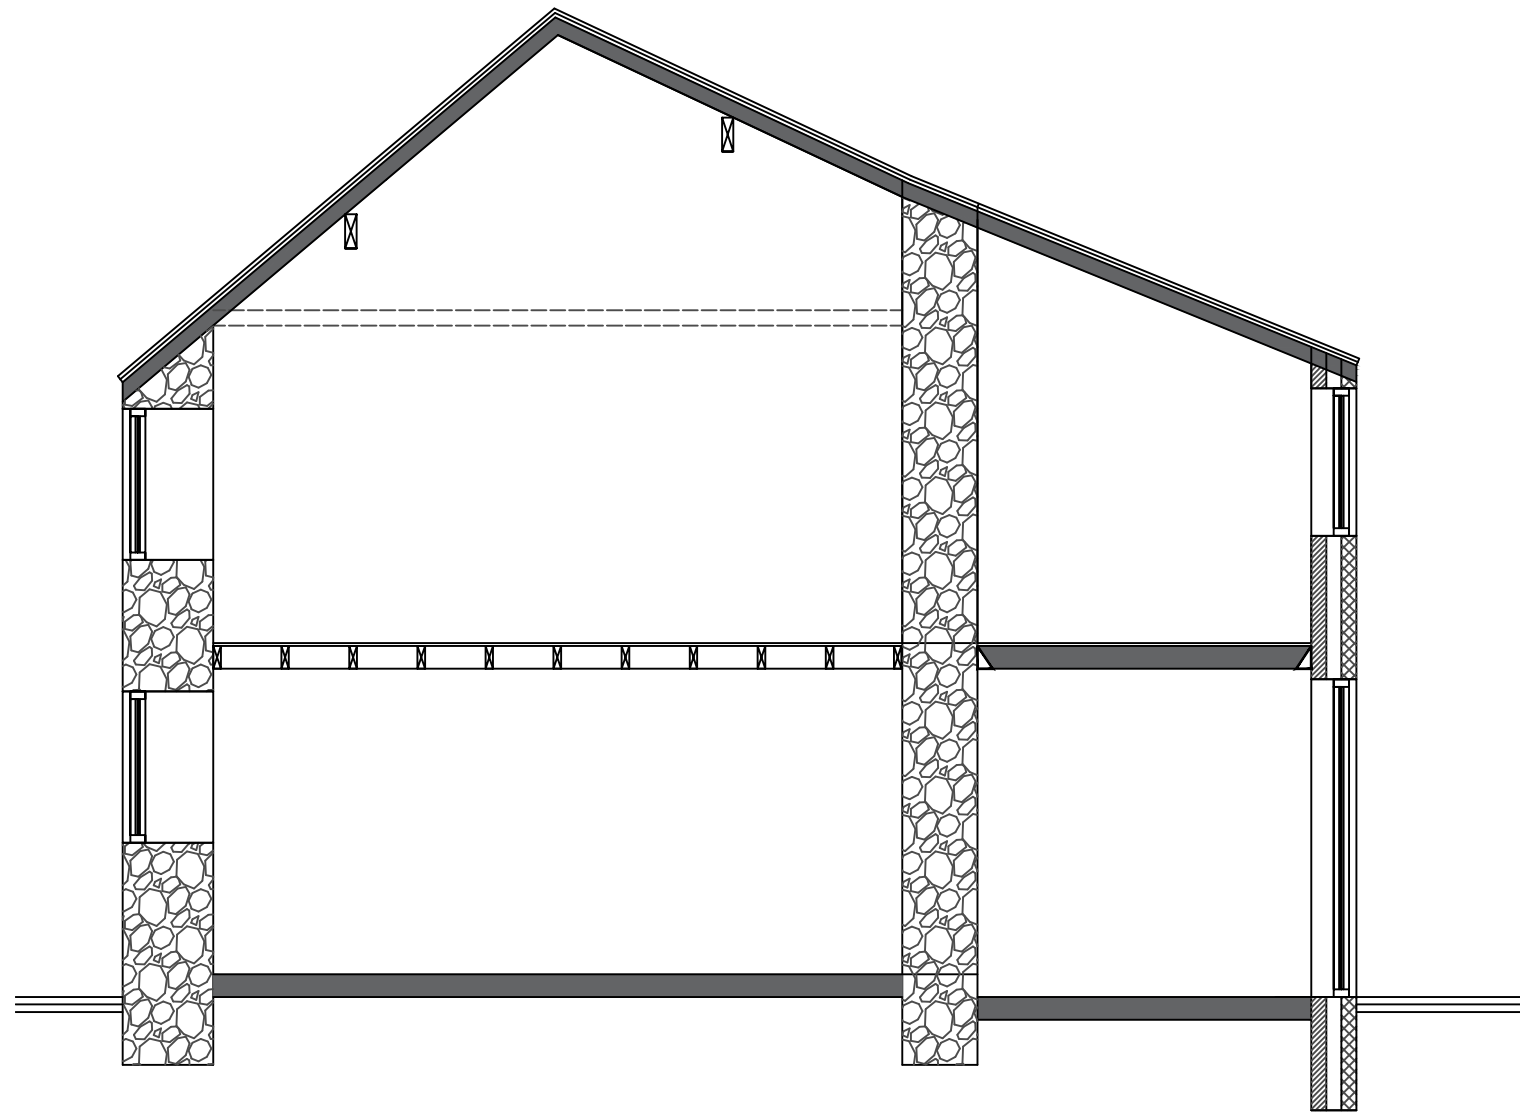

SECTION CENTRAL AREA

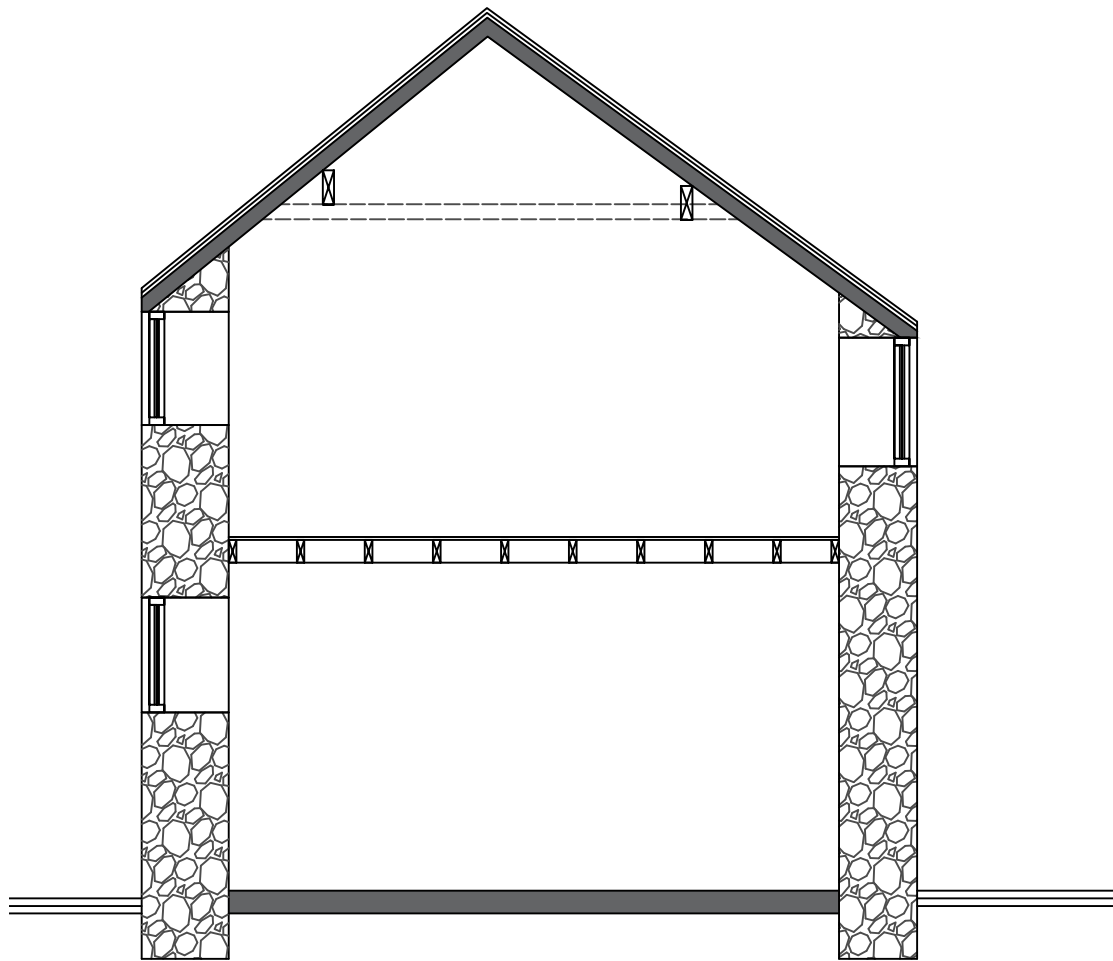

SECTION BARN

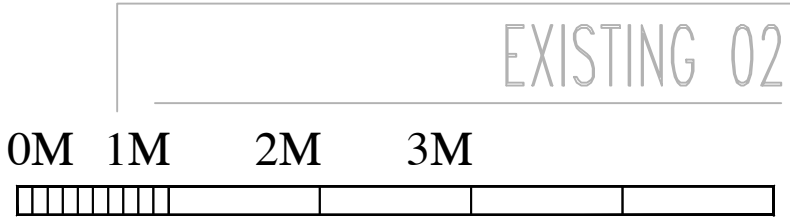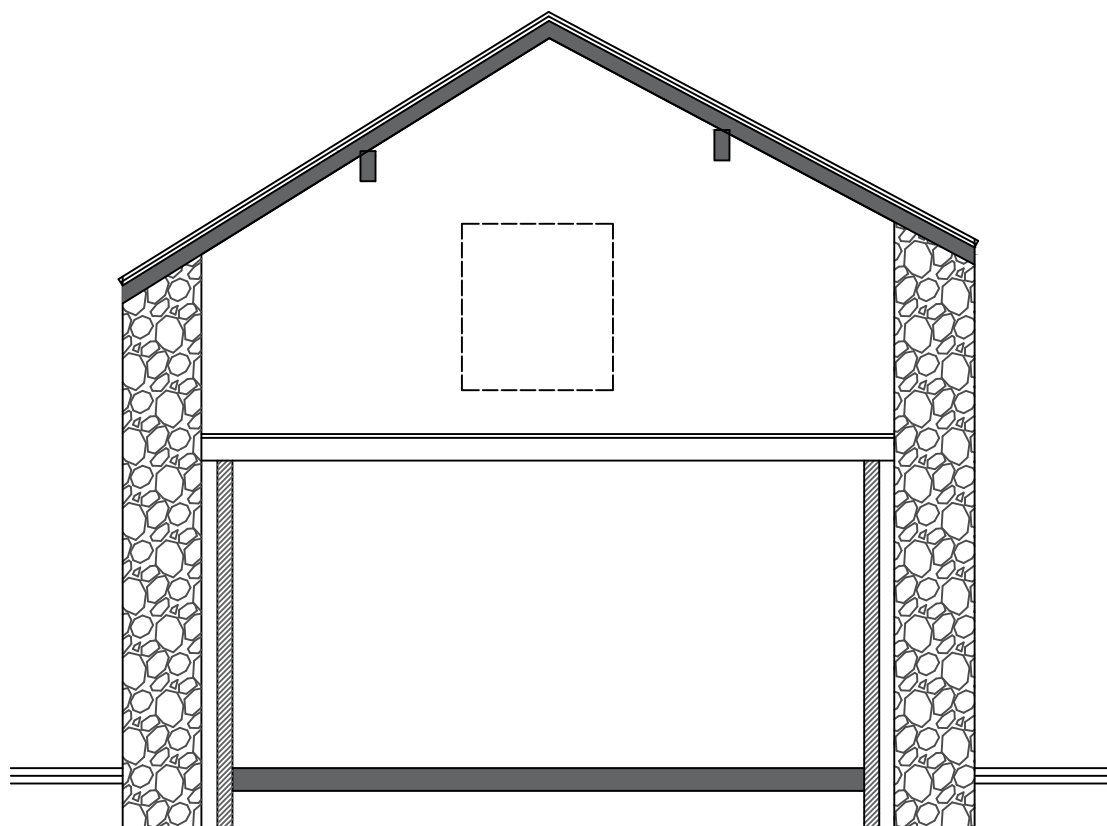

EXISTING DRAWINGS 1:50
9 LODS LANE, SMALLDALE

REVISIONS:
9 LODS LANE
SMALLDALE, BUXTON
SMALLDALE

SCALE: 1:50
DATE: MARCH 26 DRAWN: AJS

CHECKED: AJS

©THIS DRAWING AND THE BUILDING WORKS DEPICTED ARE THE COPYRIGHT OF AJS ARCHITECTURE
AND MAY NOT BE REPRODUCED OR ADAPTED WITHOUT WRITTEN PERMISSION. NO LIABILITY WILL BE ACCEPTED
FOR AMENDMENTS MADE BY OTHER PERSONS.



DRAWING No: EXISTING 02

B REGS COMPLIANT