



FRONT ELEVATION AS PROPOSED 1:50

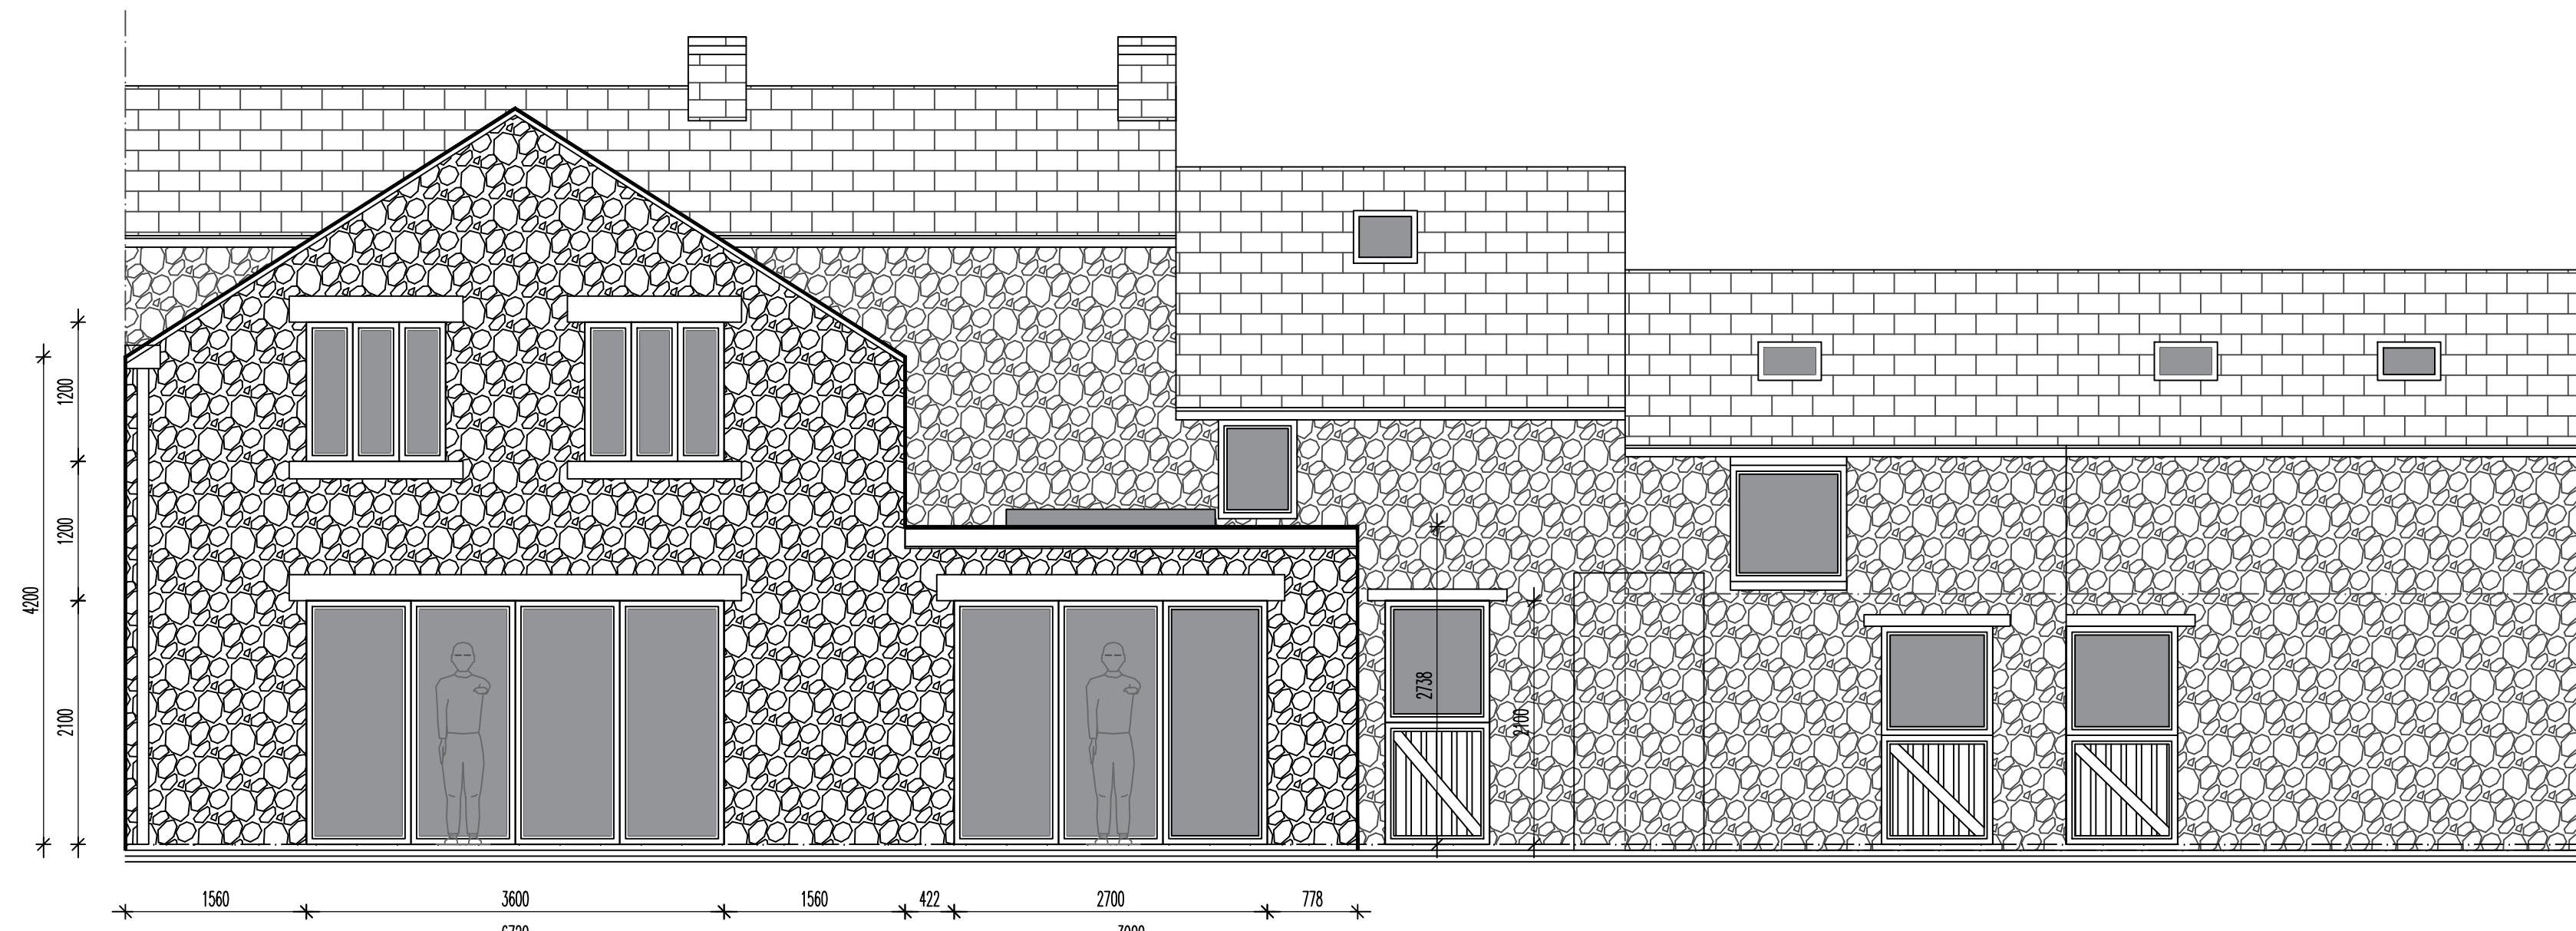



REAR ELEVATION AS PROPOSED 1:50



SIDE ELEVATION AS PROPOSED 1:50

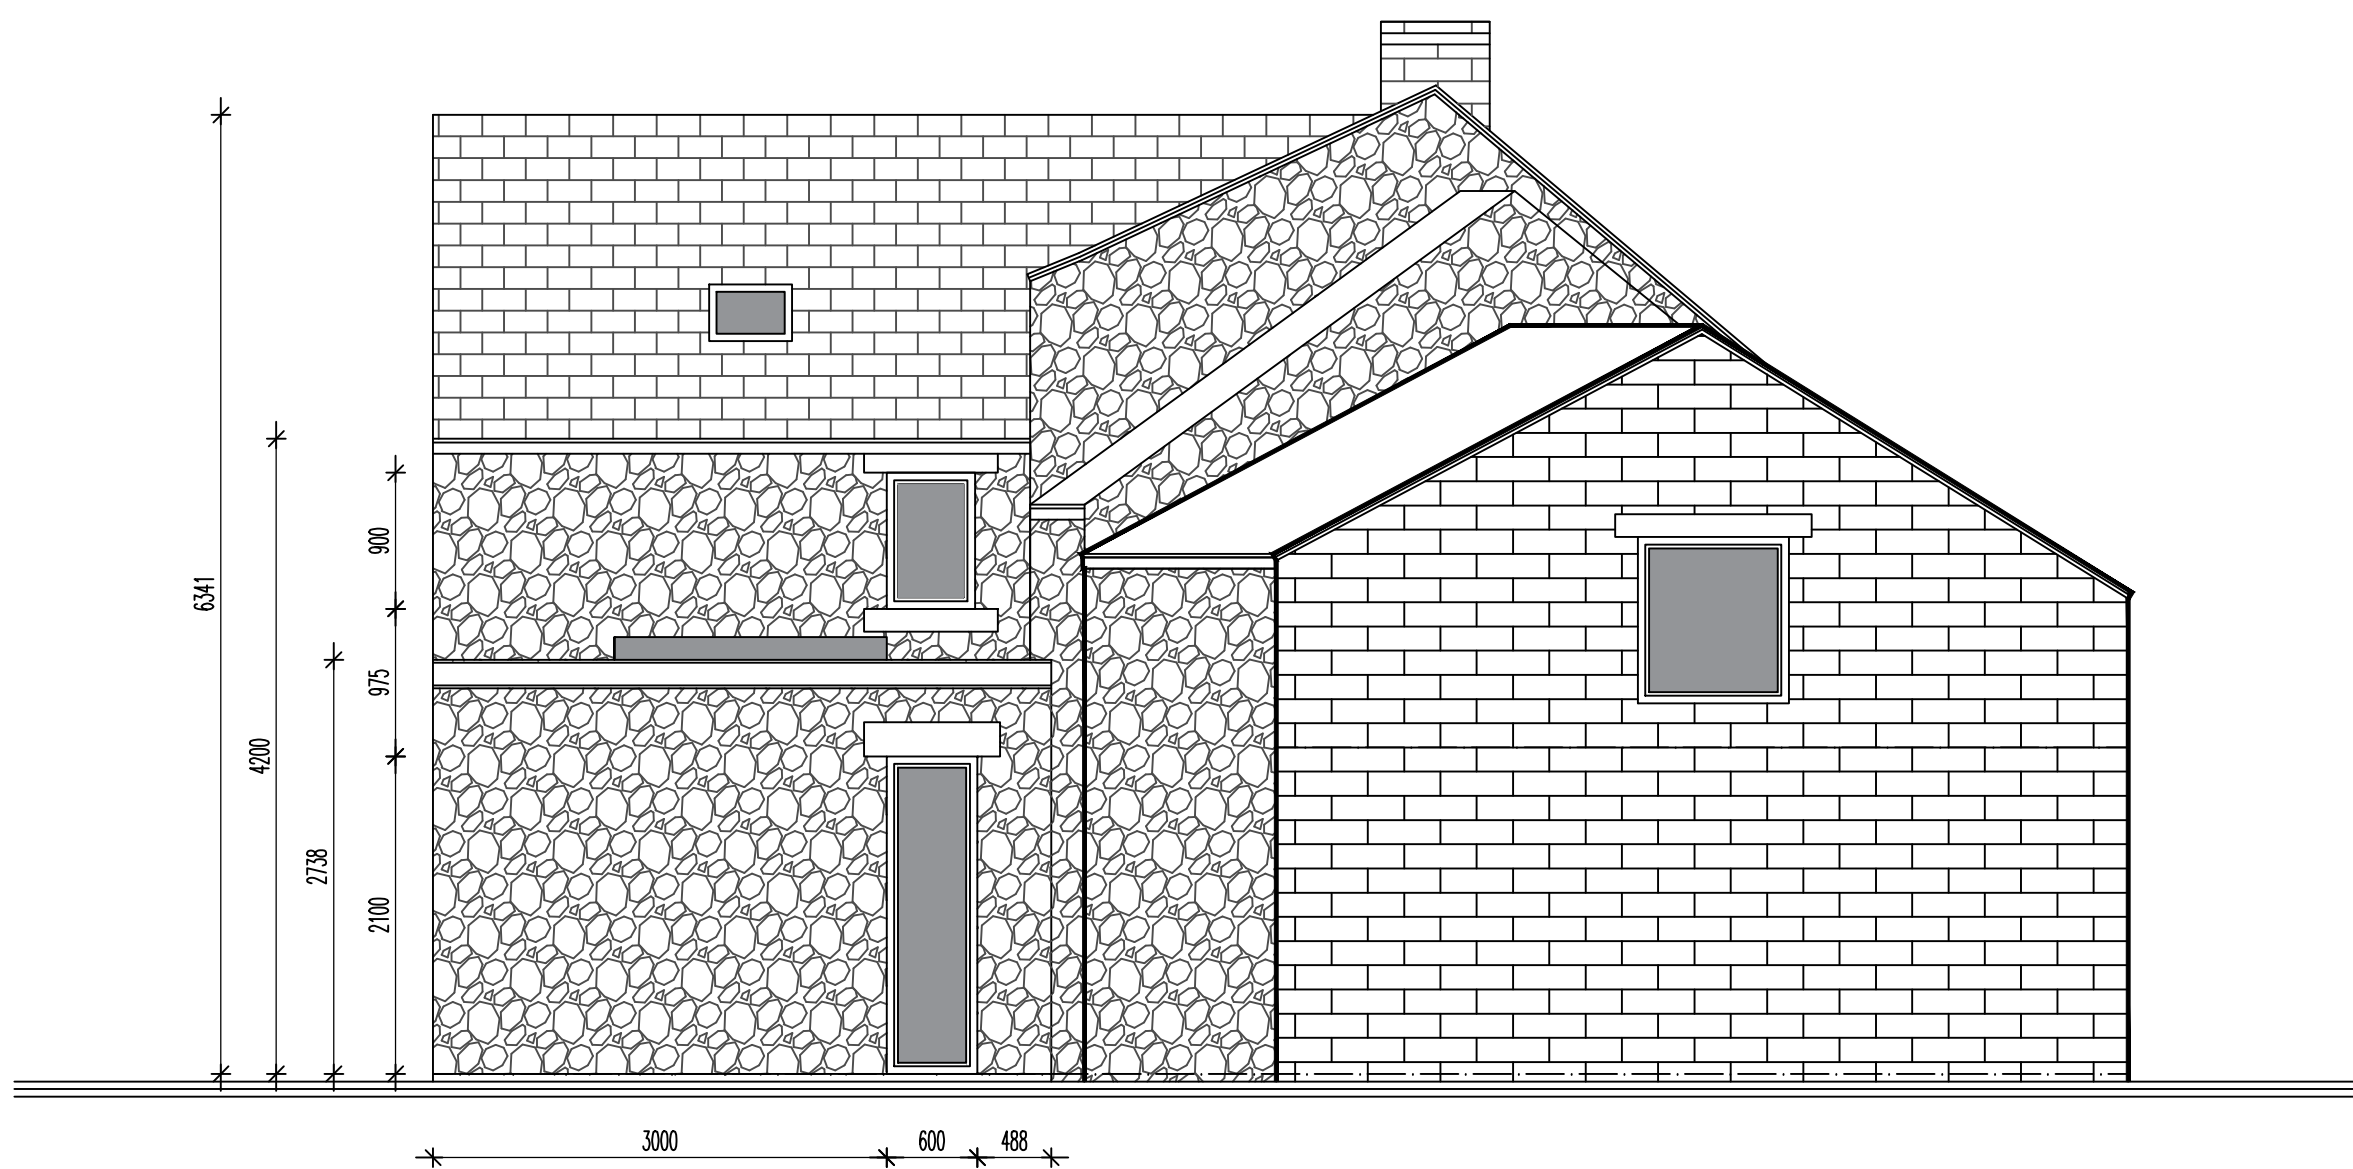

SECTION TO REAR EXTENSION 1:50

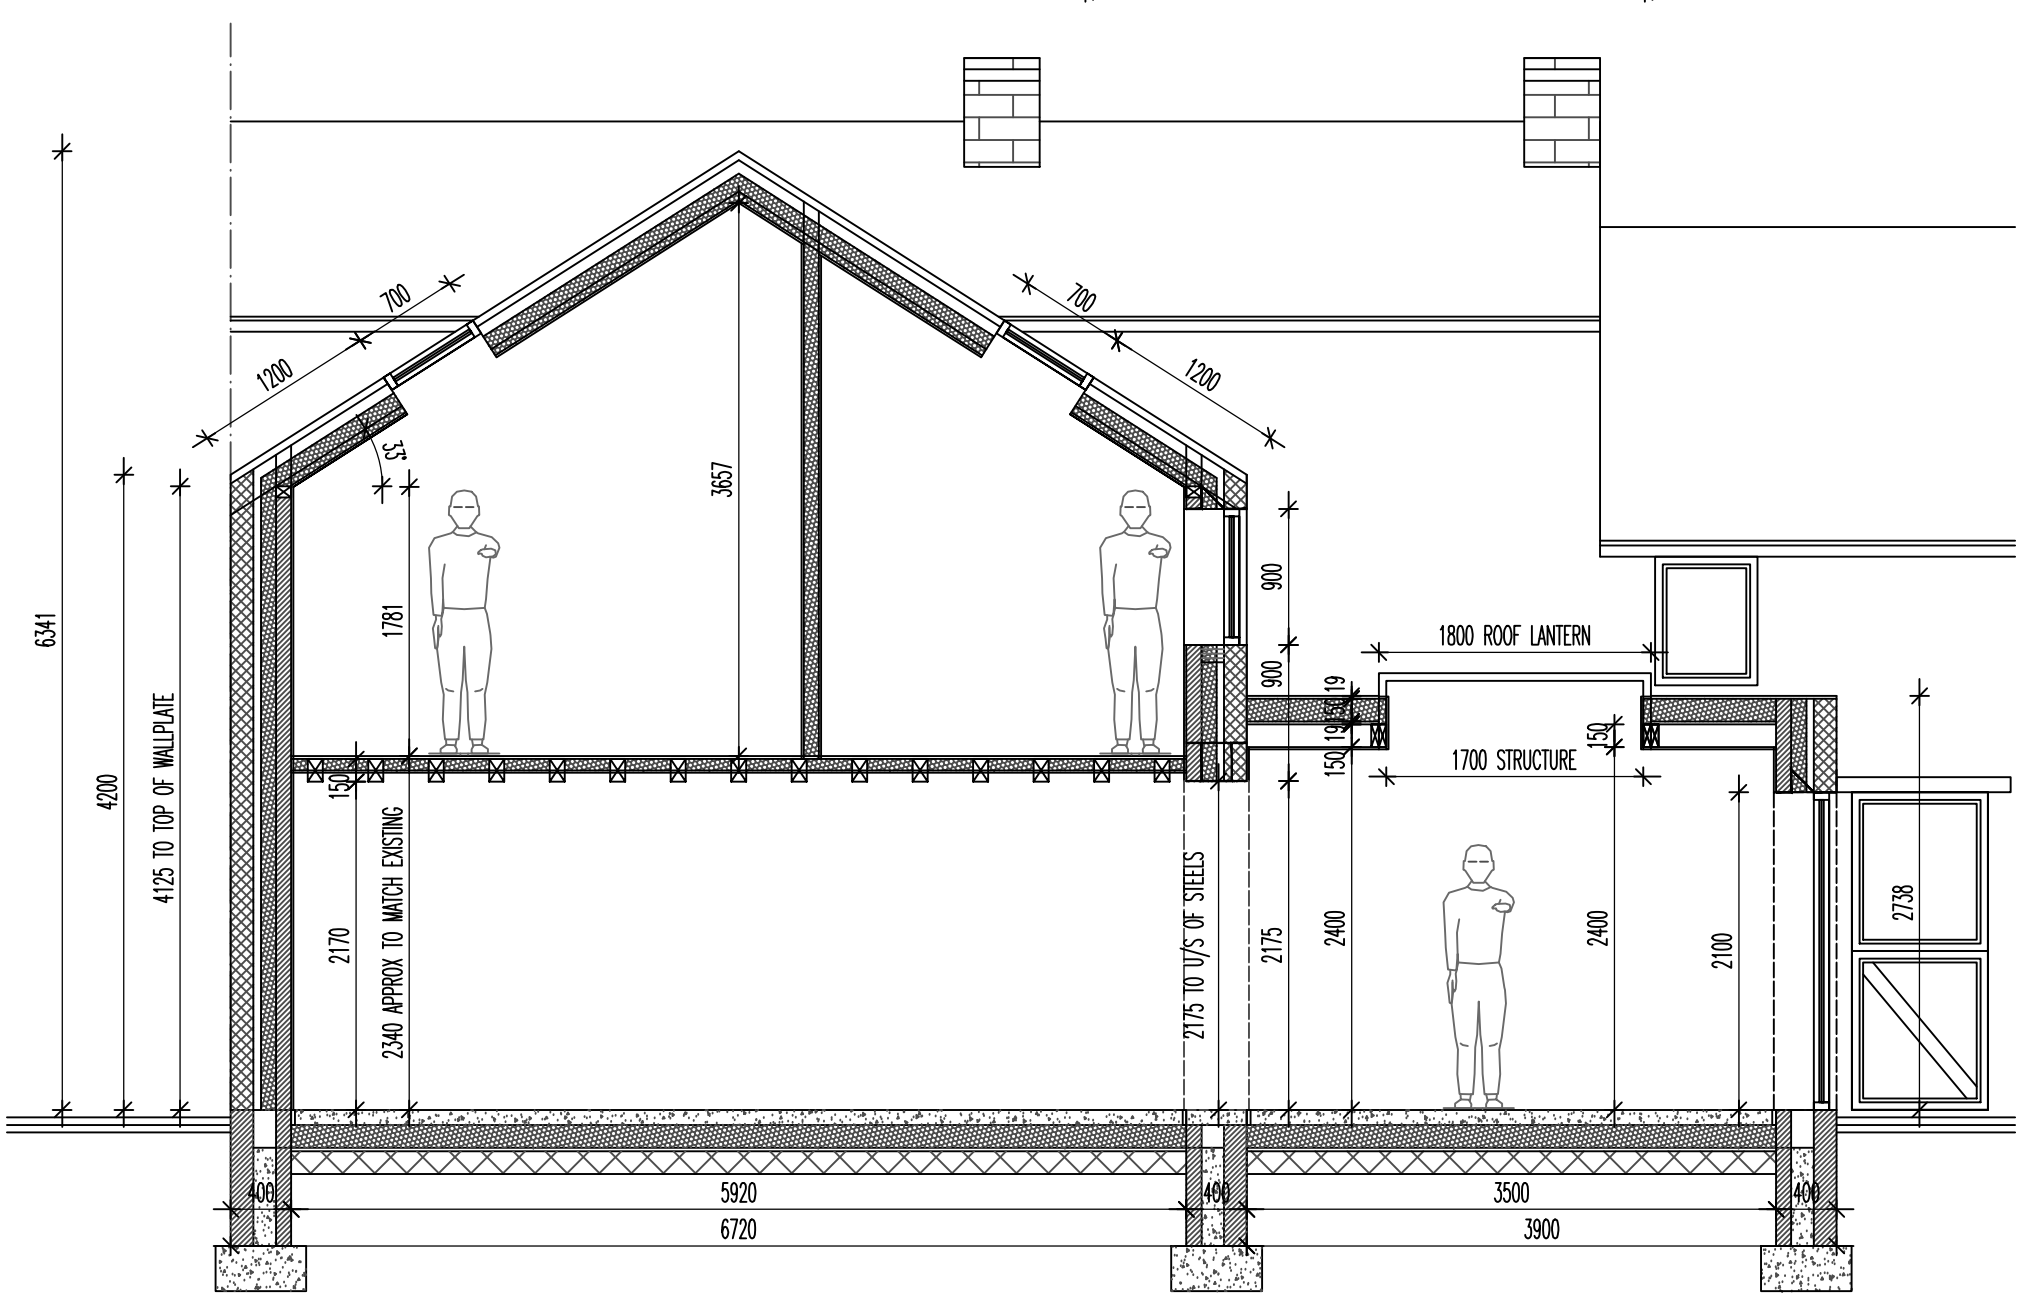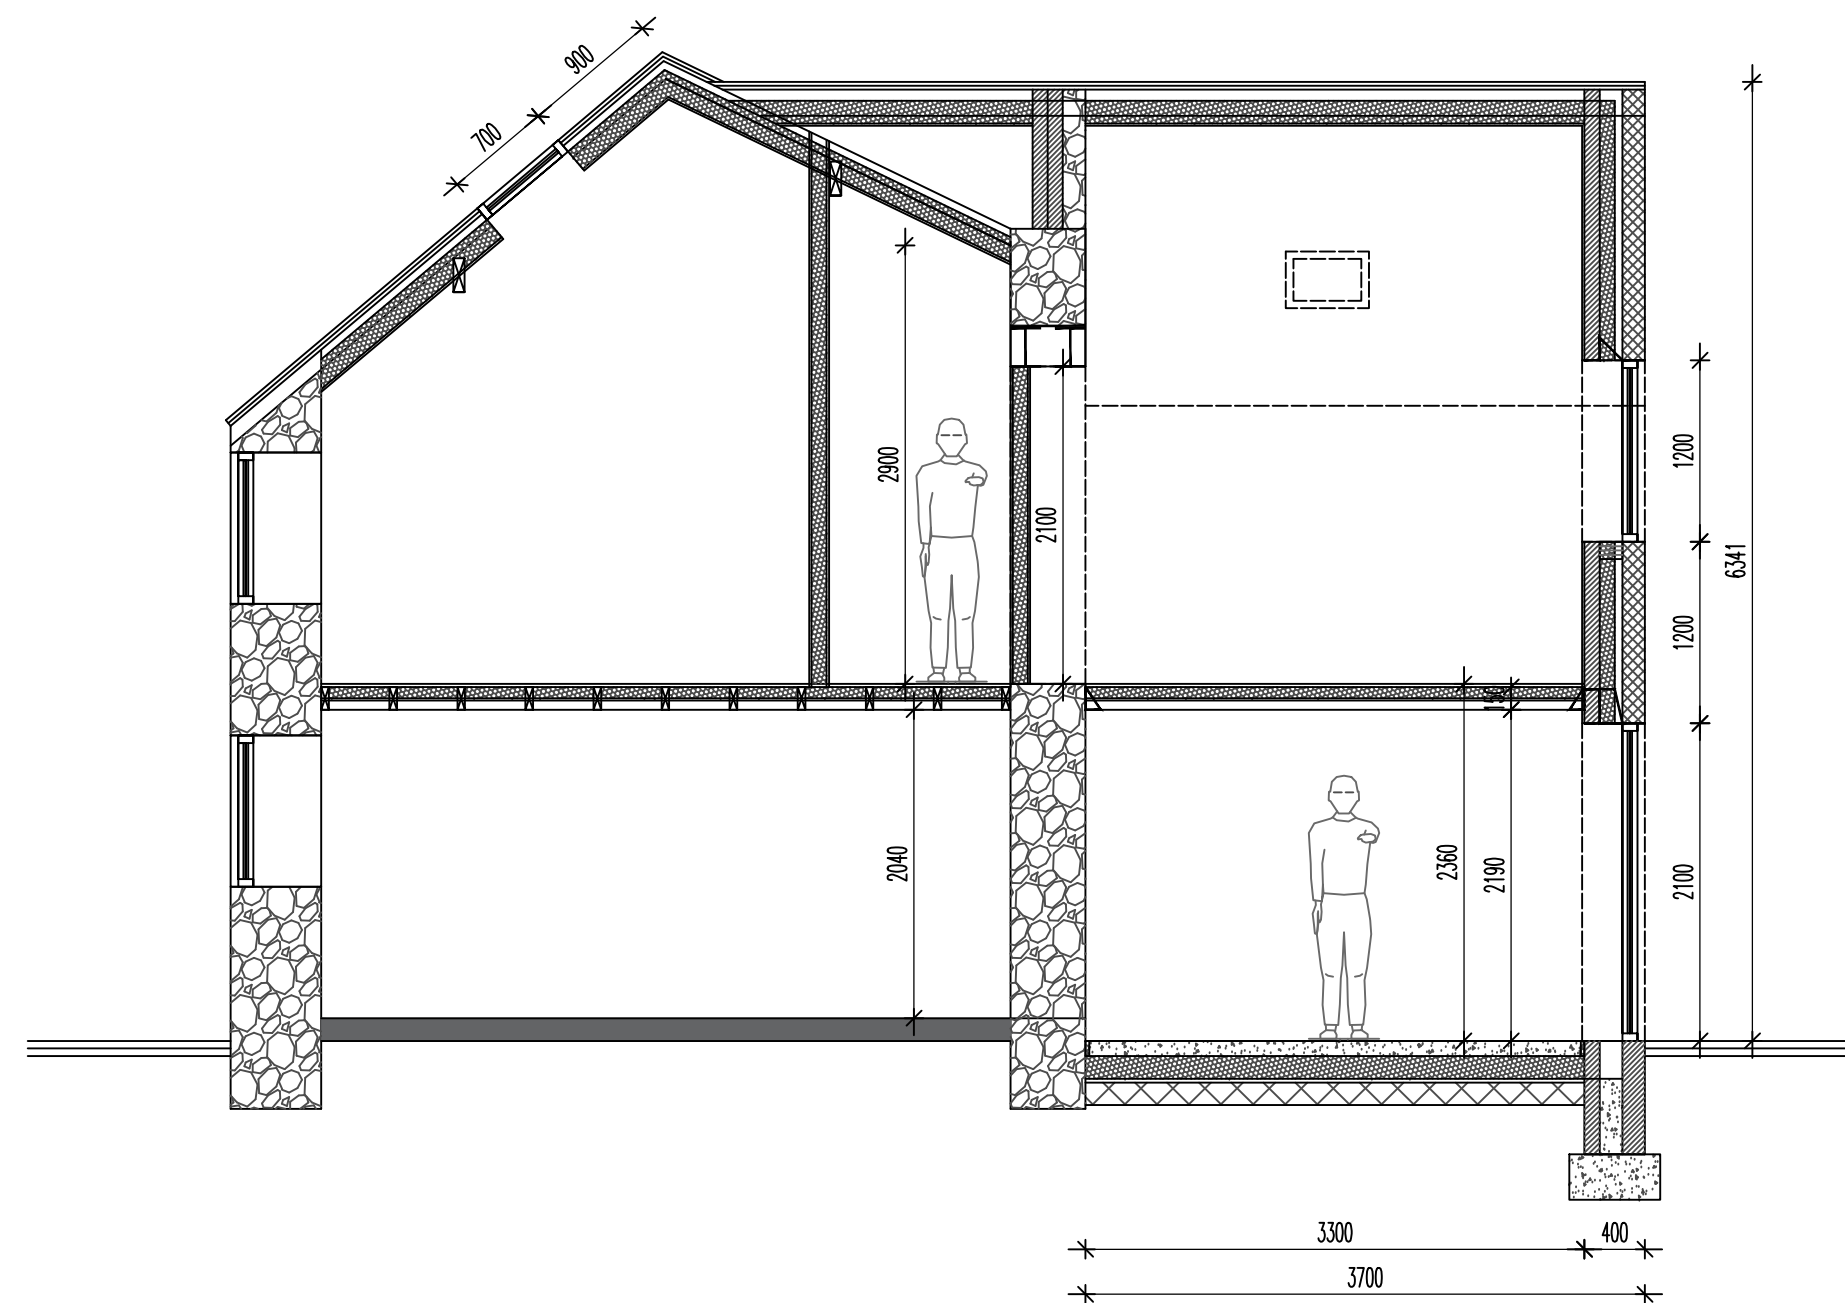

SECTION TO REAR EXTENSION 1:50

PROPOSED DRAWINGS 1:50
9 LODS LANE, SMALLDALE

REVISIONS:
9 LODS LANE
SMALLDALE, BUXTON
SMALLDALE

SCALE: 1:50
DATE: MARCH 26 DRAWN: AJS

CHECKED: AJS

©THIS DRAWING AND THE BUILDING WORKS DEPICTED ARE THE COPYRIGHT OF AJS ARCHITECTURE
AND MAY NOT BE REPRODUCED OR ADAPTED EXCEPT BY WRITTEN PERMISSION. NO LIABILITY WILL BE ACCEPTED
FOR AMENDMENTS MADE BY OTHER PERSONS.



DRAWING No: PROPOSED 02

B REGS COMPLIANT