


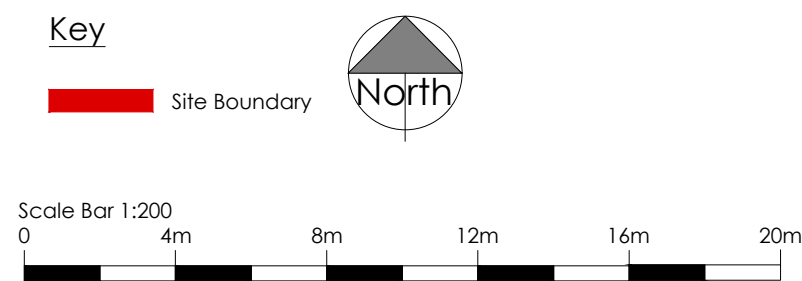


Site Plan
Scale: 1:200



KEY

5 no. Local authority waste/ recyclable material bins.

 

Private car parking



Hard standing - paving



Rear garden/soft landscaping.



Hard standing - tarmac



Retaining Wall



2m High timber dividing fencing.



SCHEDULE OF ACCOMMODATION

Site Area: 1884m²

Total number of dwellings: 3

2no. 4Bed Semi-Detached GIA: 204m²

Total number of car spaces: 9

Rev.	Notes.	Date.	By.
J	Minor alteration	11.12.25	TH
I	3 units	02.09.24	TH
H	Draft, swapped drive	26.06.24	TH
G	Semi re-design	15.05.24	TH
F	Removed 1 no. unit	27.03.24	TH
E	Transport alts	08.02.24	TH
D	Widened parking spaces	01.02.24	TH
C	Altered unit 4 house type	30.01.24	TH
B	Altered retaining walls	25.08.23	TH
A	Altered to suit gradients	05.07.23	TH

This drawing is the property of WhiteleyEaves Ltd. and the copyright is reserved. Therefore this drawing is not to be copied or disclosed by any unauthorised persons without the prior consent of WhiteleyEaves Ltd

WHITELEYEAVES
PROPERTY & CONSTRUCTION CONSULTANTS

Hollinwood Business Centre, Albert Street, Oldham, OL8 3QL
T 0161 393 8417
E info@whiteleyeaves.co.uk
W www.whiteleyeaves.co.uk

CLIENT PAUL WHITEHEAD

JOB NUMBER 210

DATE 29.06.23

DRAWING NAME PROPOSED SITE PLAN - 3 Units

SCALE DRAWN: 1:200

PAGE SIZE A1

REVISION J

DRAWING NUMBER 005

ADDRESS Dinting Road
Glossop

NOTES

DRAWN BY: TH

CHECKED BY: ...