




PLANNING DRAWING

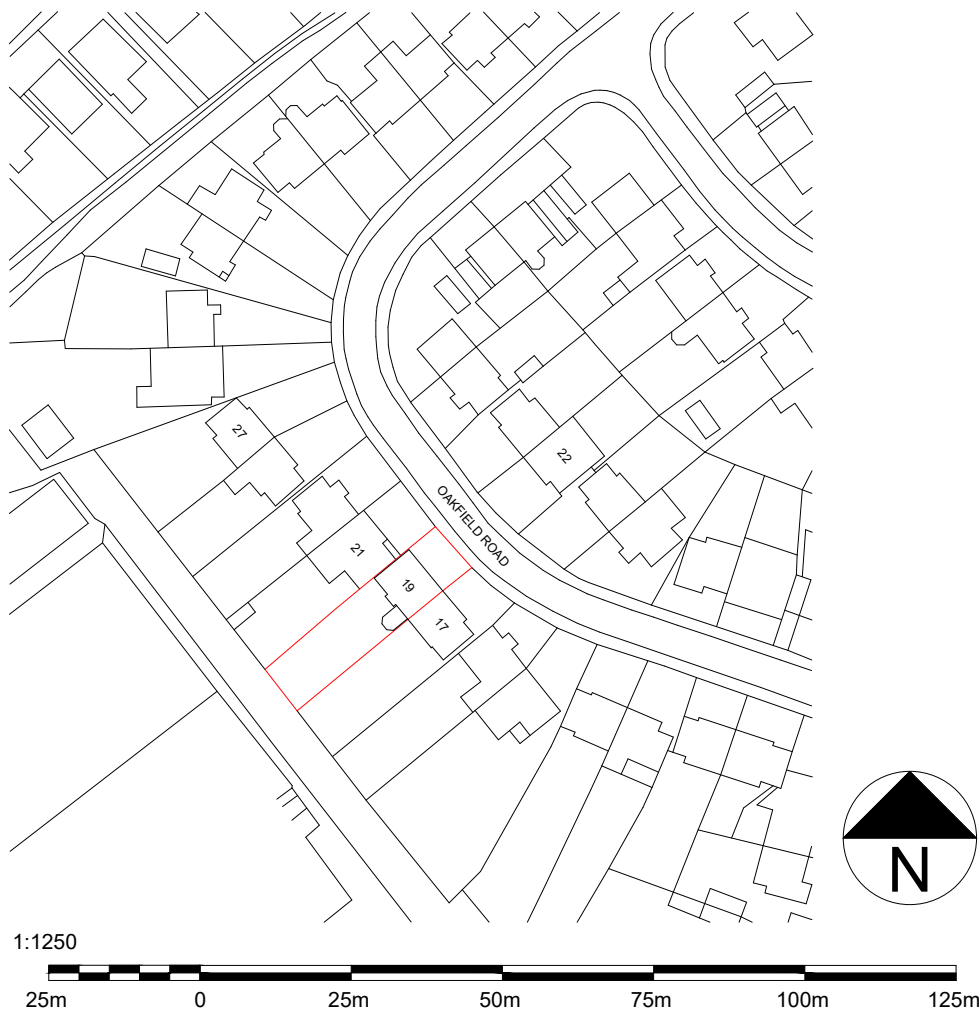


LOCATION PLAN  
1:1250

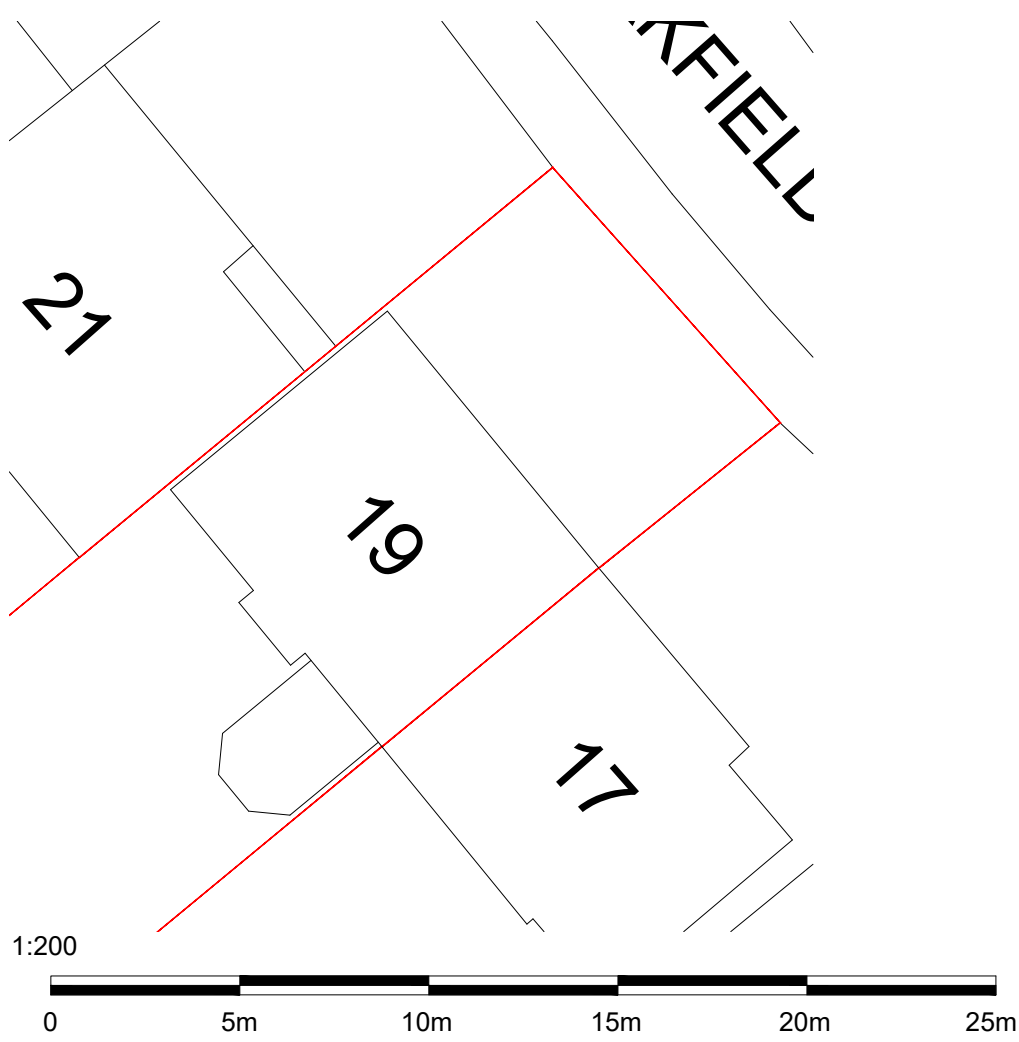


EXISTING SITE PLAN  
1:200

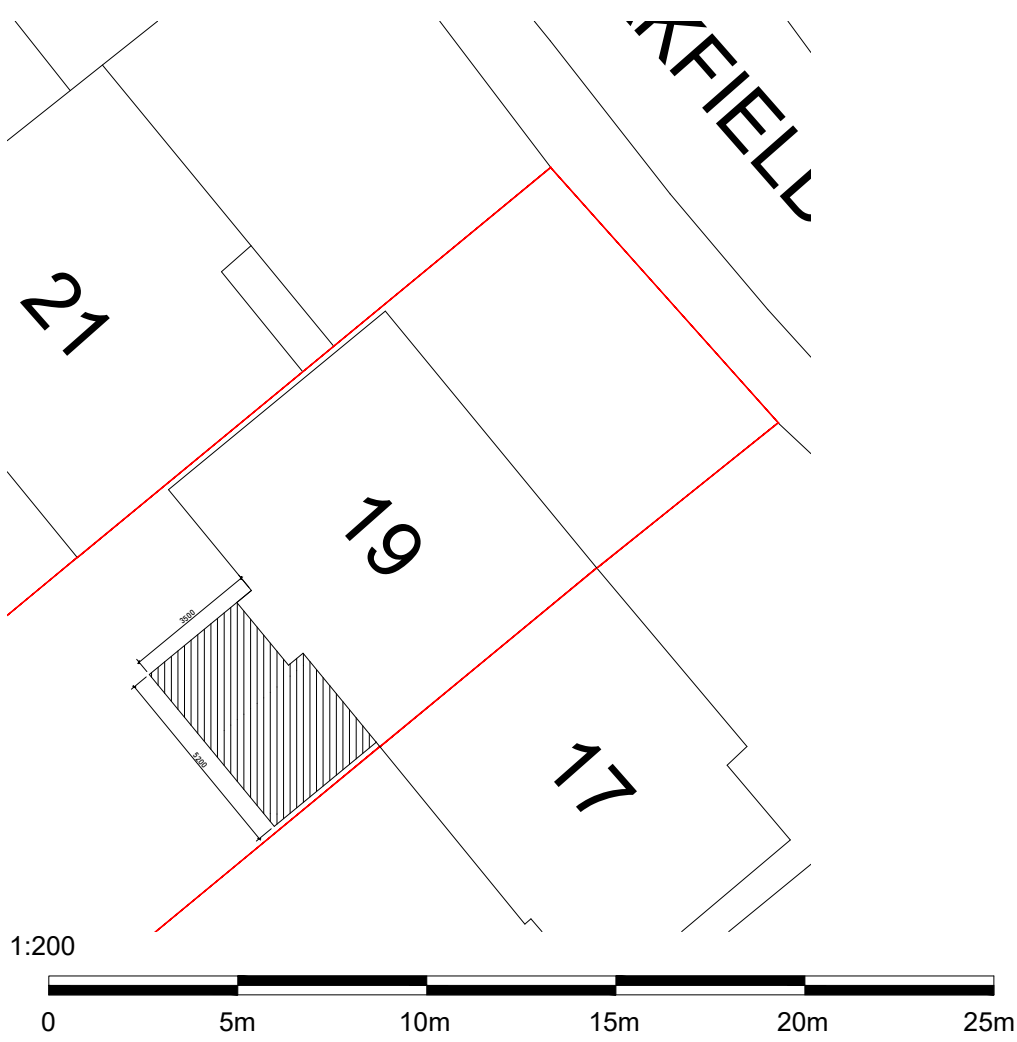


PROPOSED SITE PLAN  
1:200

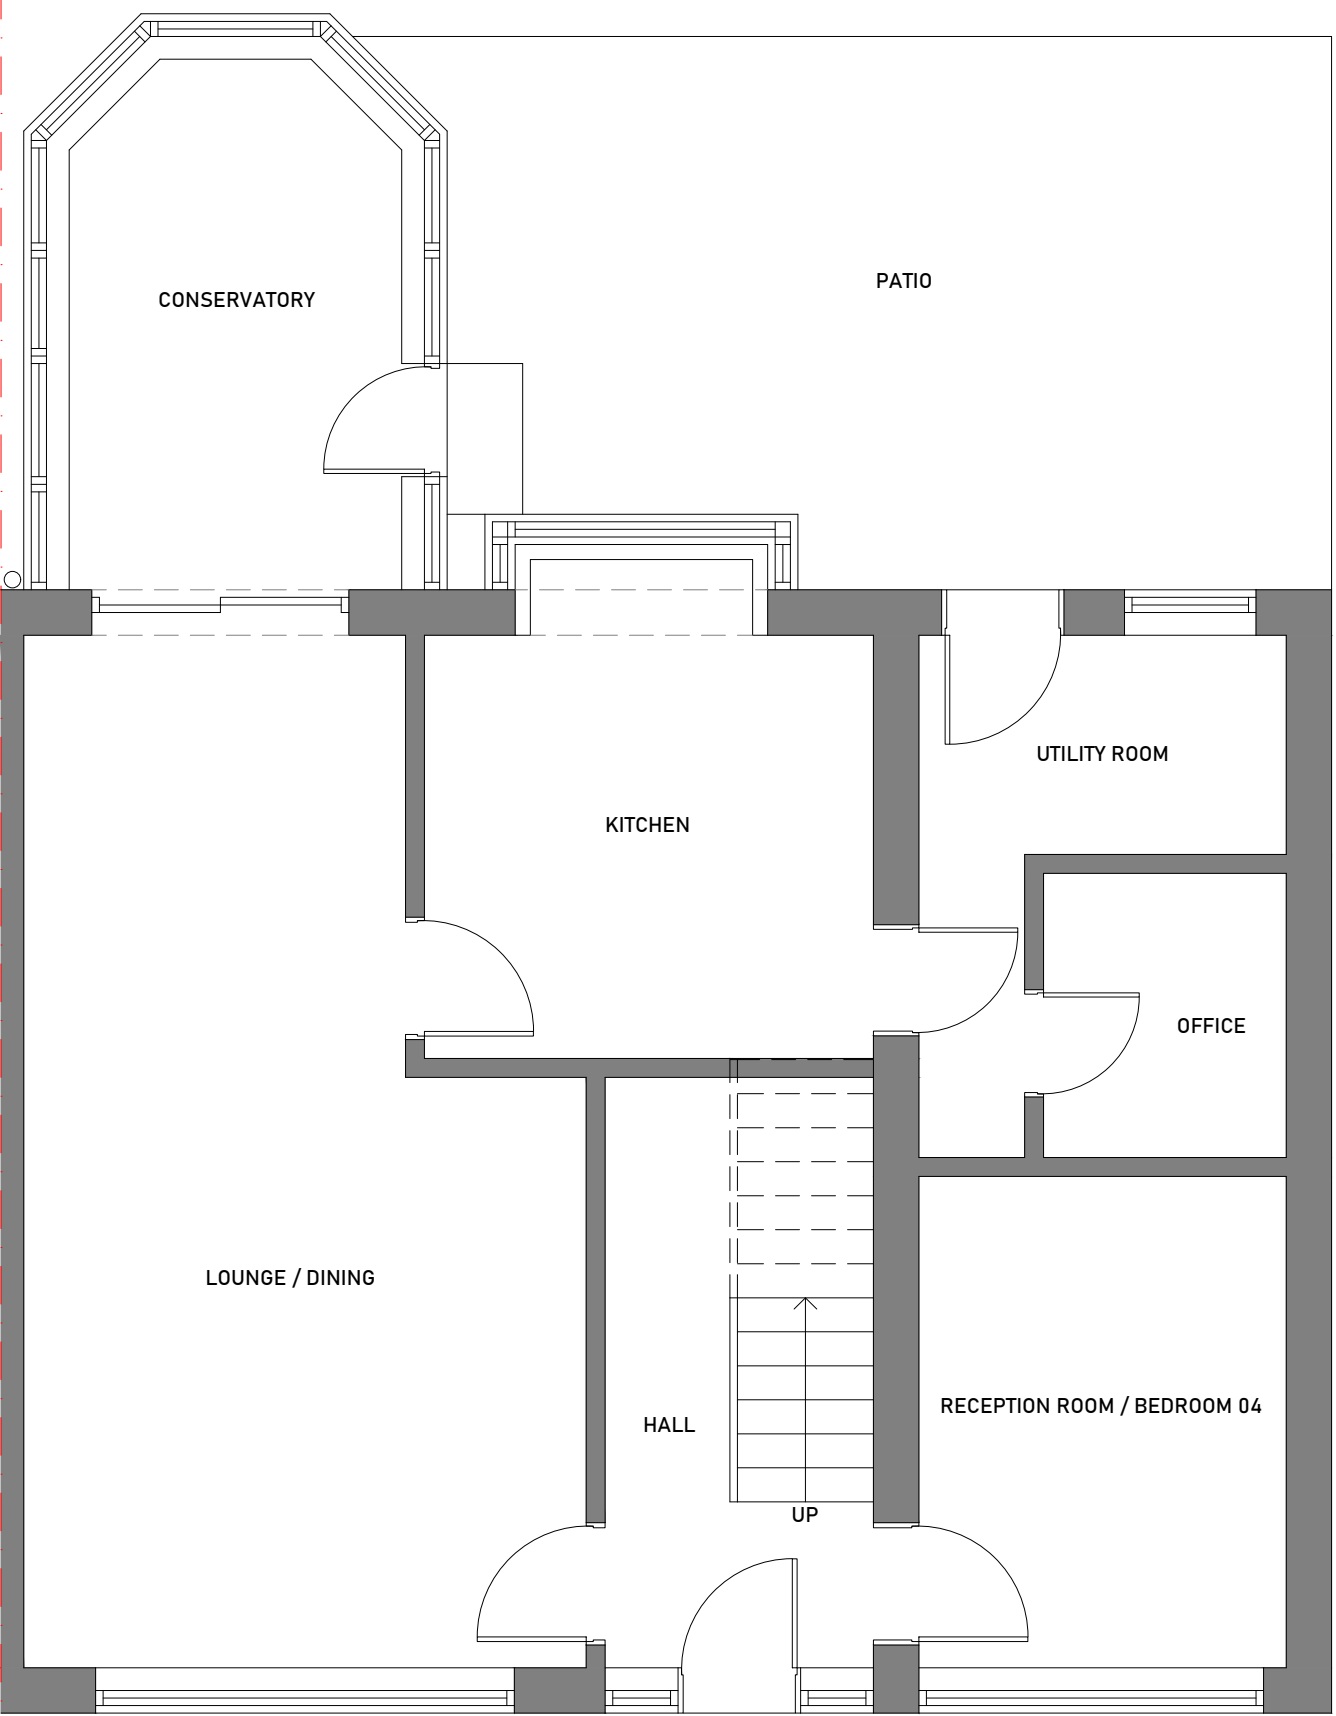


EXISTING GROUND FLOOR PLAN  
1:50

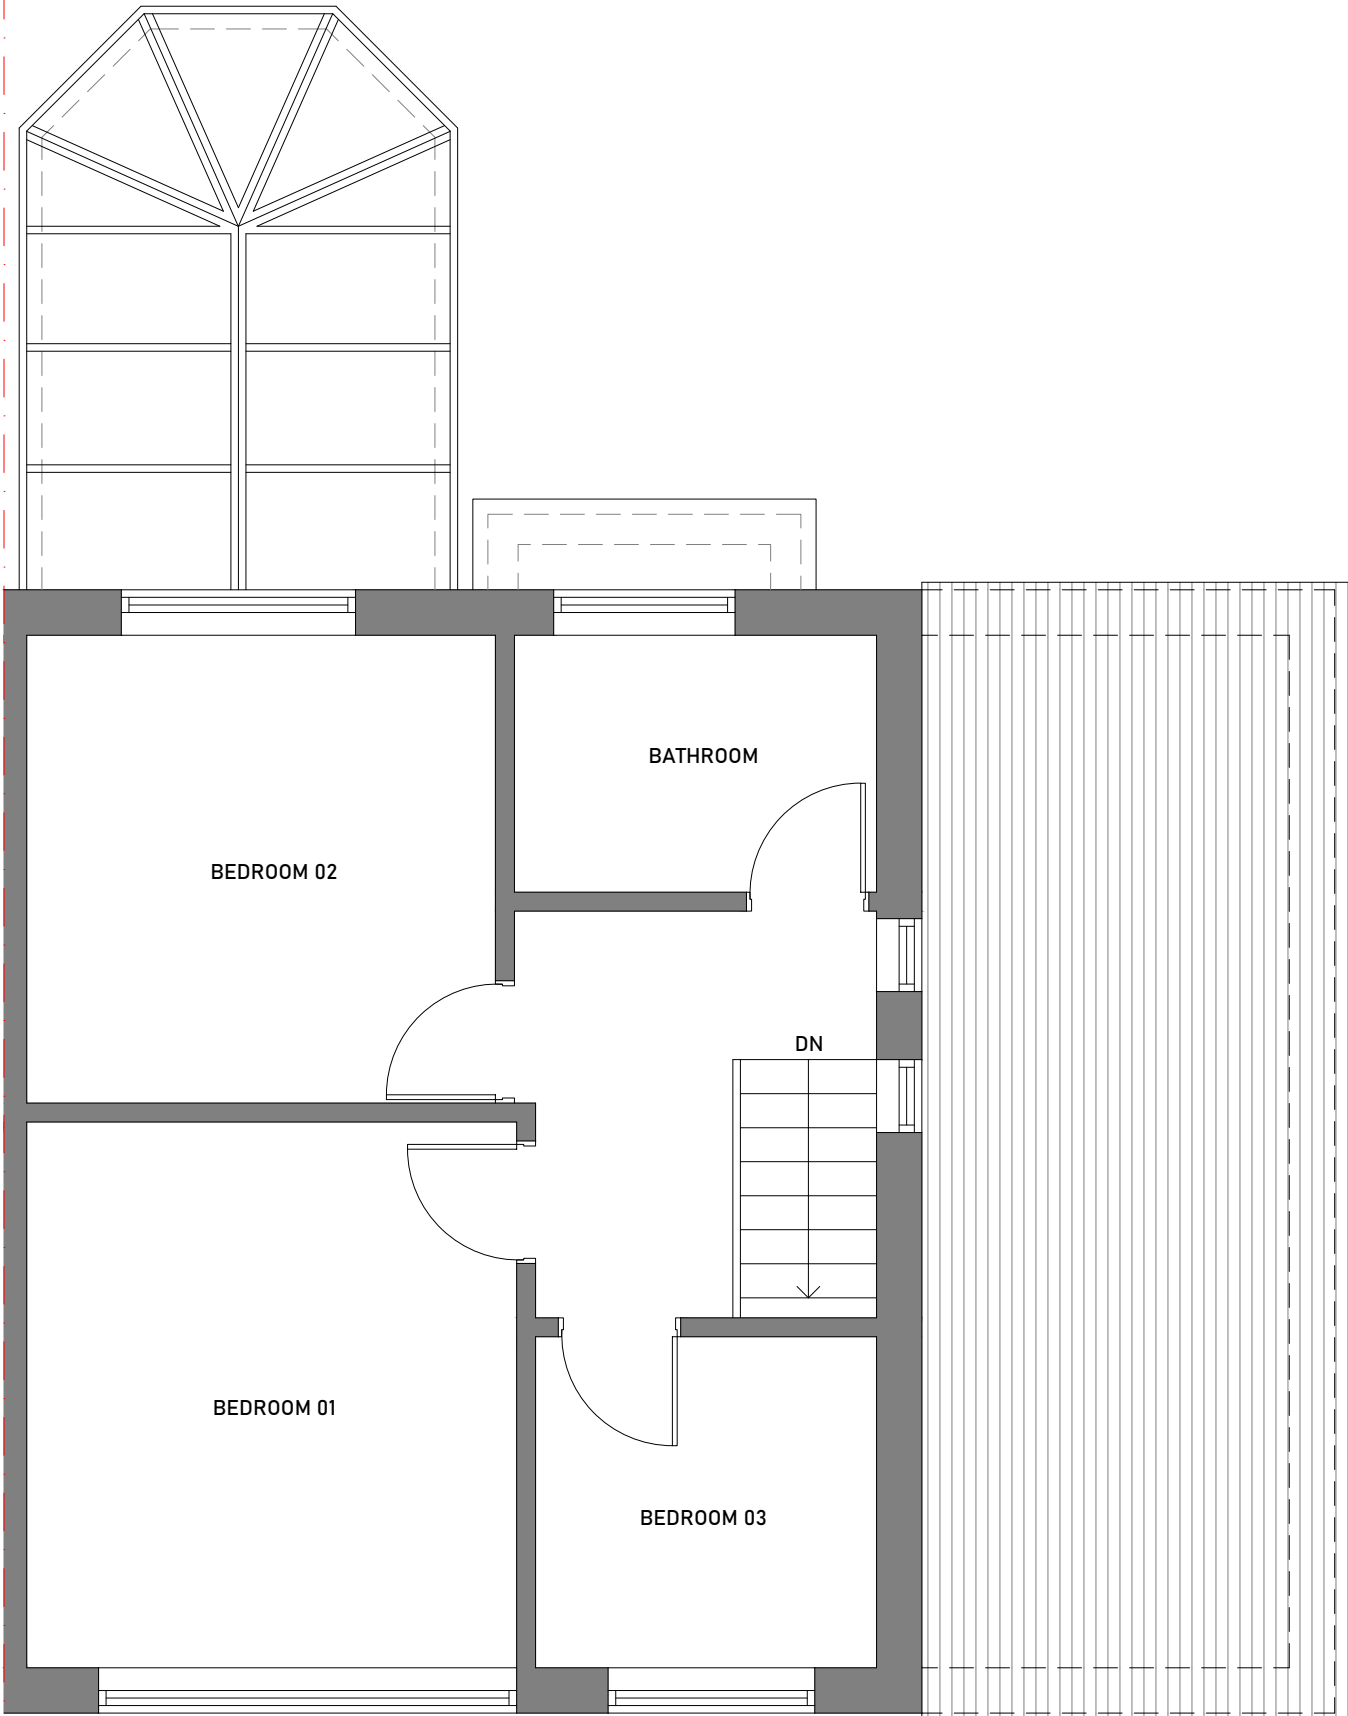

EXISTING FIRST FLOOR PLAN  
1:50

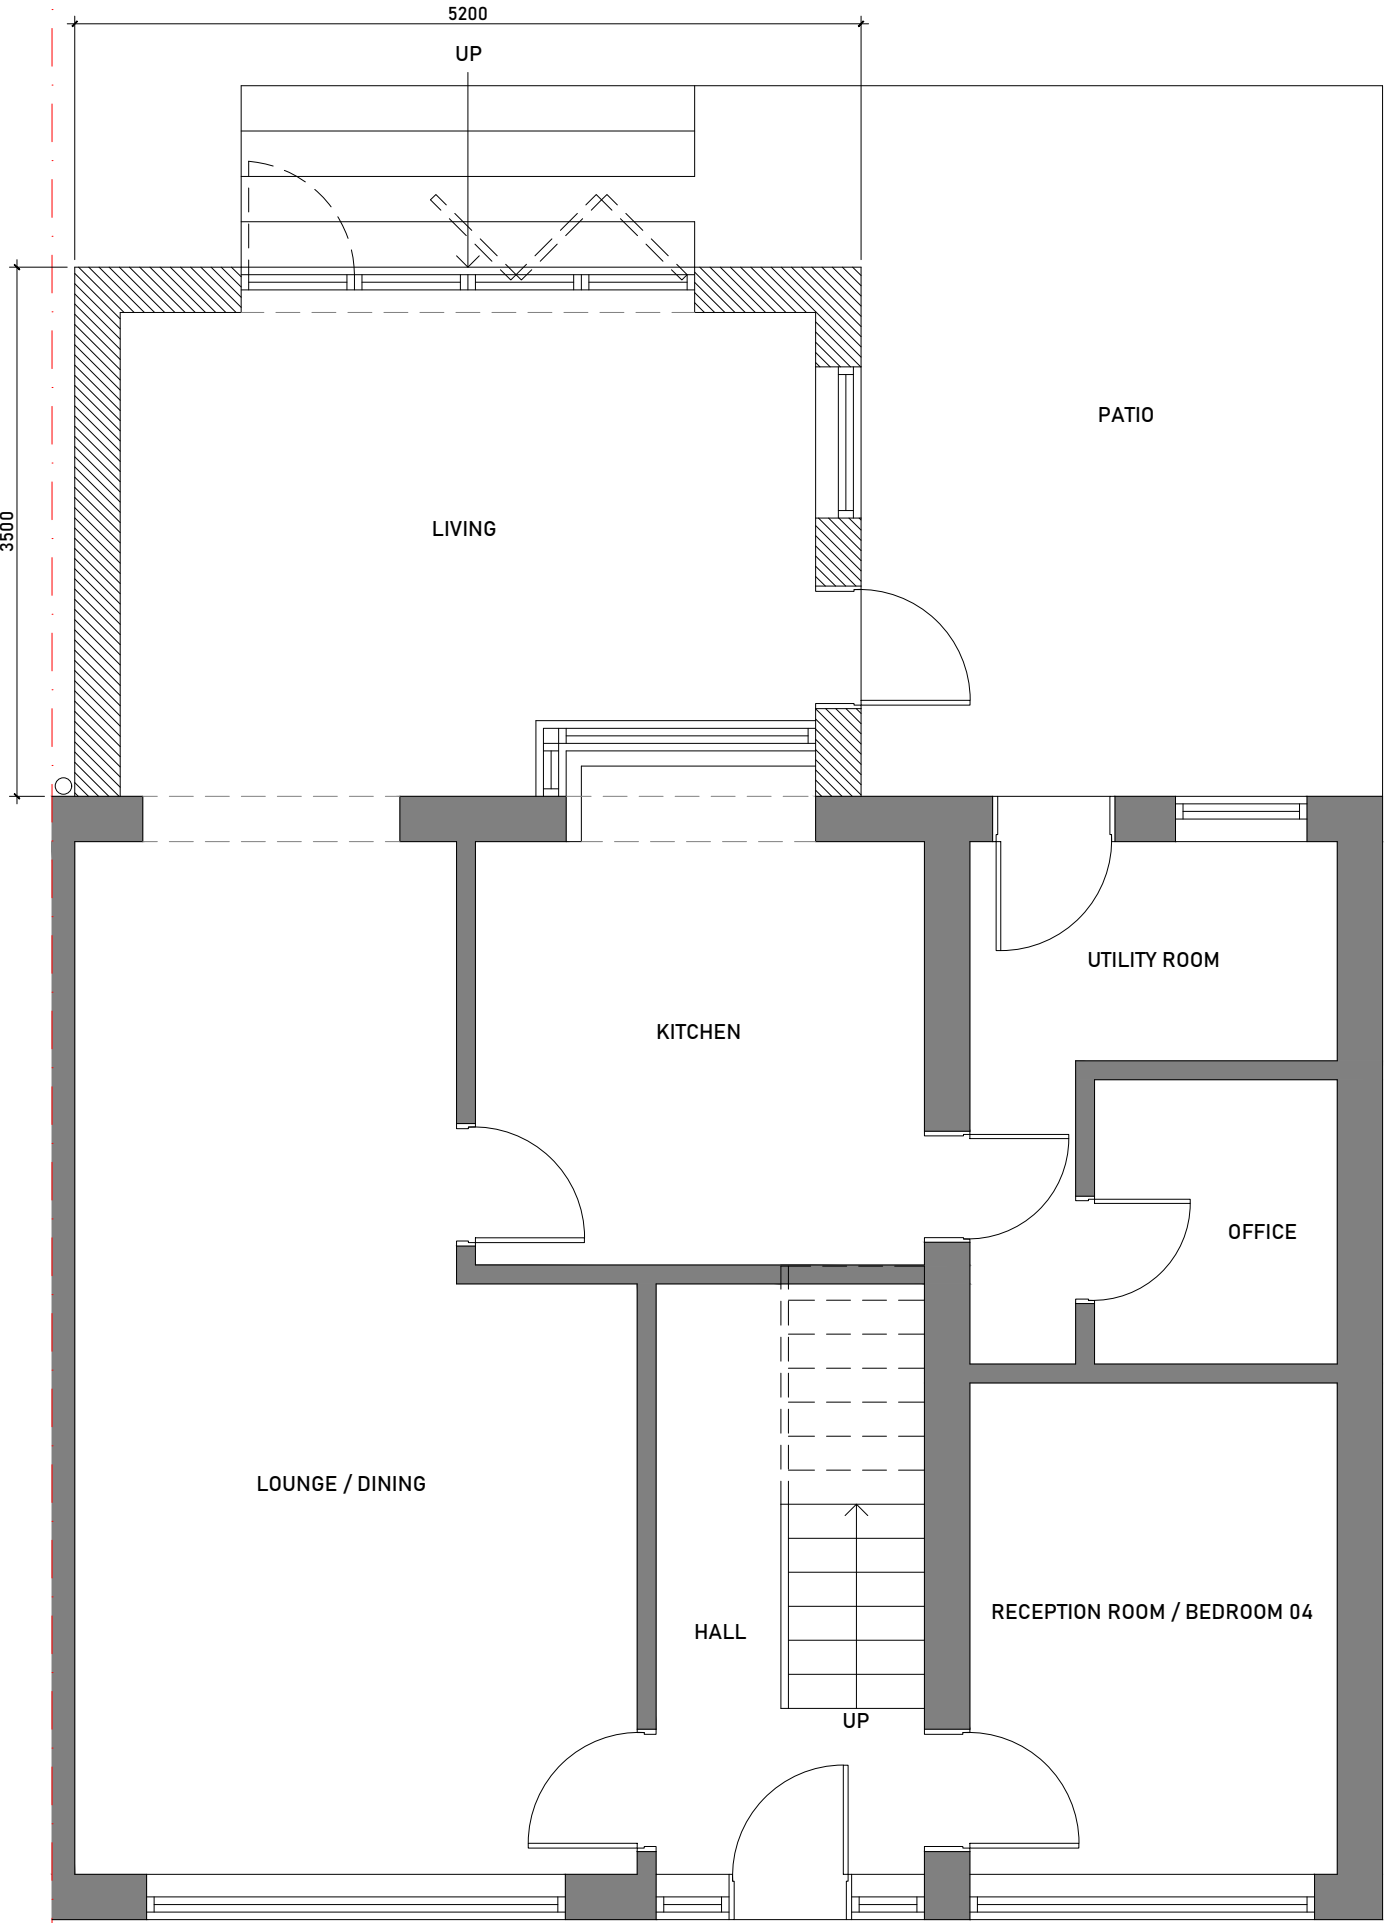


PROPOSED GROUND FLOOR PLAN  
1:50

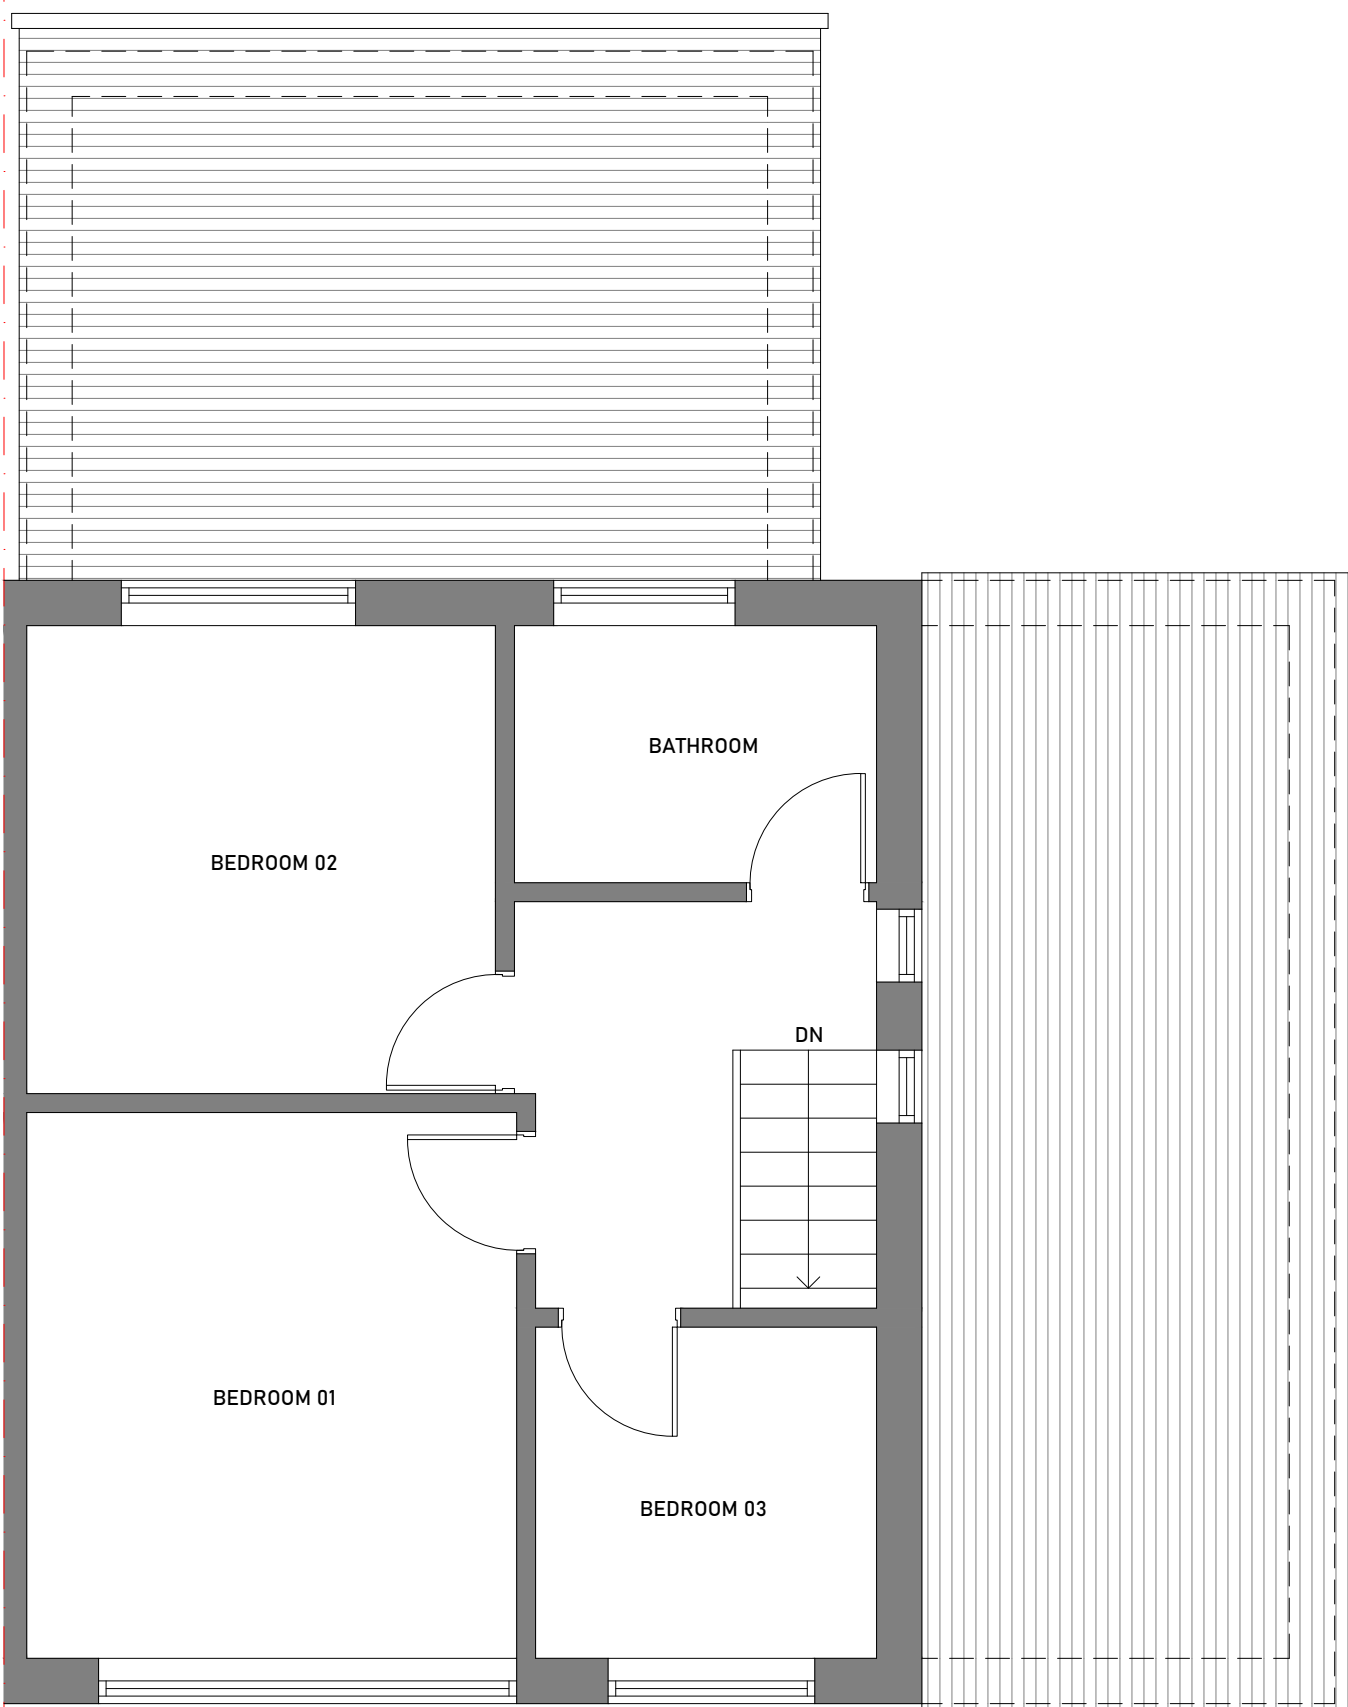

PROPOSED FIRST FLOOR PLAN  
1:50

|                |                                                |
|----------------|------------------------------------------------|
| CLIENT         | -                                              |
| ADDRESS        | 19 Oakfield Rd, Hadfield, Glossop SK13 2BN, UK |
| TITLE          | FLOOR PLANS                                    |
| PROJECT STATUS | PLANNING DRAWING                               |
| DATE           | JAN 2026                                       |
| REVISION       | A                                              |
| SCALE          | As Indicate @A1                                |
| SHEET No.      | BD001                                          |
| REFERENCE      | 0010/20/FA                                     |
| DRAWN BY       |                                                |

 

PLANNING DRAWING




EXISTING FRONT ELEVATION  
1:50



EXISTING REAR ELEVATION  
1:50



PROPOSED FRONT ELEVATION (UNCHANGED)  
1:50

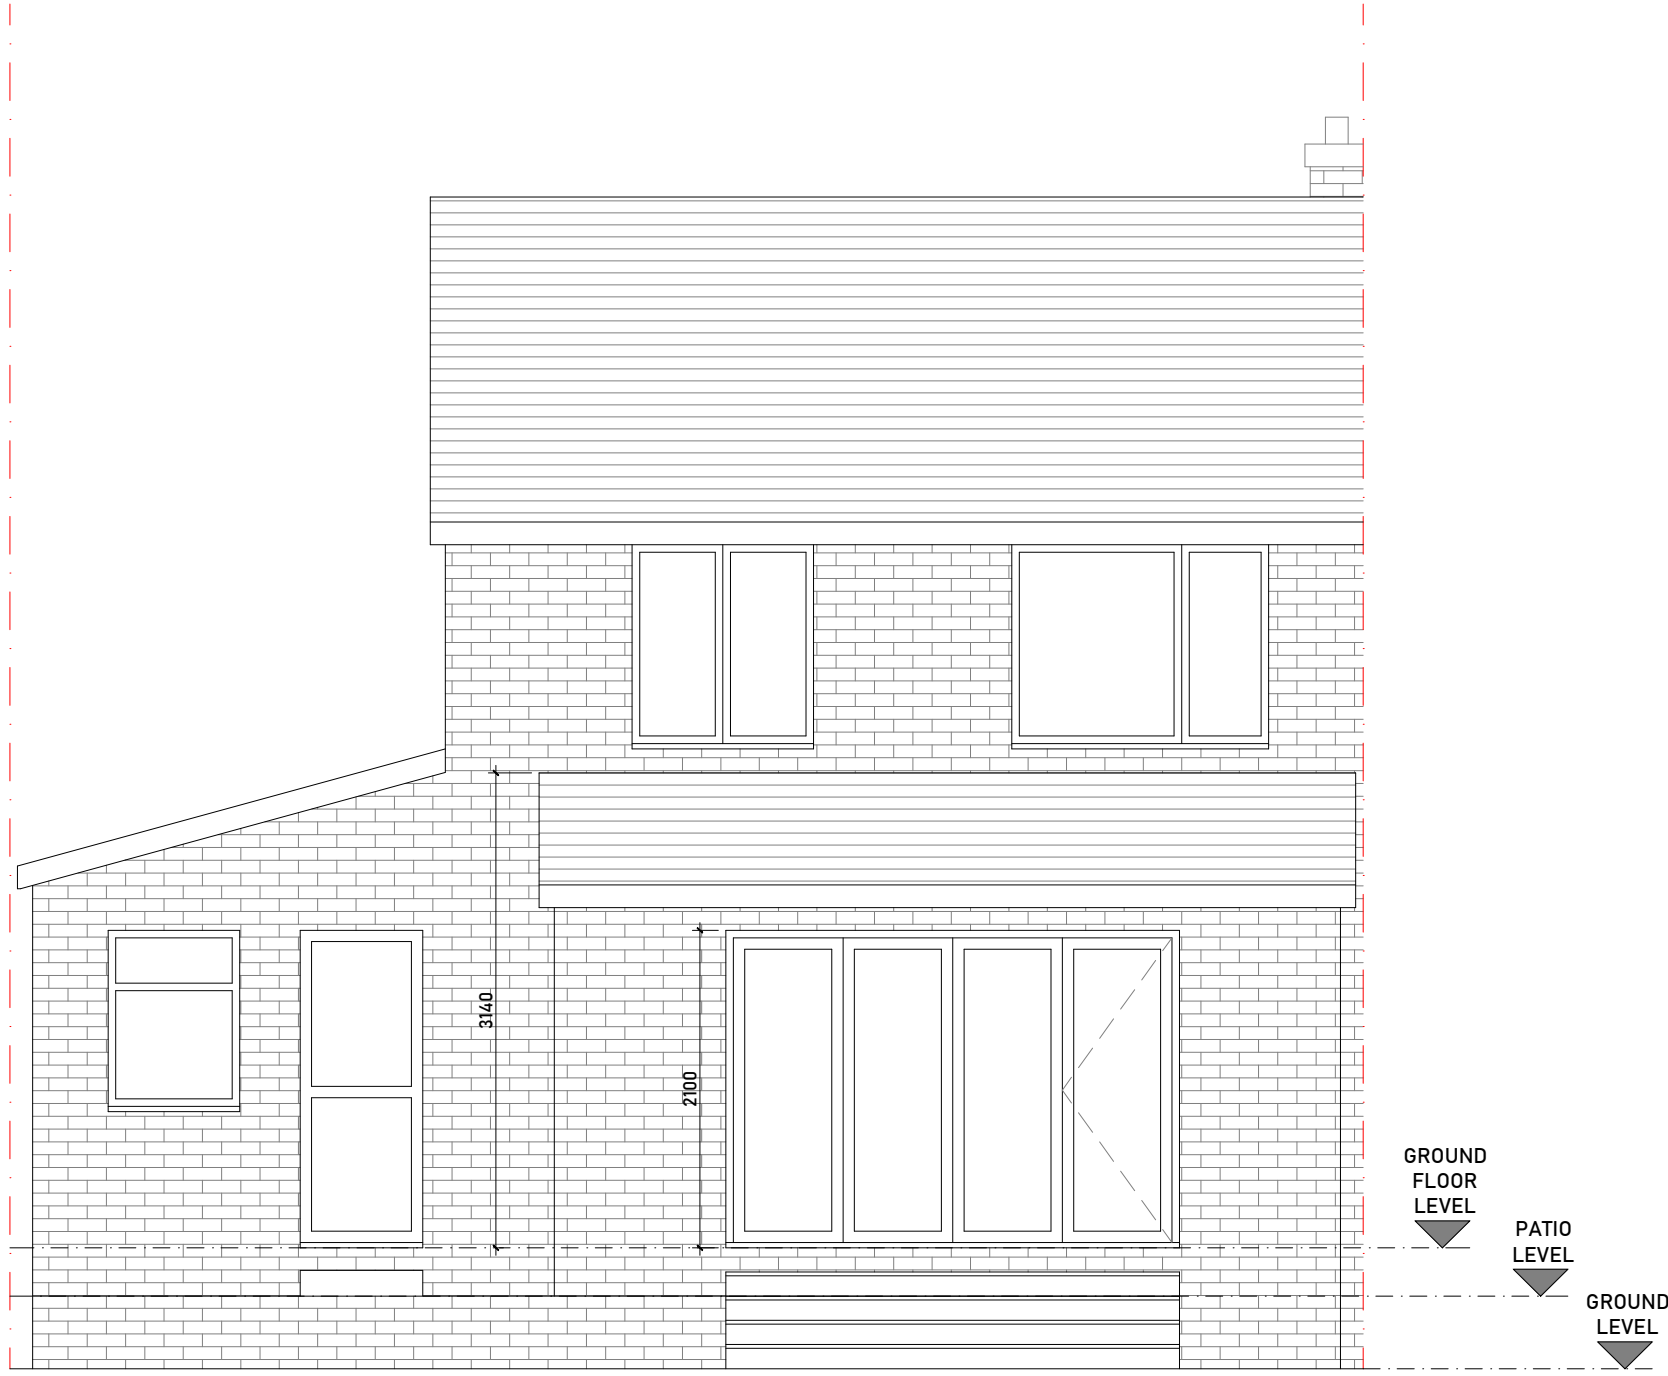


PROPOSED REAR ELEVATION  
1:50

|                |                                                   |
|----------------|---------------------------------------------------|
| CLIENT         | -                                                 |
| ADDRESS        | 19 Oakfield Rd, Hadfield,<br>Glossop SK13 2BN, UK |
| TITLE          | ELEVATIONS                                        |
| PROJECT STATUS | PLANNING DRAWING                                  |
| DATE           | JAN 2026                                          |
| REVISION       |                                                   |
| SCALE          | As Indicate @A1                                   |
| SHEET No.      | BD002                                             |
| REFERENCE      | 0010/20/FA                                        |
| DRAWN BY       |                                                   |




PLANNING DRAWING

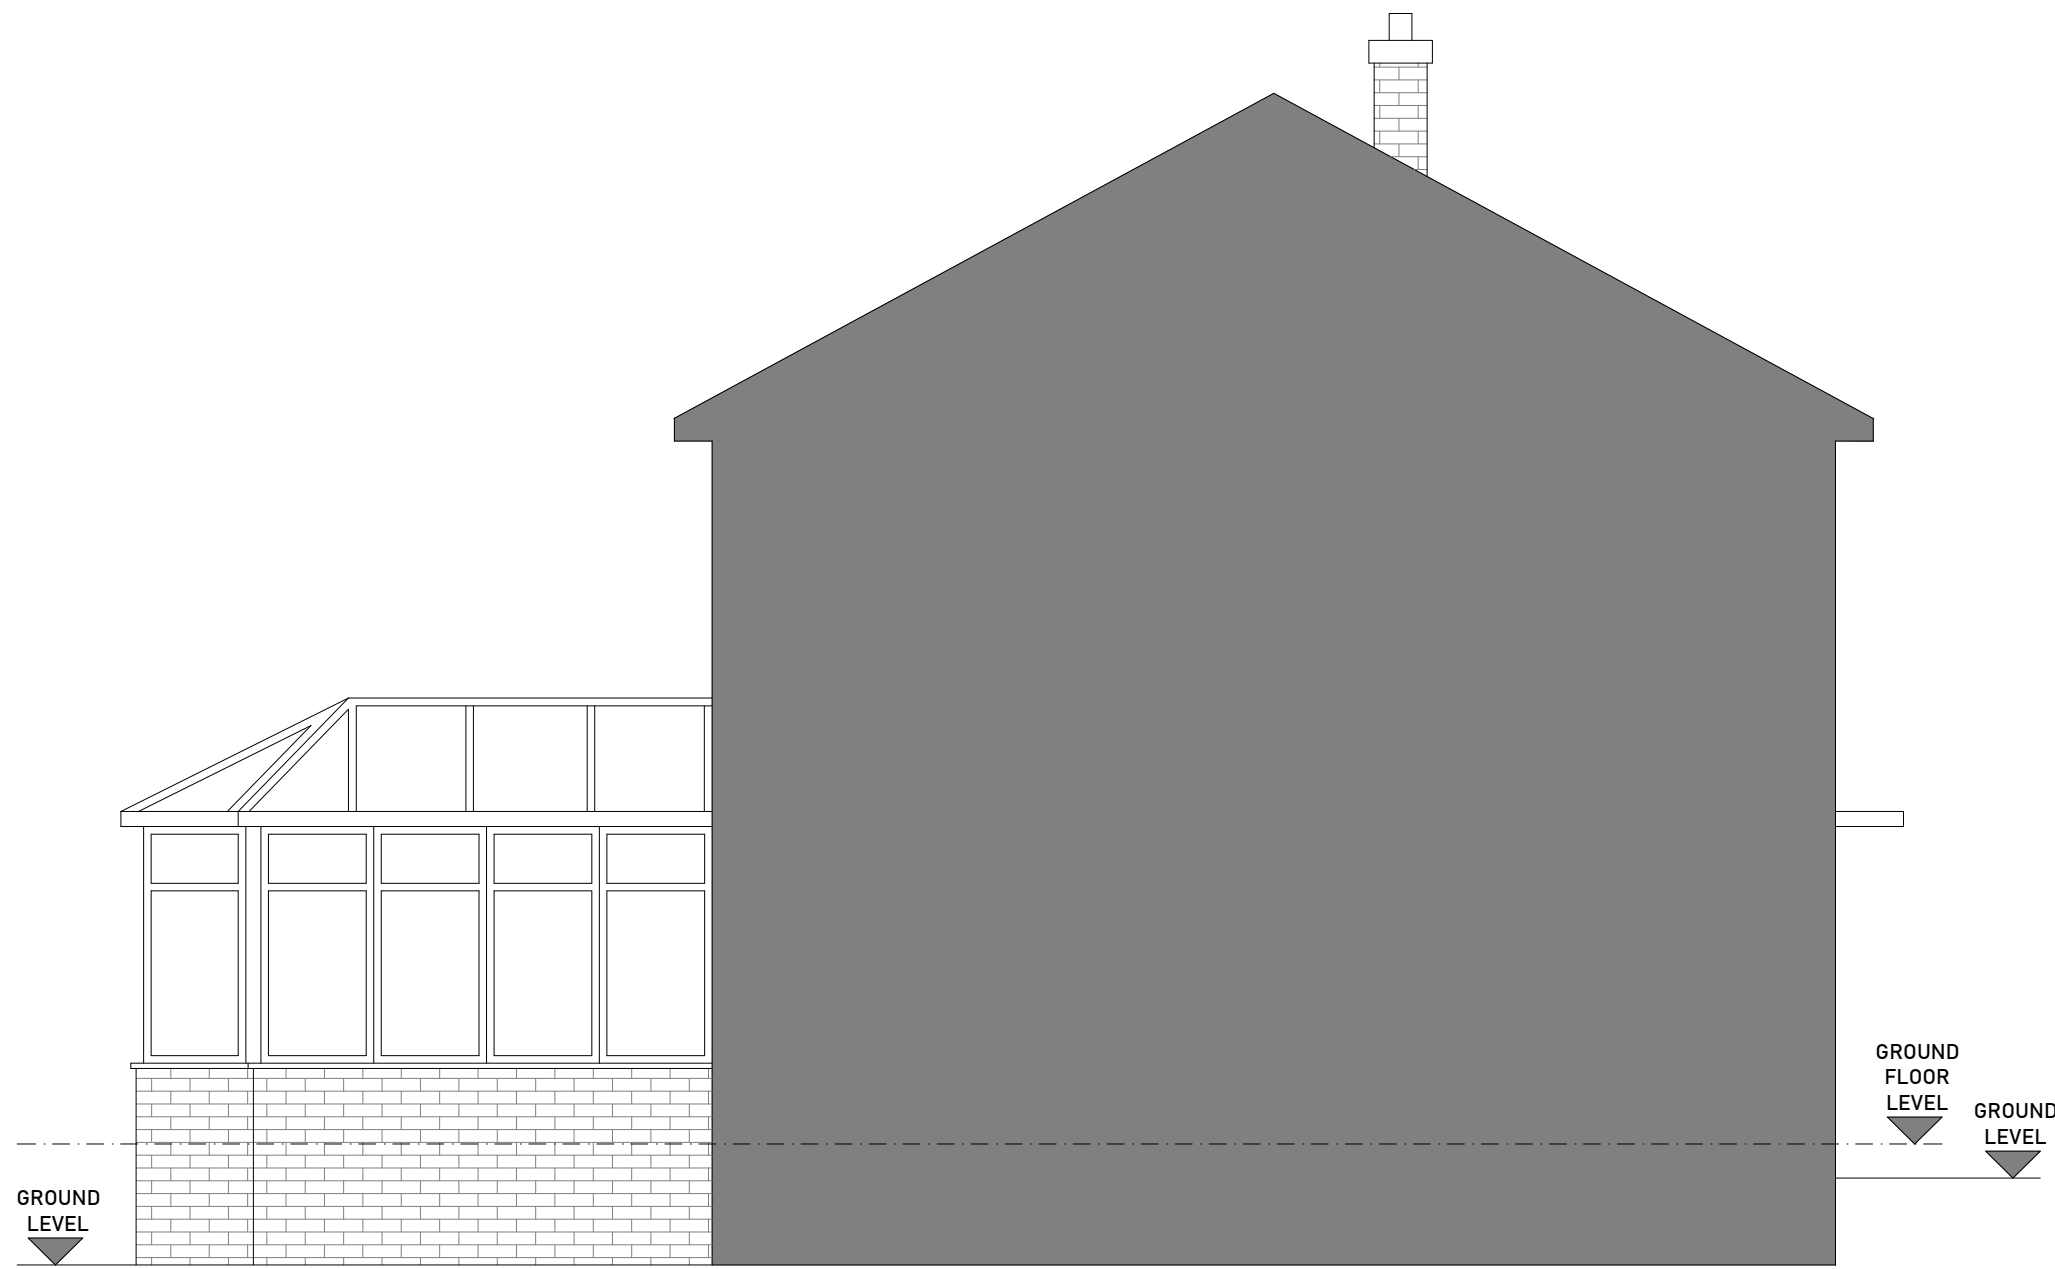

EXISTING LEFT ELEVATION  
1:50



EXISTING RIGHT ELEVATION  
1:50

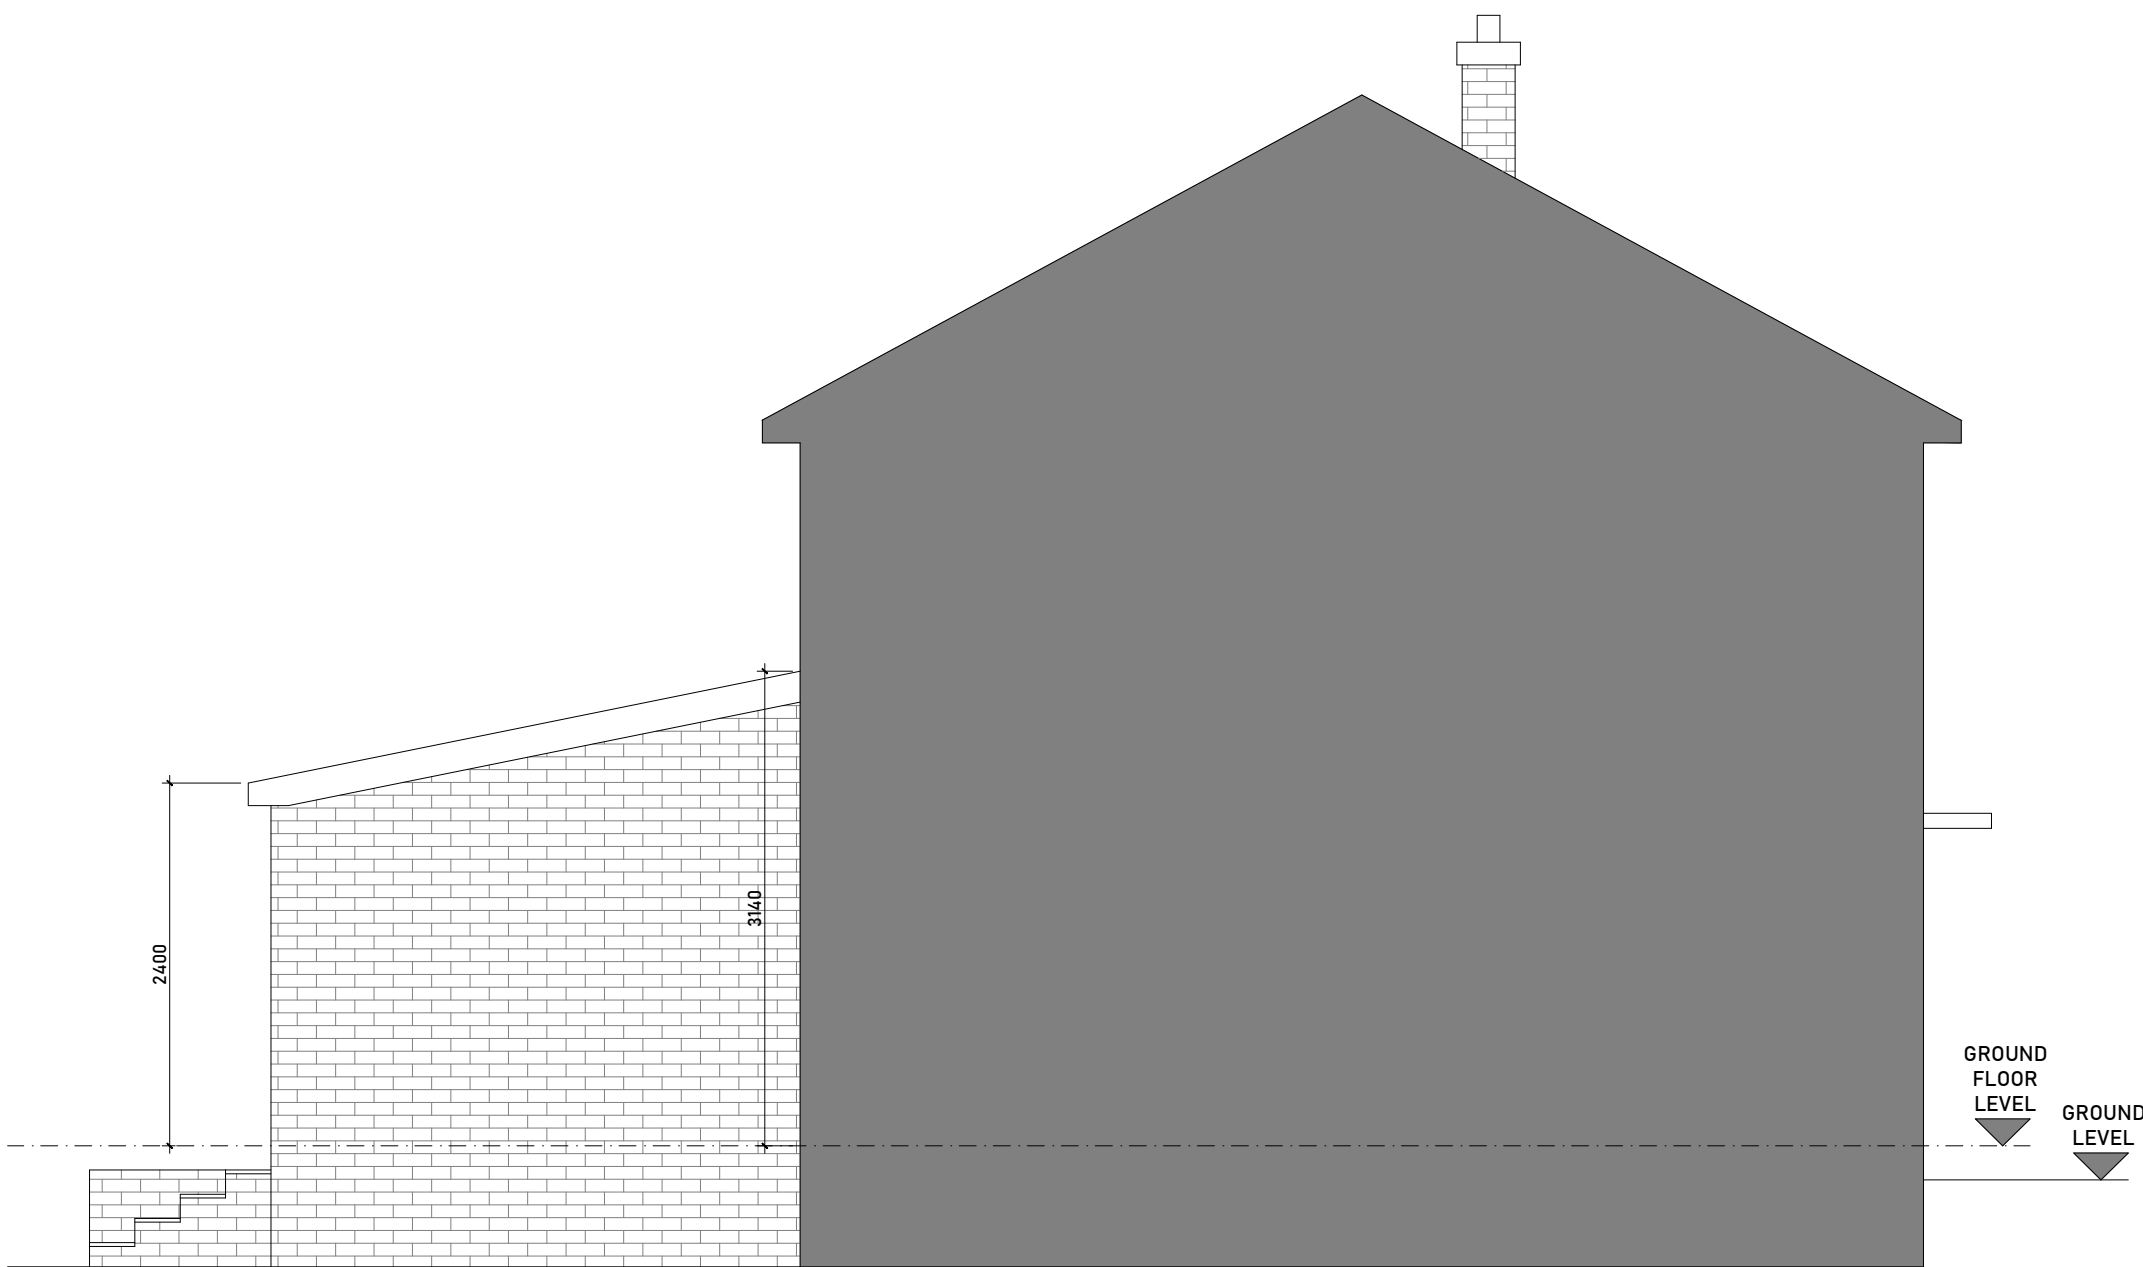

PROPOSED LEFT ELEVATION  
1:50



PROPOSED RIGHT ELEVATION  
1:50

|                |                                                   |
|----------------|---------------------------------------------------|
| CLIENT         | -                                                 |
| ADDRESS        | 19 Oakfield Rd, Hadfield,<br>Glossop SK13 2BN, UK |
| TITLE          | ELEVATIONS                                        |
| PROJECT STATUS | PLANNING DRAWING                                  |
| DATE           | JAN 2026                                          |
| REVISION       |                                                   |
| SCALE          | As Indicate @A1                                   |
| SHEET No.      | BD003                                             |
| REFERENCE      | 0010/20/FA                                        |
| DRAWN BY       |                                                   |

