





Front Elevation

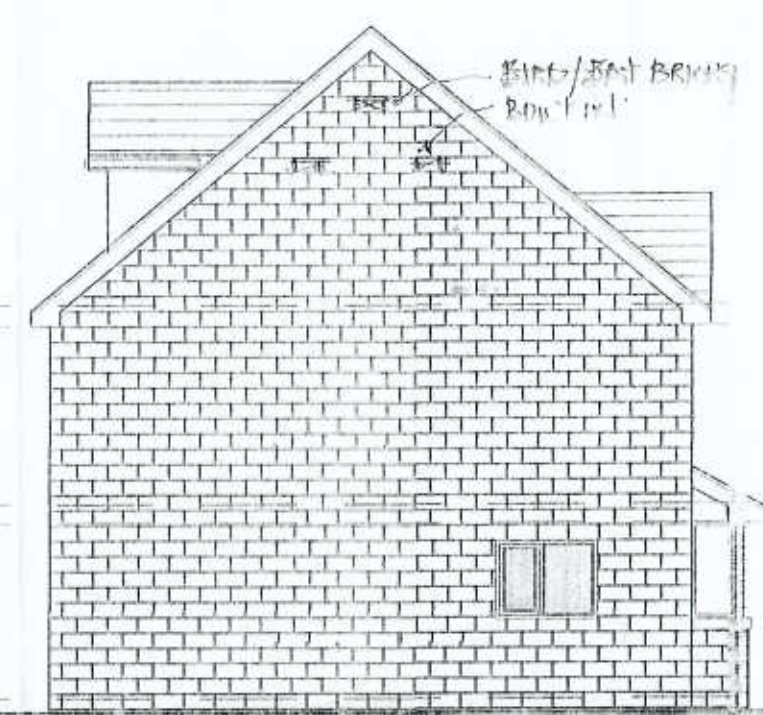

Gable Elevation




Rear Elevation

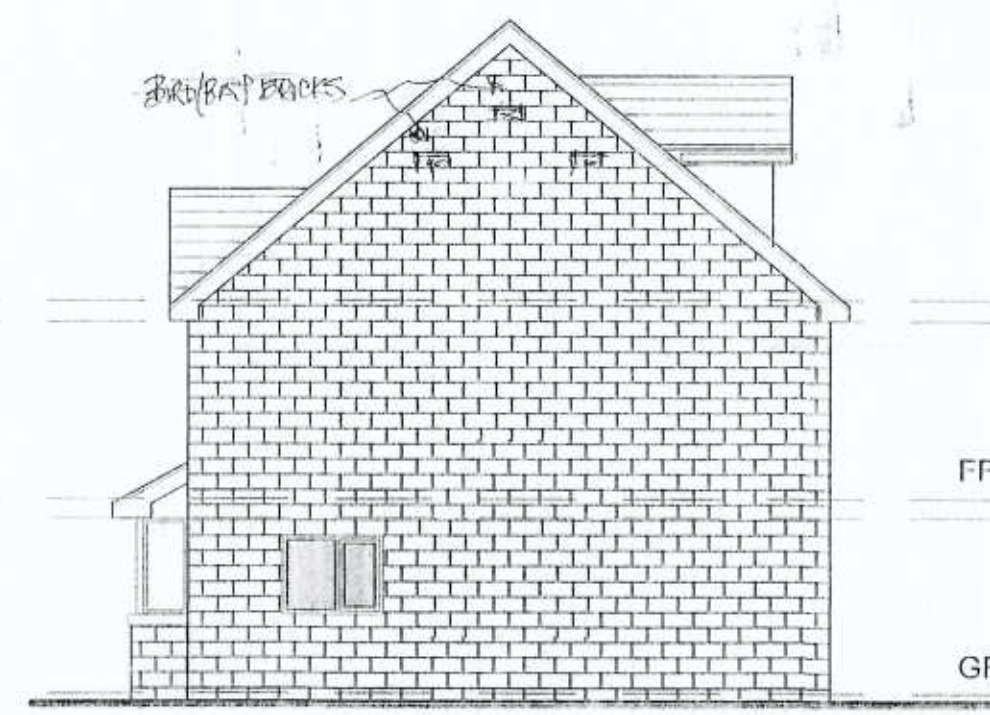


Gable Elevation




ROOF PLAN

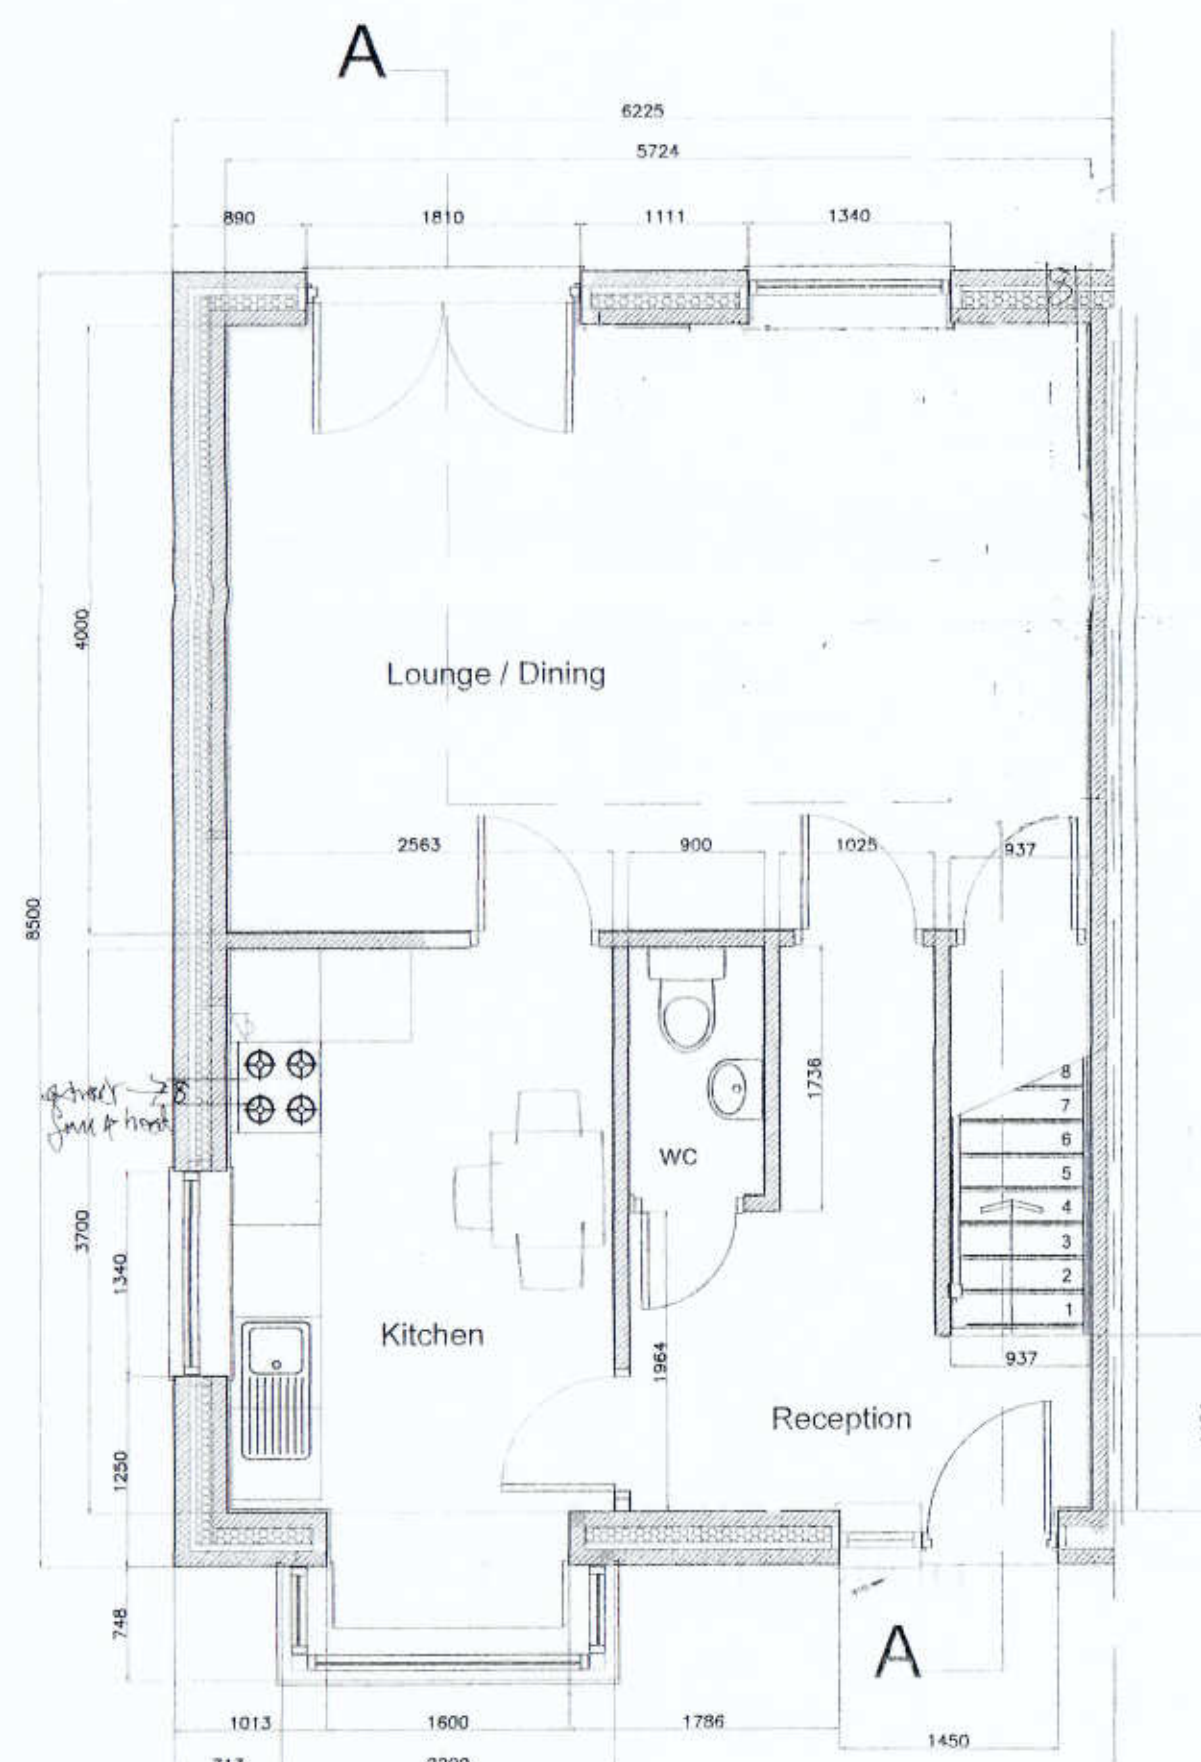


GROUND FLOOR PLAN

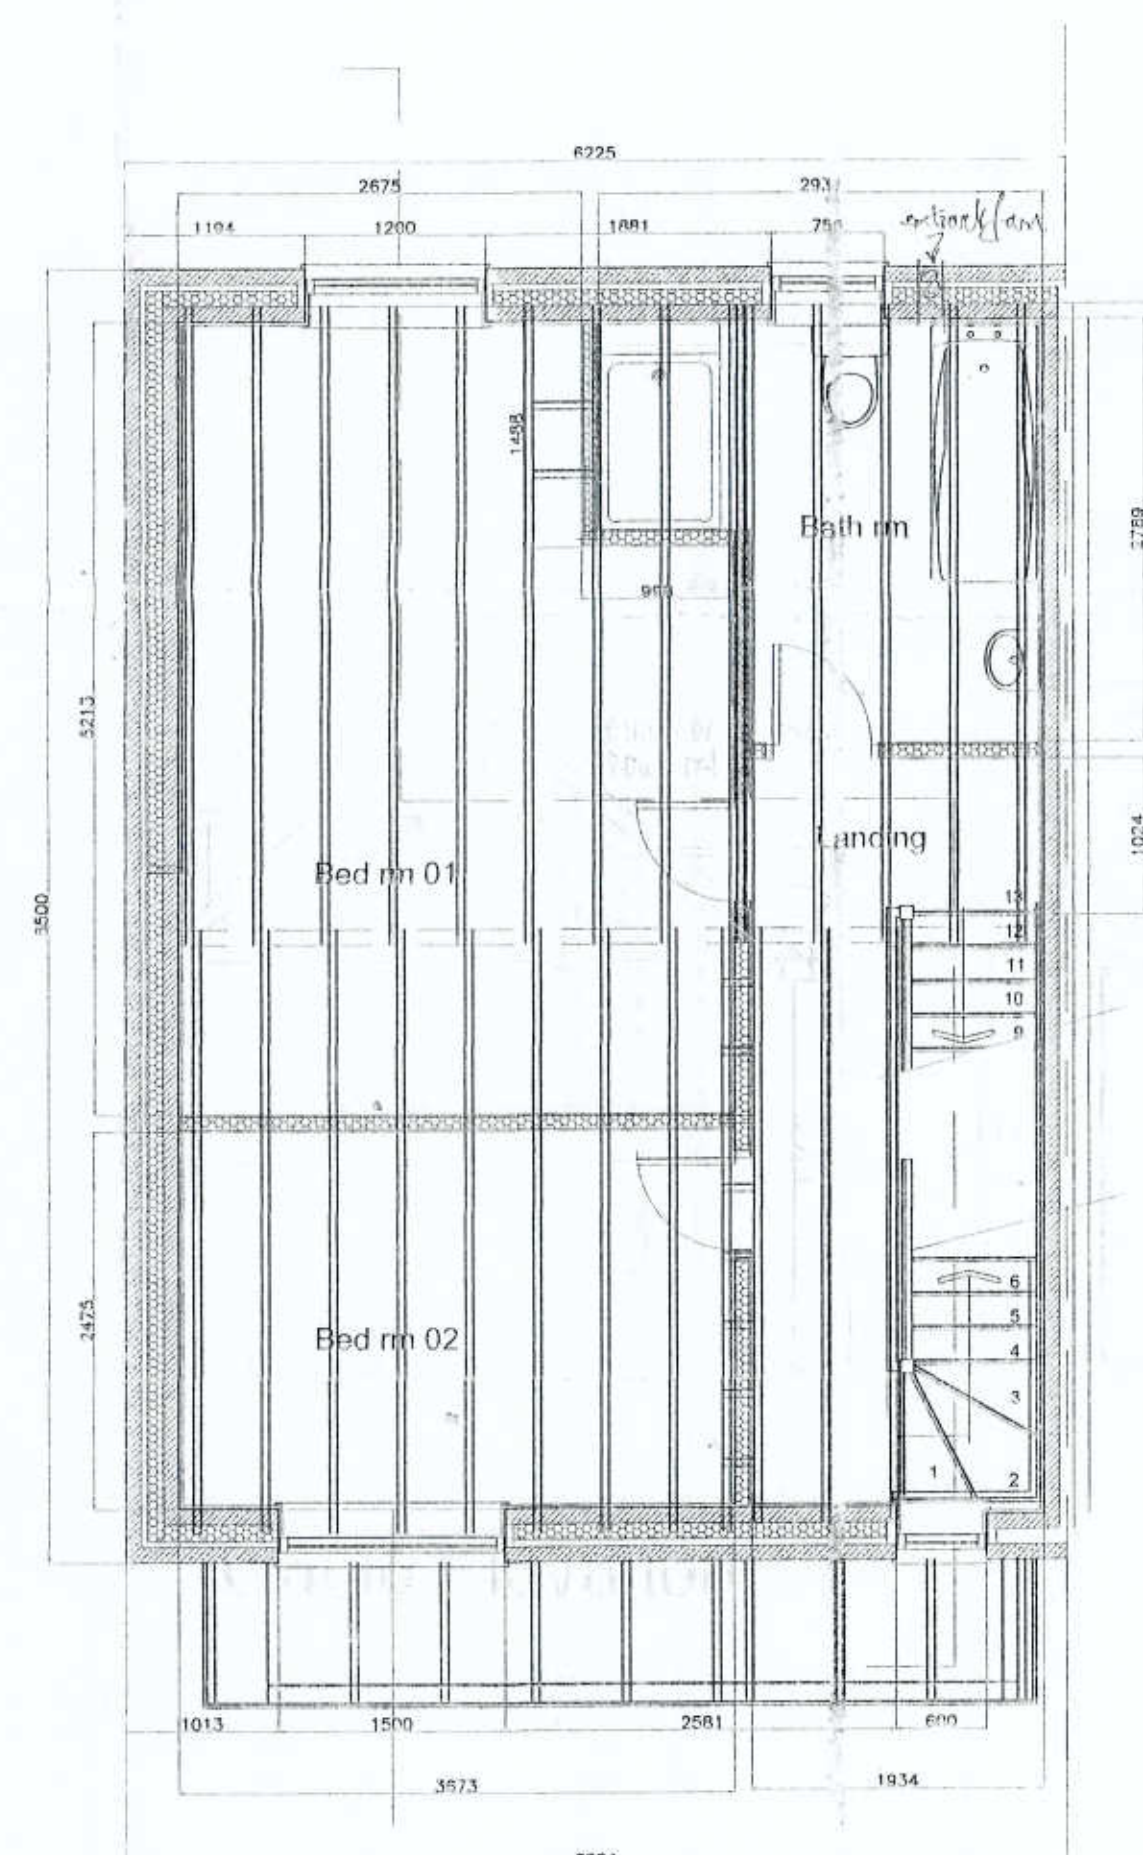

FIRST FLOOR PLAN

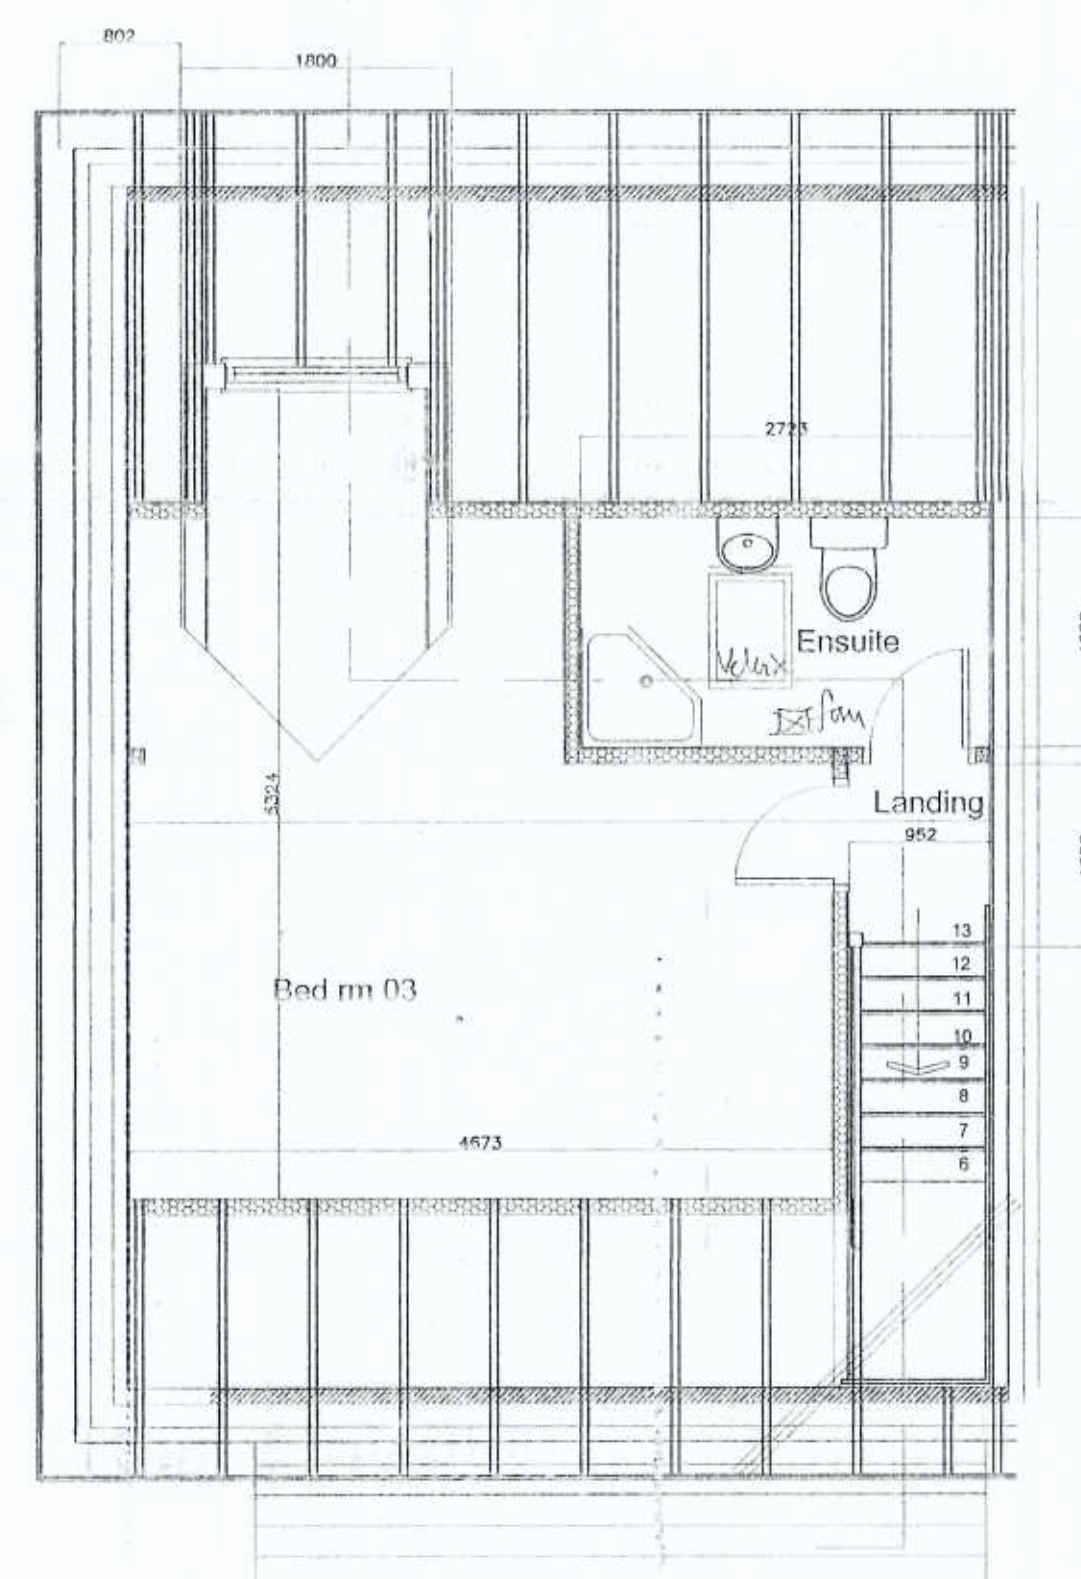


SECOND FLOOR PLAN

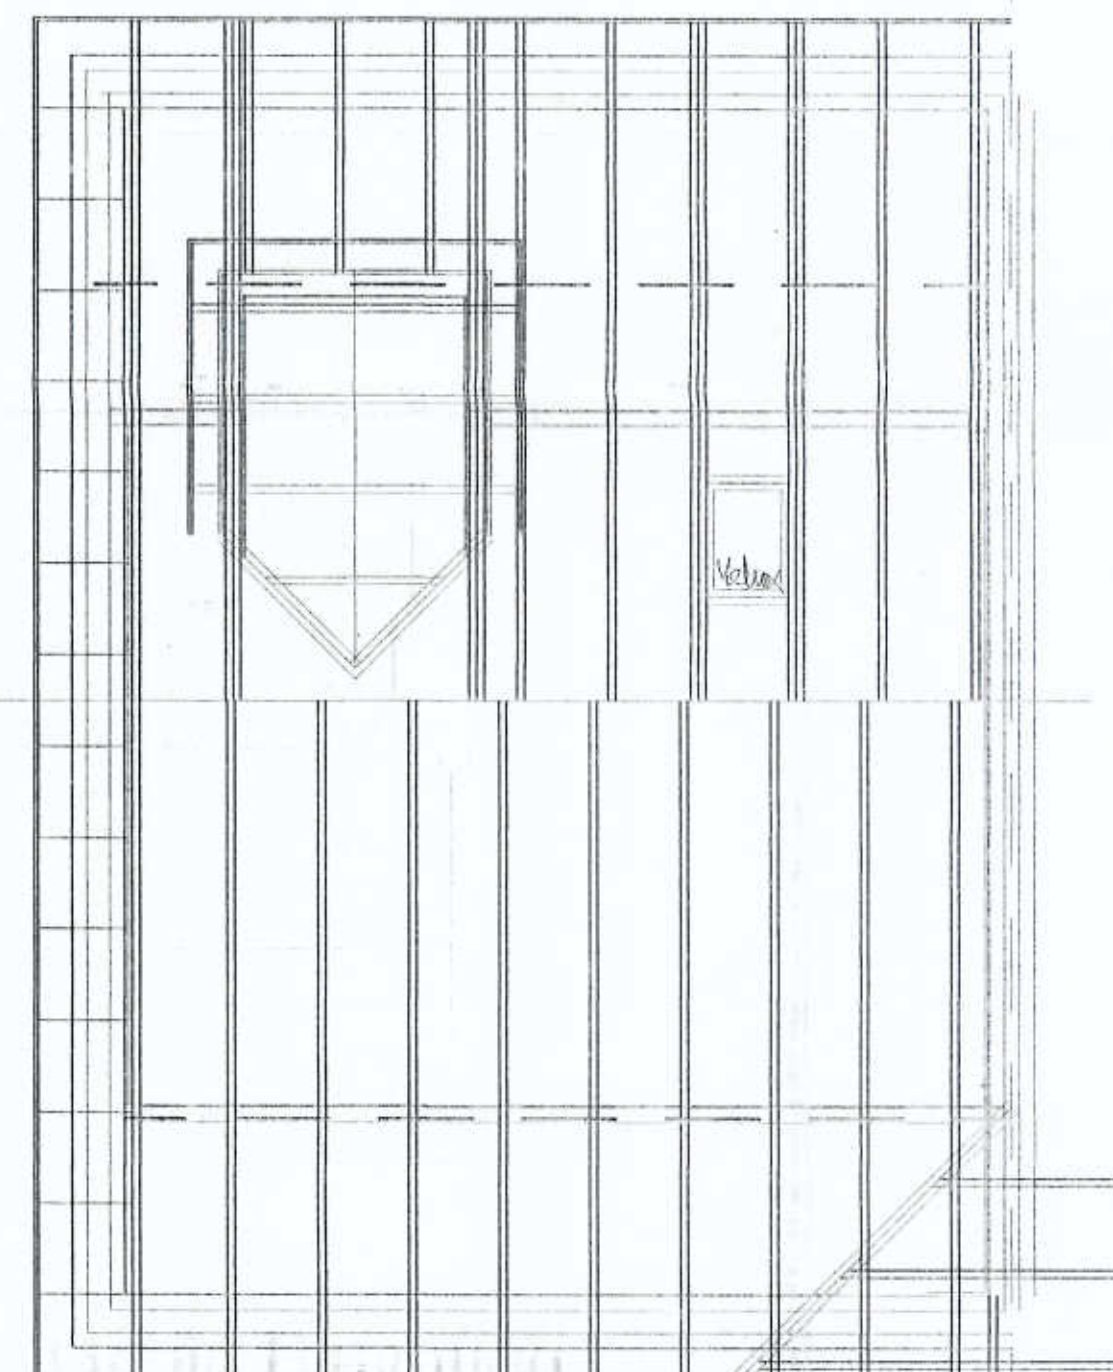

ROOF TIMBERING PLAN

PLOT NUMBERS 38, 40
ROOF PLAN

 

Davenport and Flinn Ltd Planning & Design Consultants, Surveyors 24 Hemport Road, Hyde, SK14 2EX Tel No. 0151 708 2004	
Drawing Title Proposed Elevations / Plans Project Title Proposed 3 Bed House / Semi Client Name Elmer Lane 125 Hemport Road, Hyde, SK14 2EX	
REV DATE OCT 2021	DRAWN BY J.B. SCALE 1:50, 100 @ A1