


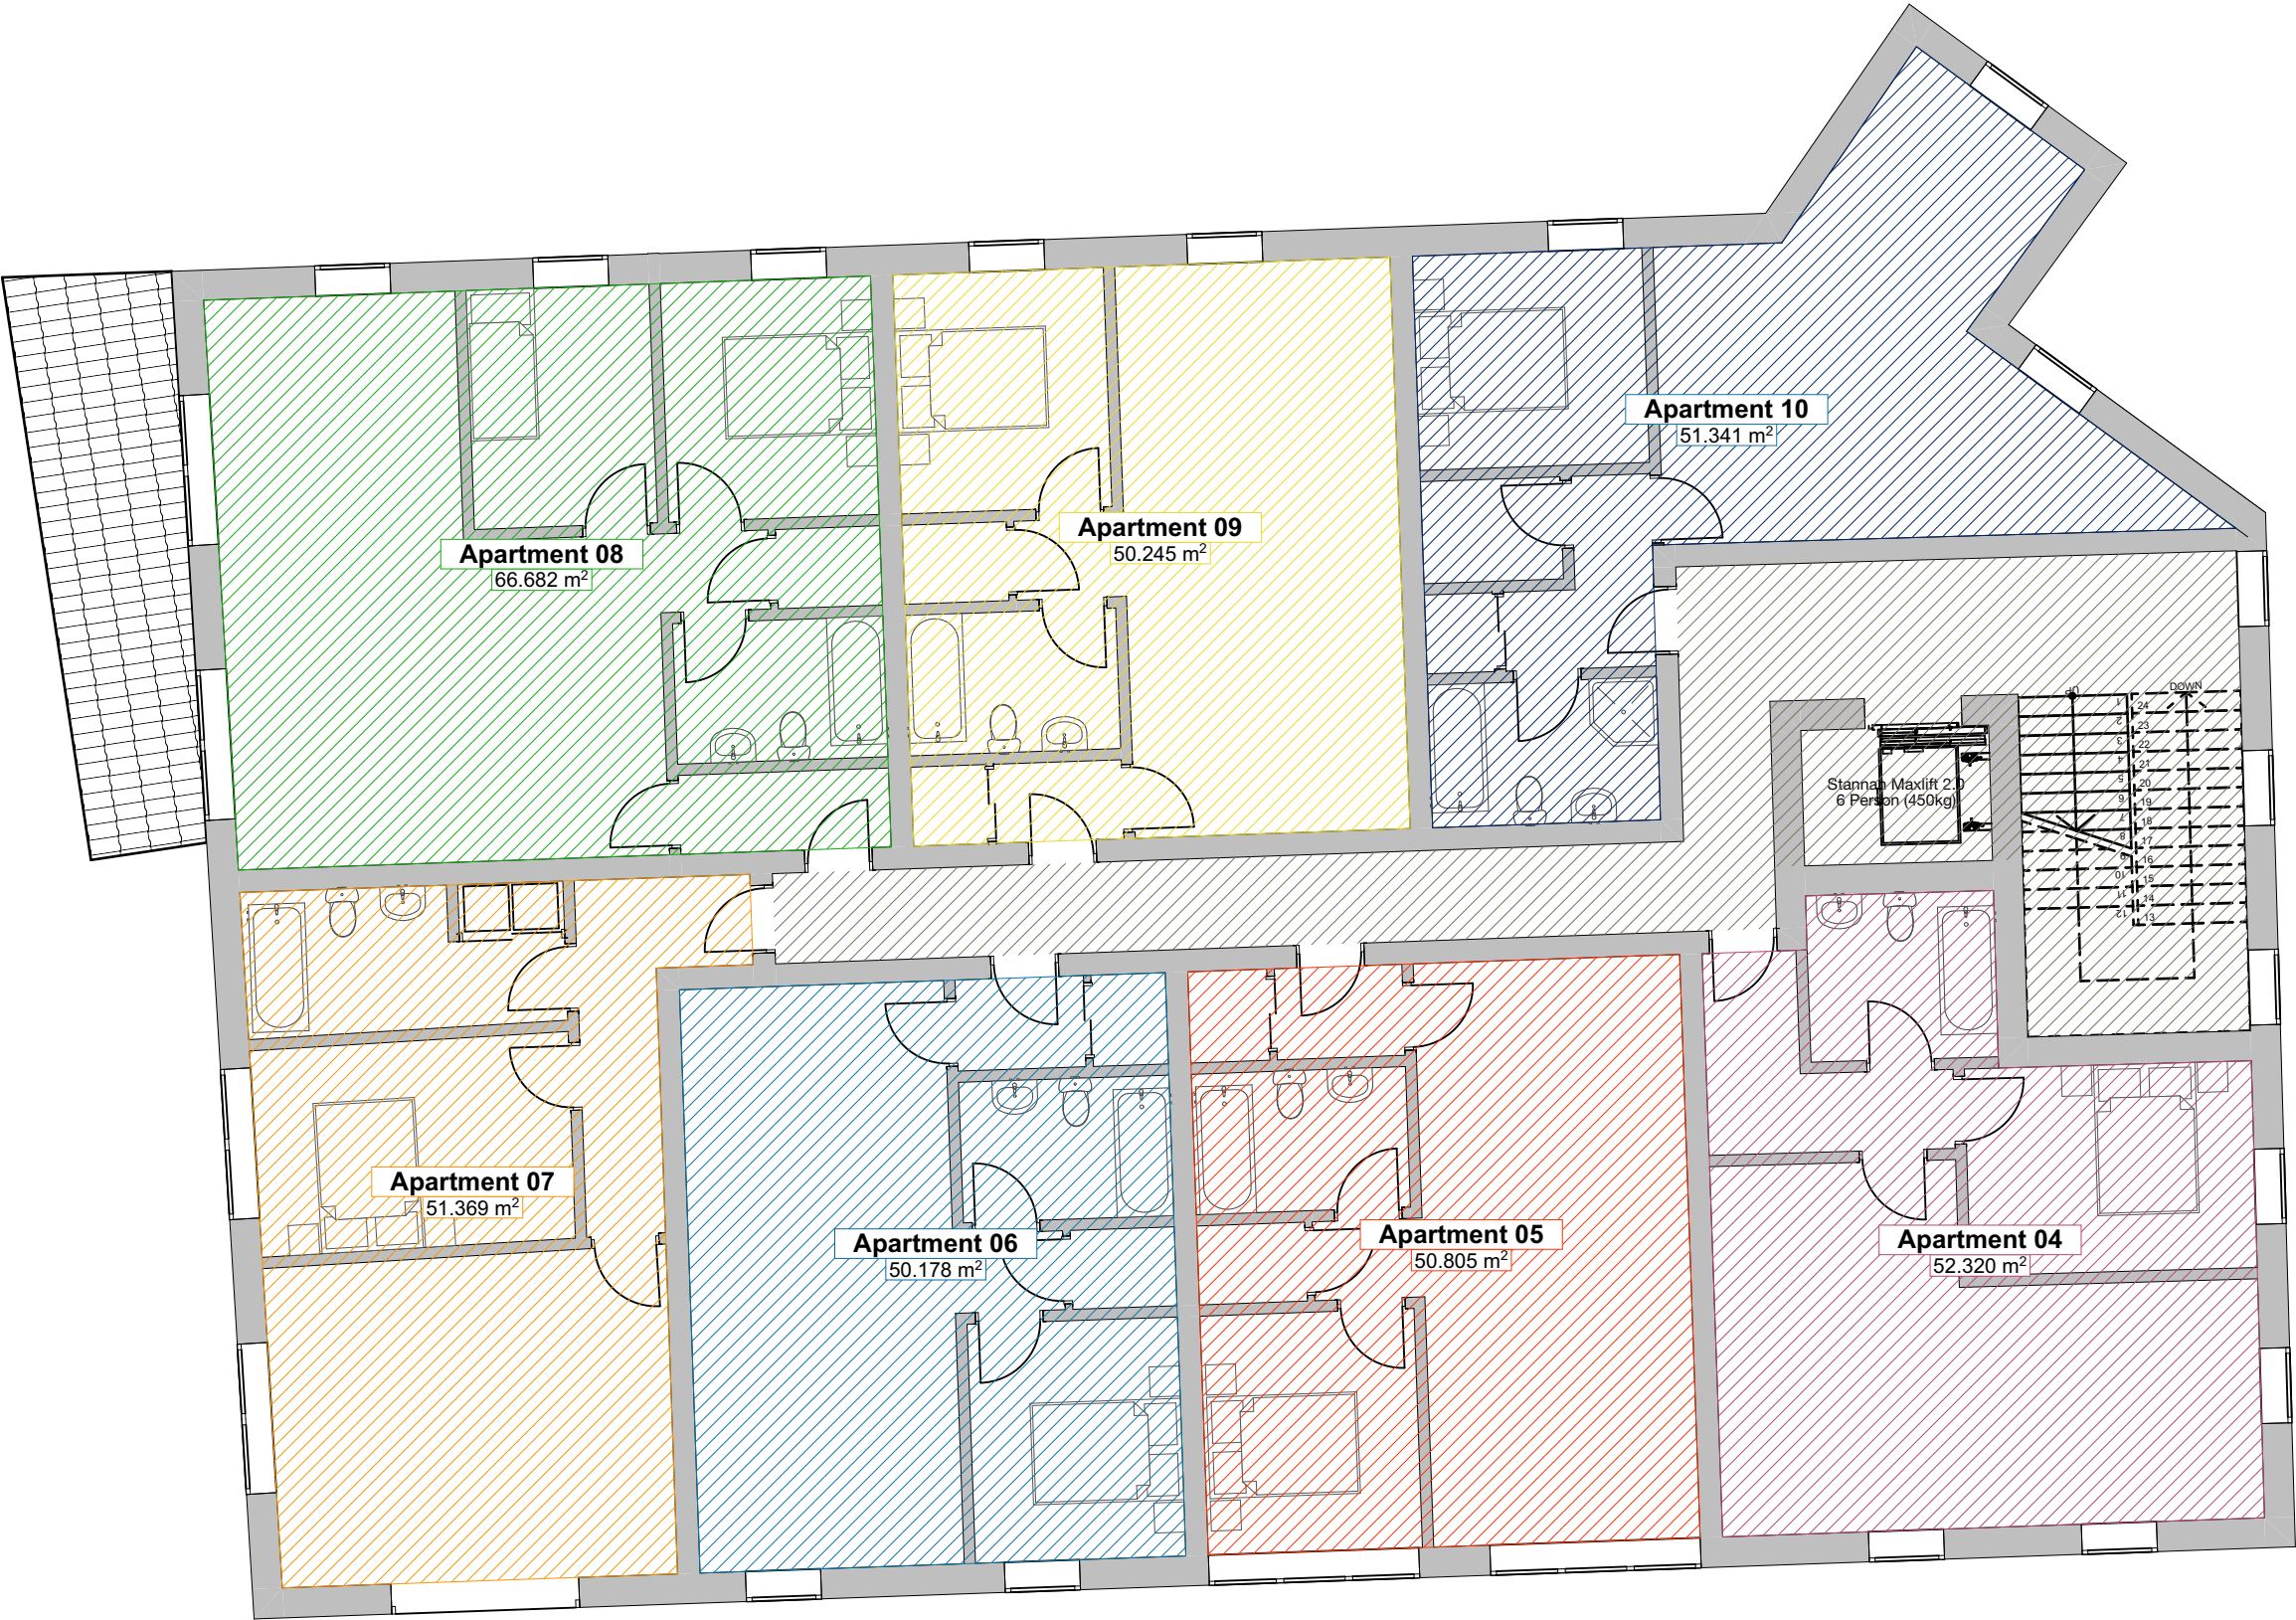

Proposed First Floor

1:100

Notes:

© This drawing and the information contained within this media remains the property of AMOS GROUP LTD and may not be distributed to any party in any form without the knowledge and written consent of AMOS GROUP LTD. The information should be distributed in its entirety and is not to be reproduced or altered without the knowledge and written consent of AMOS GROUP LTD. The information contained within this media is for guidance only. While we endeavor to provide accuracy and detail there is no expressed or implied warranty or fitness for any particular purpose, supplied with this information. All dimensions and levels depicted are subject to checking on site. AMOS GROUP LTD accept no responsibility for the accuracy of any information provided by third parties.

- Apartment 04 - 1B2P
Area: 52.320 m² (563.168 ft²)
- Apartment 05 - 1B2P
Area: 50.805 m² (546.860 ft²)
- Apartment 06 - 1B2P
Area: 50.178 m² (540.111 ft²)
- Apartment 07 - 1B2P
Area: 51.369 m² (552.931 ft²)
- Apartment 08 - 2B3P
Area: 66.682 m² (717.759 ft²)
- Apartment 09 - 1B2P
Area: 50.245 m² (540.833 ft²)
- Apartment 10 - 1B2P
Area: 51.341 m² (552.630 ft²)

REV:	DESCRIPTION:	BY:	DATE:
STATUS:			
amosgroup.co.uk 01538 399813 PO Box 8197 Ashbourne DE6 9DJ Amos GROUP LTD			
CLIENT:			
AMOS GROUP			
SITE:			
Otters Court,Hardwick Square South, Buxton, SK17 6QA			
TITLE:			
Proposed First Floor Plan - Bargain Store Conversion			
SCALE AT A3:	DATE:	DRAWN:	CHECKED:
1:100 @ A3	15/10/2024	JC	#CAD Technician Middle Name
PROJECT NO:	DRAWING NO:	REVISION:	
2017-26-	2017-26-PAA_03		