



PLANNING

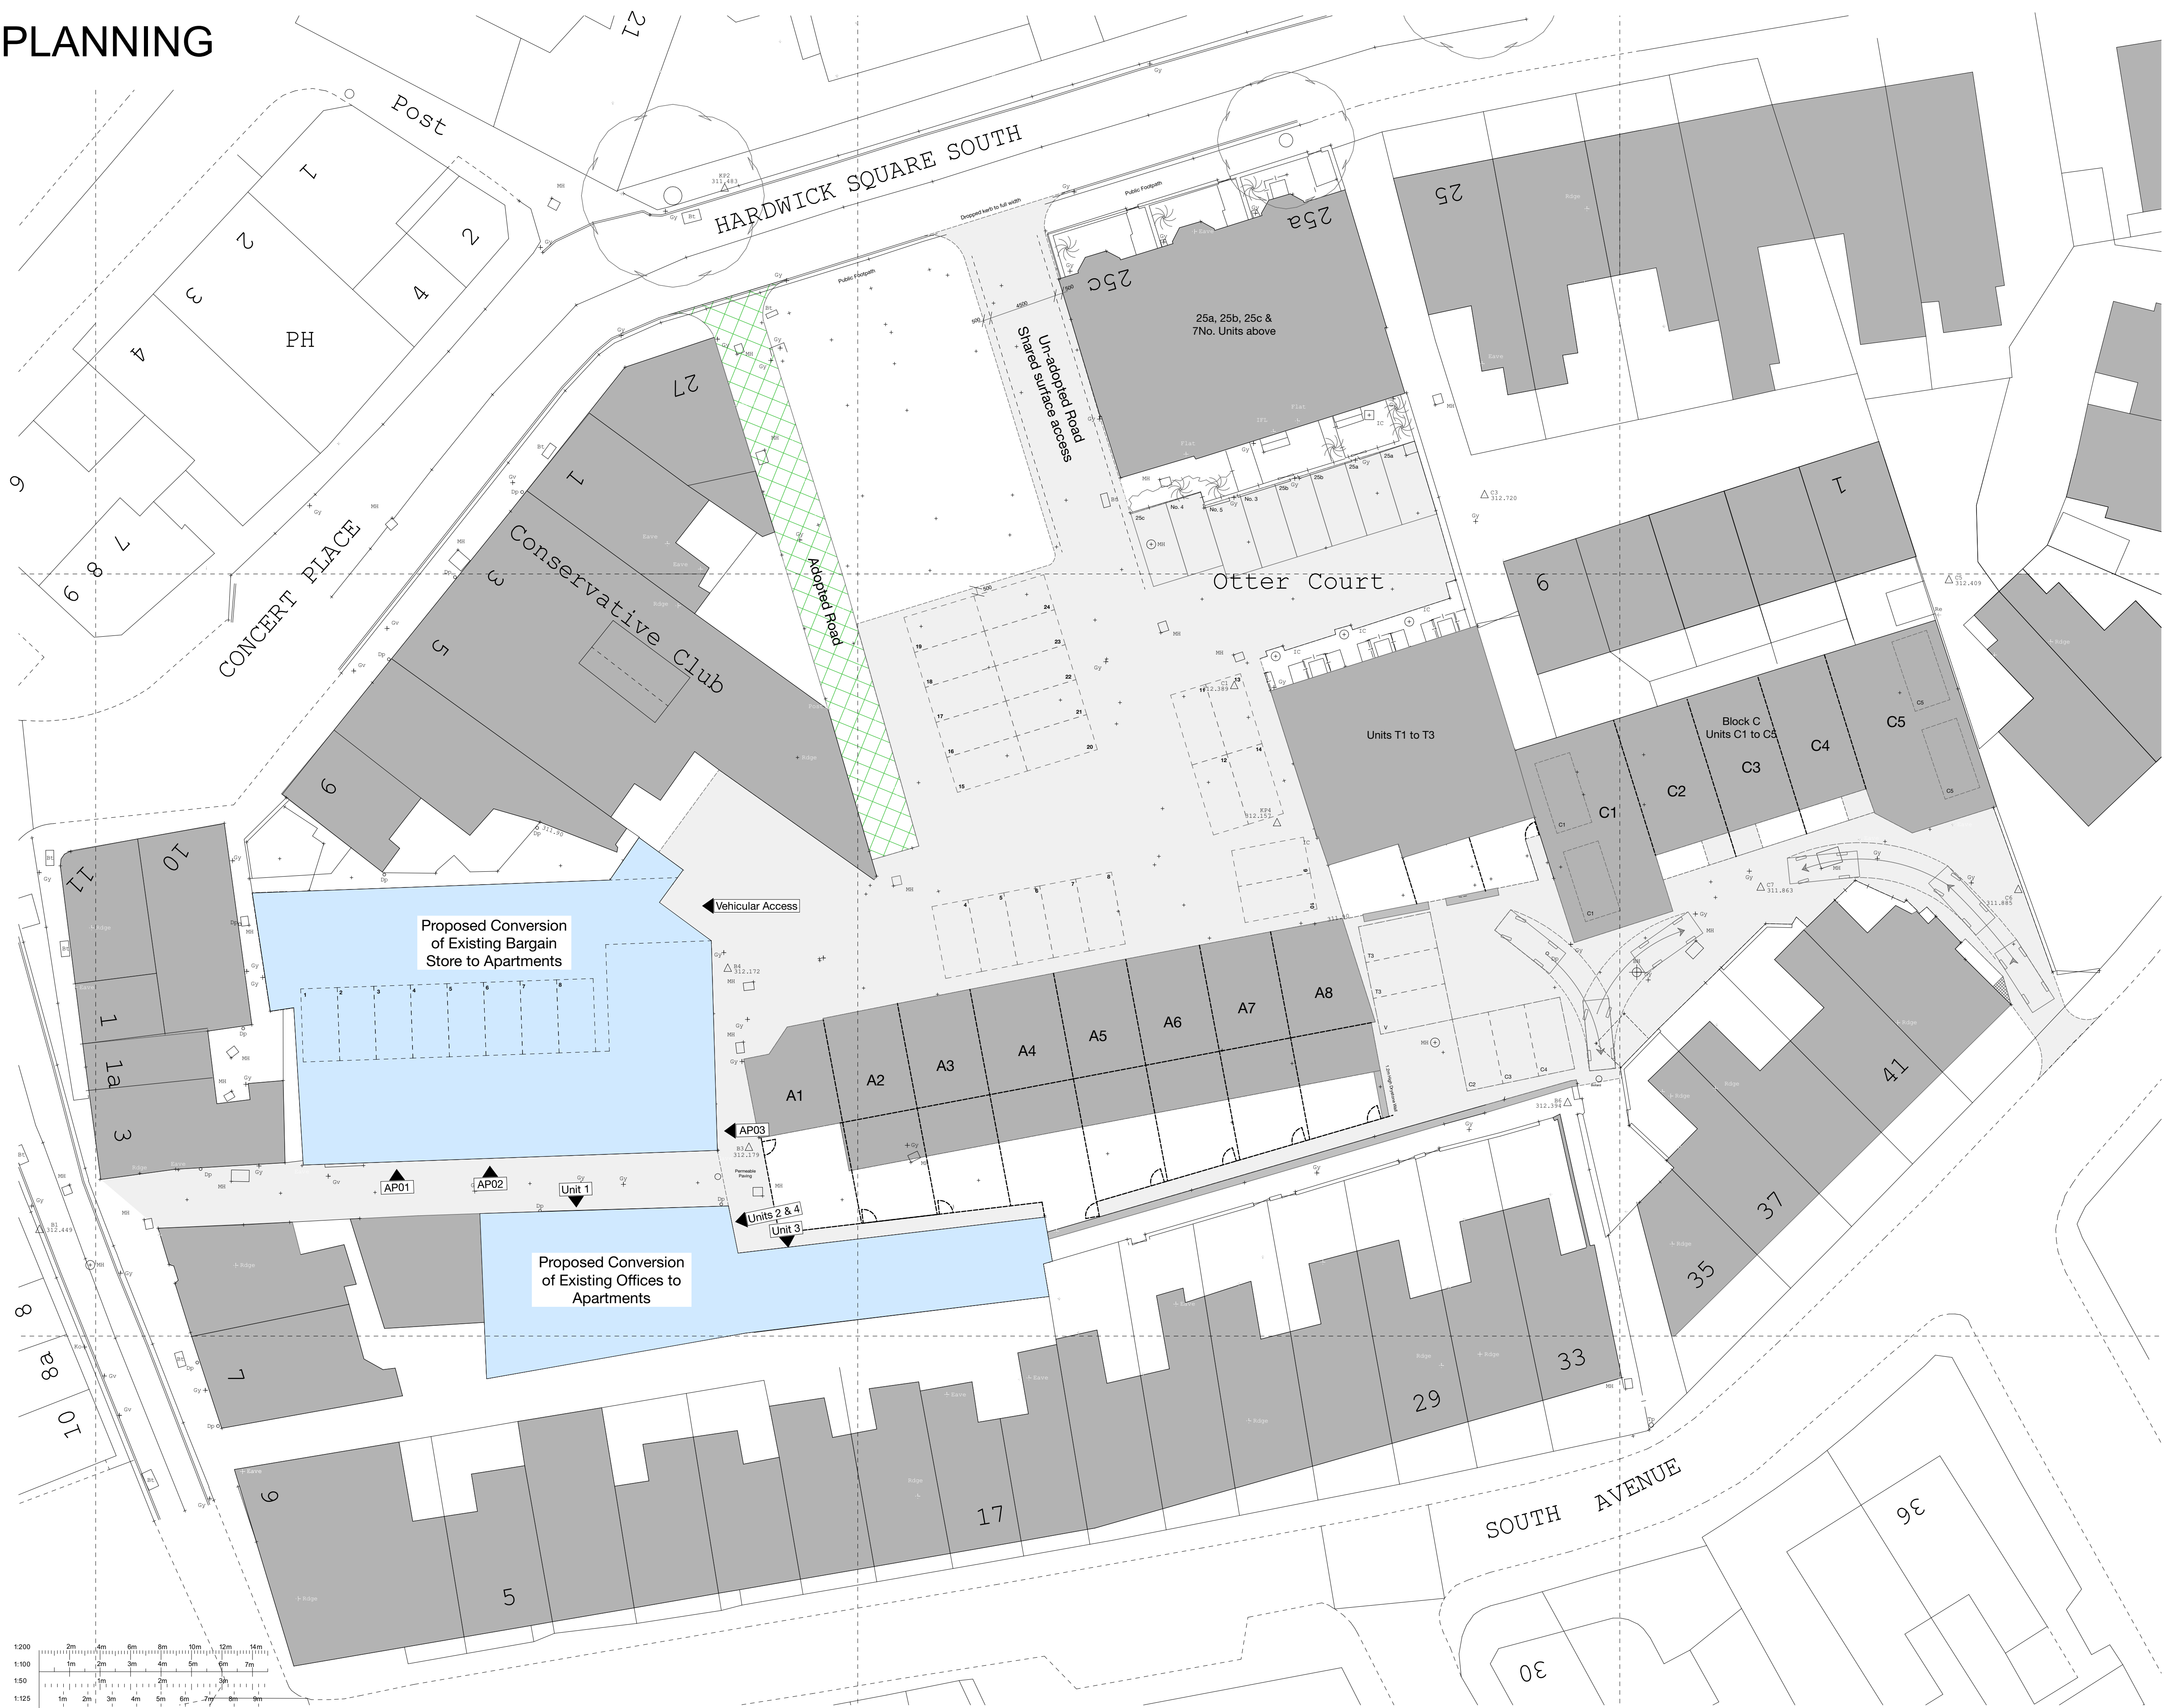

Notes:

© This drawing and the information contained within this media remains the property of AMOS GROUP LTD and may not be distributed to any party in any form without the knowledge and written consent of AMOS GROUP LTD. The information should be distributed in its entirety and is not to be reproduced or altered without the knowledge and written consent of AMOS GROUP LTD. The information contained within this media is for guidance only. While we endeavor to provide accuracy and detail there is no expressed or implied warranty or fitness for any particular purpose, supplied with this information. All dimensions and levels depicted are subject to checking on site. AMOS GROUP LTD accept no responsibility for the accuracy of any information provided by third parties.

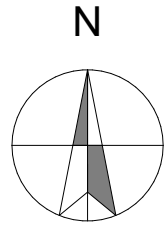

Legend

-Proposed Conversion of Existing Bargain Store & Offices to Apartments

Change of use to parking and formation of access subject to separate application

|                                                                        |                               |                |                                                                                       |             |
|------------------------------------------------------------------------|-------------------------------|----------------|---------------------------------------------------------------------------------------|-------------|
|                                                                        |                               |                |                                                                                       |             |
| A                                                                      | Site plan amended.            |                |                                                                                       | JC 28.10.24 |
| REV:                                                                   | DESCRIPTION:                  |                |                                                                                       | BY: DATE:   |
| STATUS:                                                                |                               |                |                                                                                       |             |
| amosgroup.co.uk<br>01538 399813<br>PO Box 8197<br>Ashbourne<br>DE6 9DJ |                               |                |  |             |
| CLIENT:<br><br>AMOS GROUP                                              |                               |                |                                                                                       |             |
| SITE:<br><br>Otters Court, Hardwick Square South, Buxton,<br>SK17 6QA  |                               |                |                                                                                       |             |
| TITLE:<br><br>Proposed Site Plan                                       |                               |                |                                                                                       |             |
| SCALE AT A1:<br>1:200 @ A1                                             | DATE:<br>28/10/2024           | DRAWN:<br>JC   | CHECKED:<br>ECAD Technician<br>Middle Name                                            |             |
| PROJECT NO:<br>2017-26-                                                | DRAWING NO:<br>2017-26-PAA_04 | REVISION:<br>A |                                                                                       |             |