



PLANNING

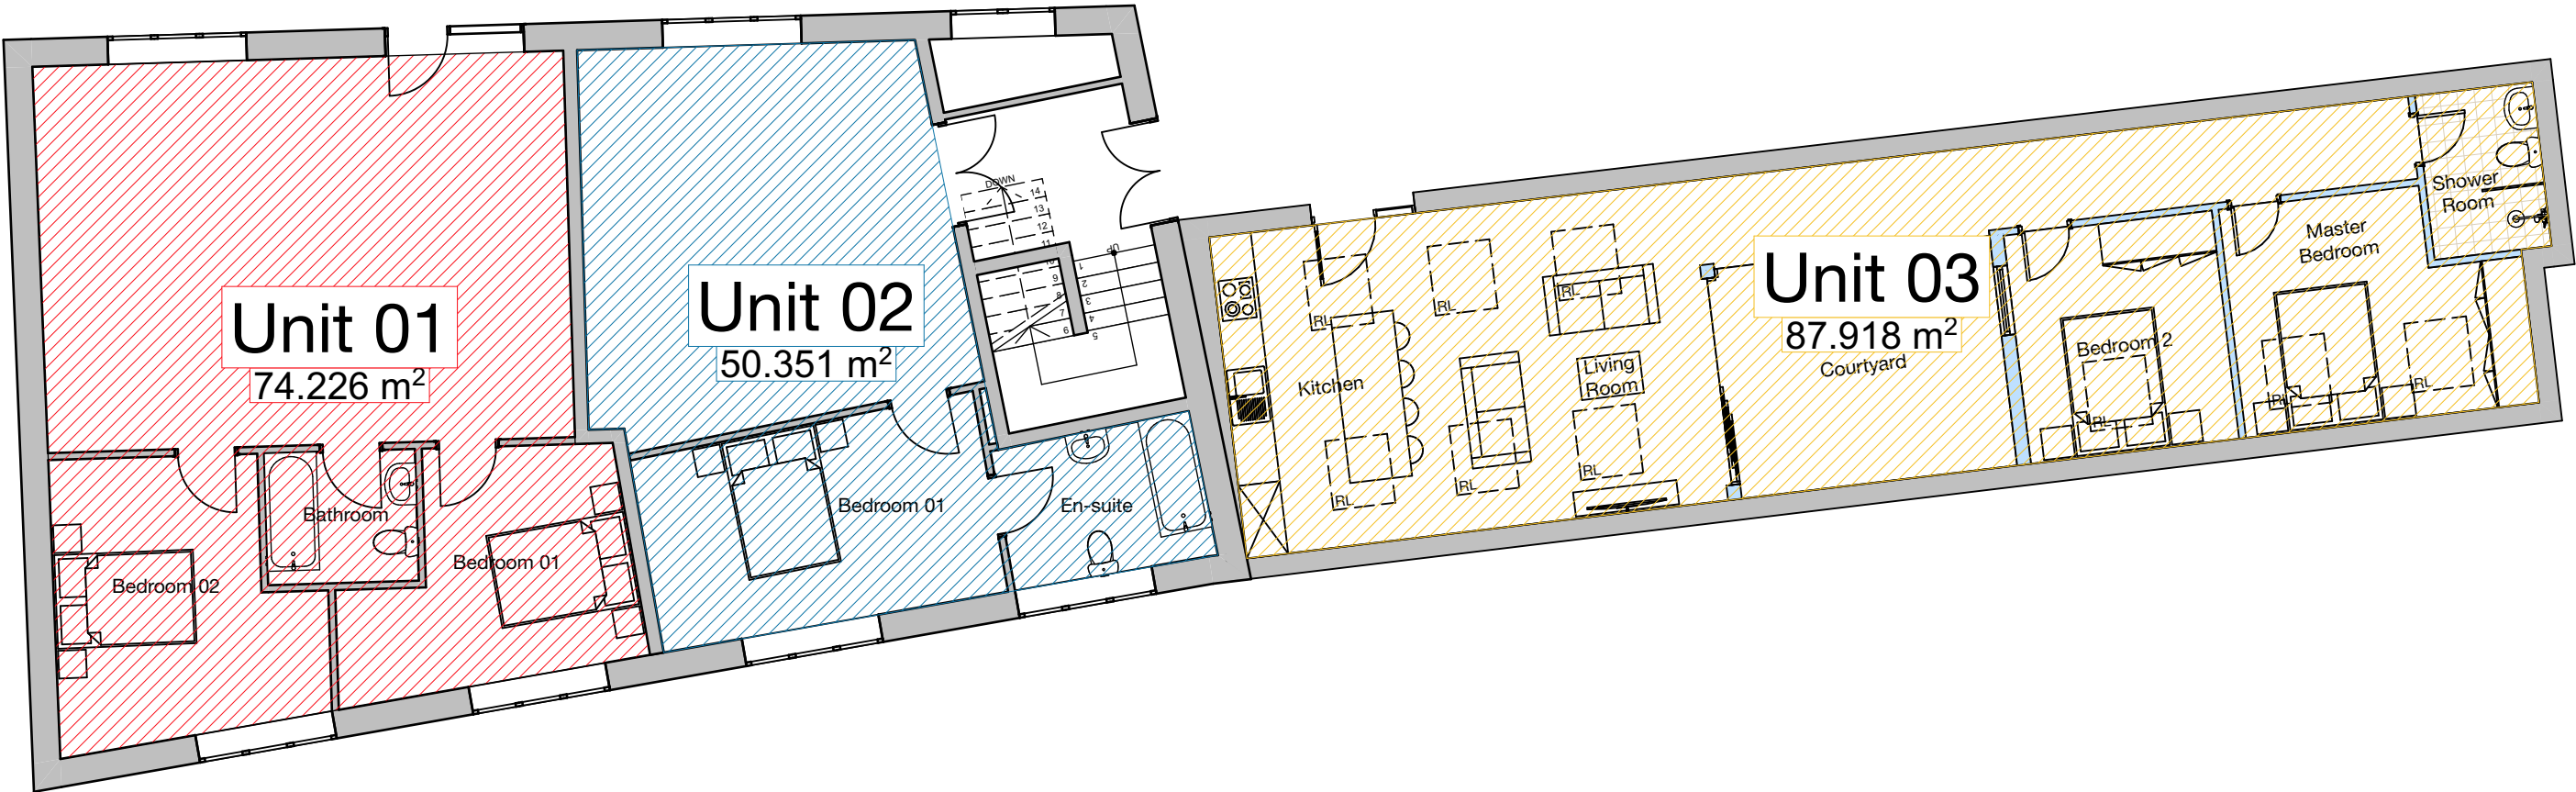

Proposed Ground Floor

1:100

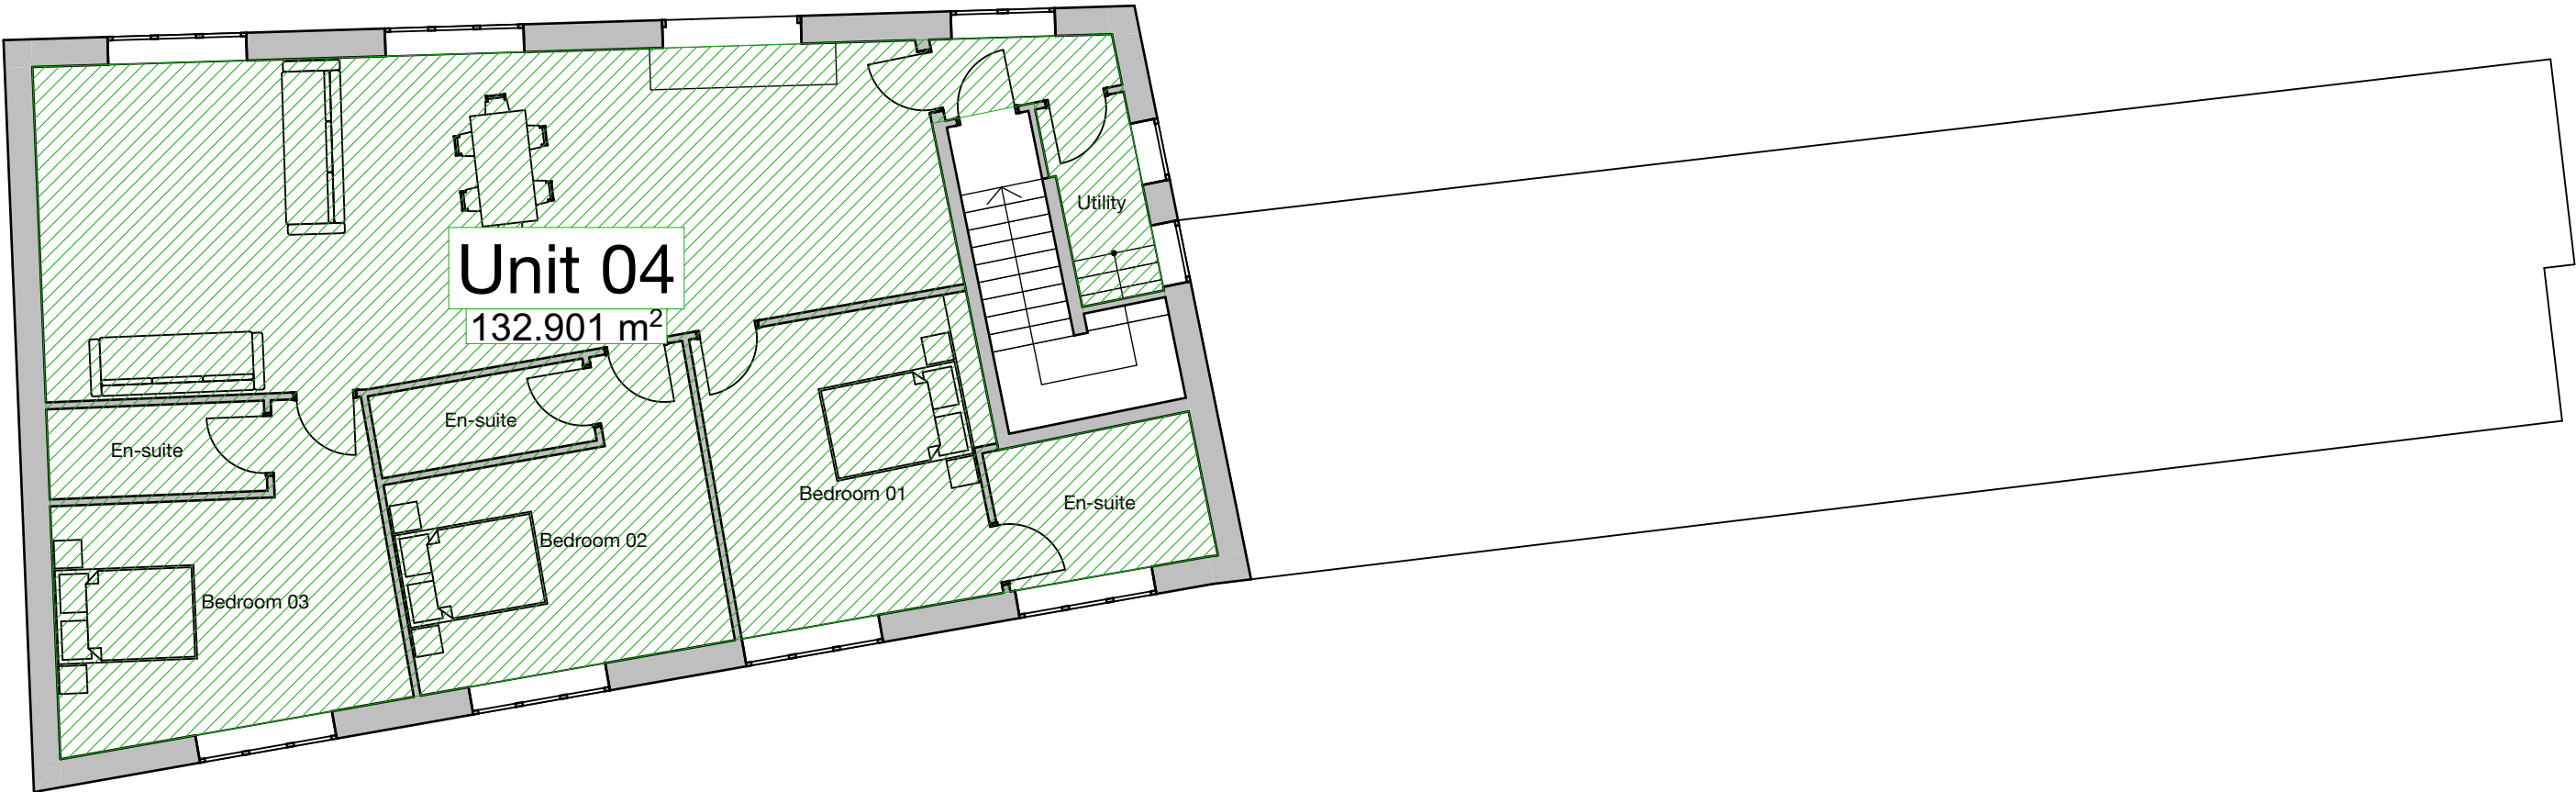

Proposed First Floor

1:100

Notes:

© This drawing and the information contained within this media remains the property of AMOS GROUP LTD and may not be distributed to any party in any form without the knowledge and written consent of AMOS GROUP LTD. The information should be distributed in its entirety and is not to be reproduced or altered without the knowledge and written consent of AMOS GROUP LTD. The information contained within this media is for guidance only. While we endeavor to provide accuracy and detail there is no expressed or implied warranty or fitness for any particular purpose, supplied with this information. All dimensions and levels depicted are subject to checking on site. AMOS GROUP LTD accept no responsibility for the accuracy of any information provided by third parties.

Unit 01 - 2B4P
Area: 78.757 m² (847.733 ft²)

Unit 02 - 1B2P
Area: 45.926 m² (494.343 ft²)

Unit 03 - 2B4P
Area: 87.918 m² (946.341 ft²)

Unit 04 - 3B6P
Area: 132.901 m² (1430.534 ft²)

REV: DESCRIPTION: BY: DATE:

STATUS:

amosgroup.co.uk

01538 399813

PO Box 8197
Ashbourne
DE6 9DJ



CLIENT:

AMOS GROUP

SITE:

Otters Court, Hardwick Square South, Buxton,
SK17 6QA

TITLE:

Proposed Floor Plans - Office
Conversion

SCALE AT A2: 1:100 @ A2 DATE: 28/10/2024 DRAWN: JC CHECKED: #CAD Technician Middle Name

PROJECT NO: 2017-26- DRAWING NO: 2017-26-PAA_05 REVISION: