



PLANNING

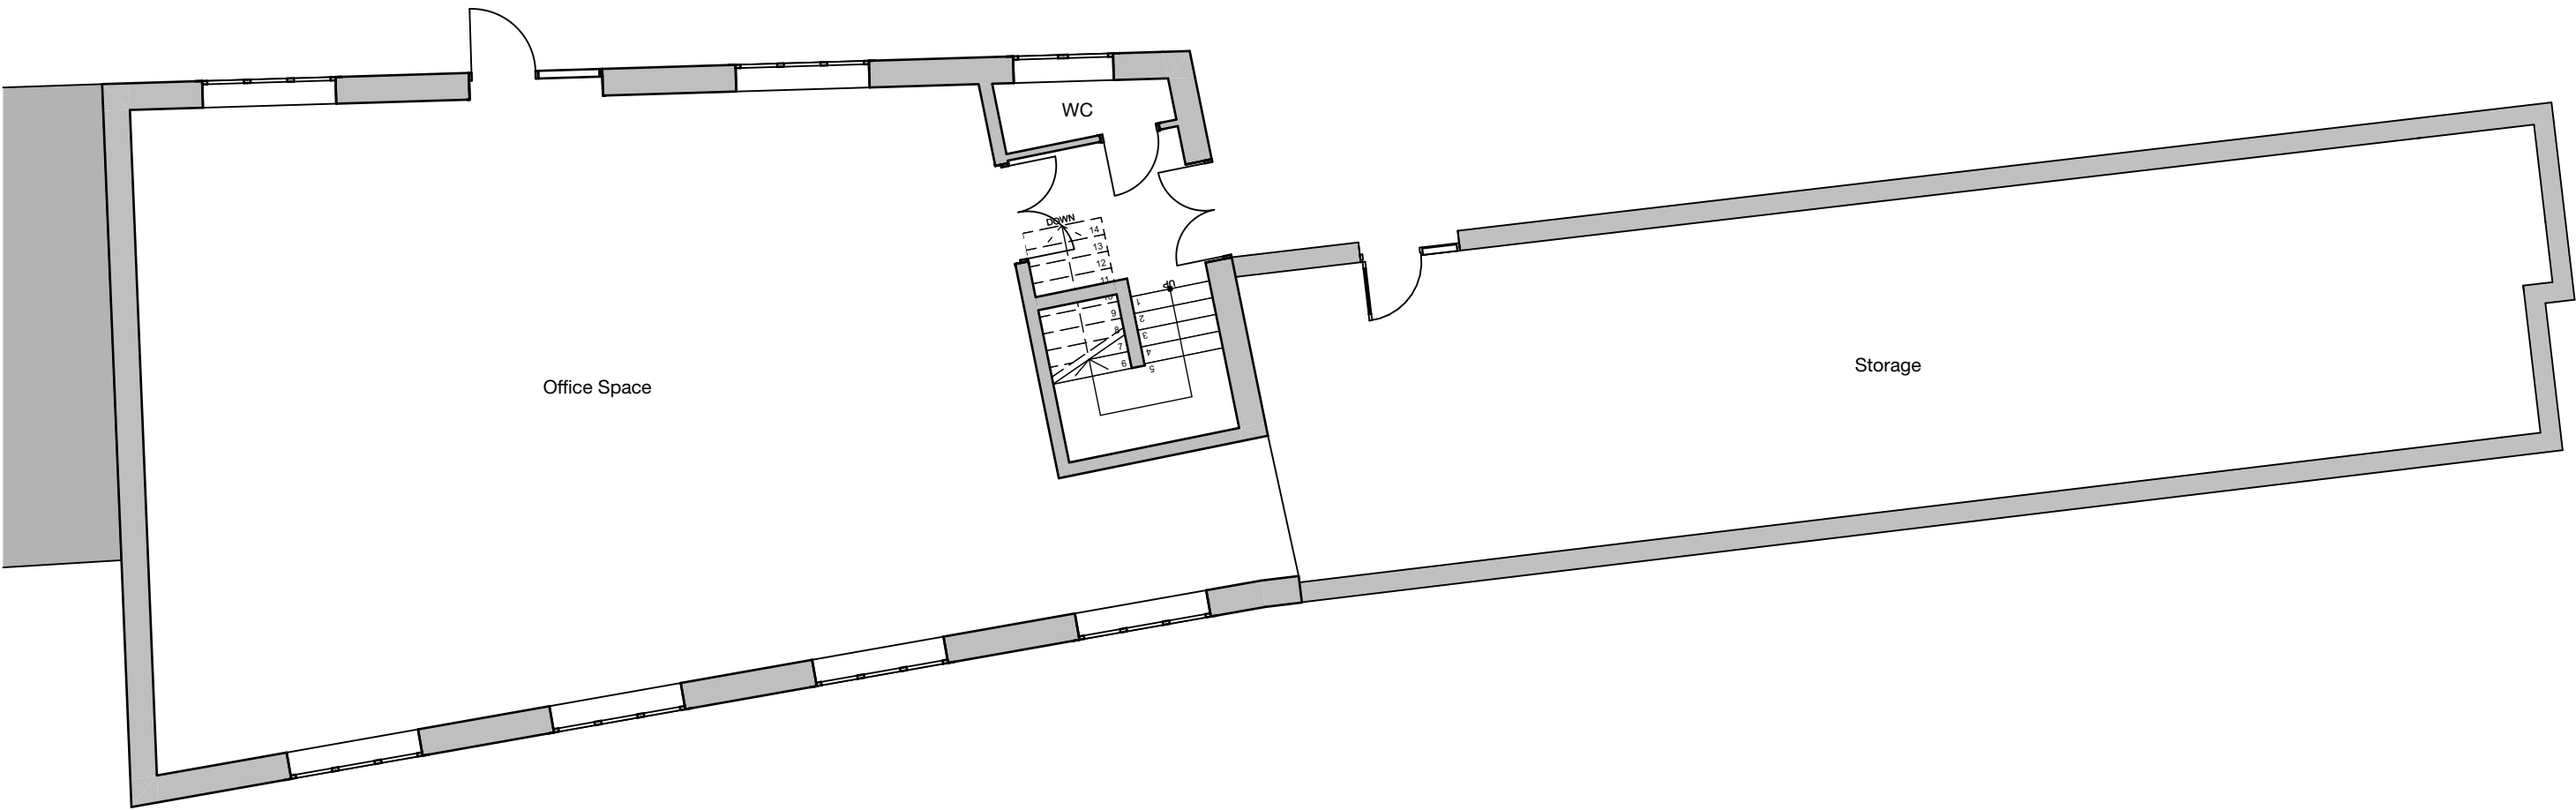

Existing Ground Floor

1:100

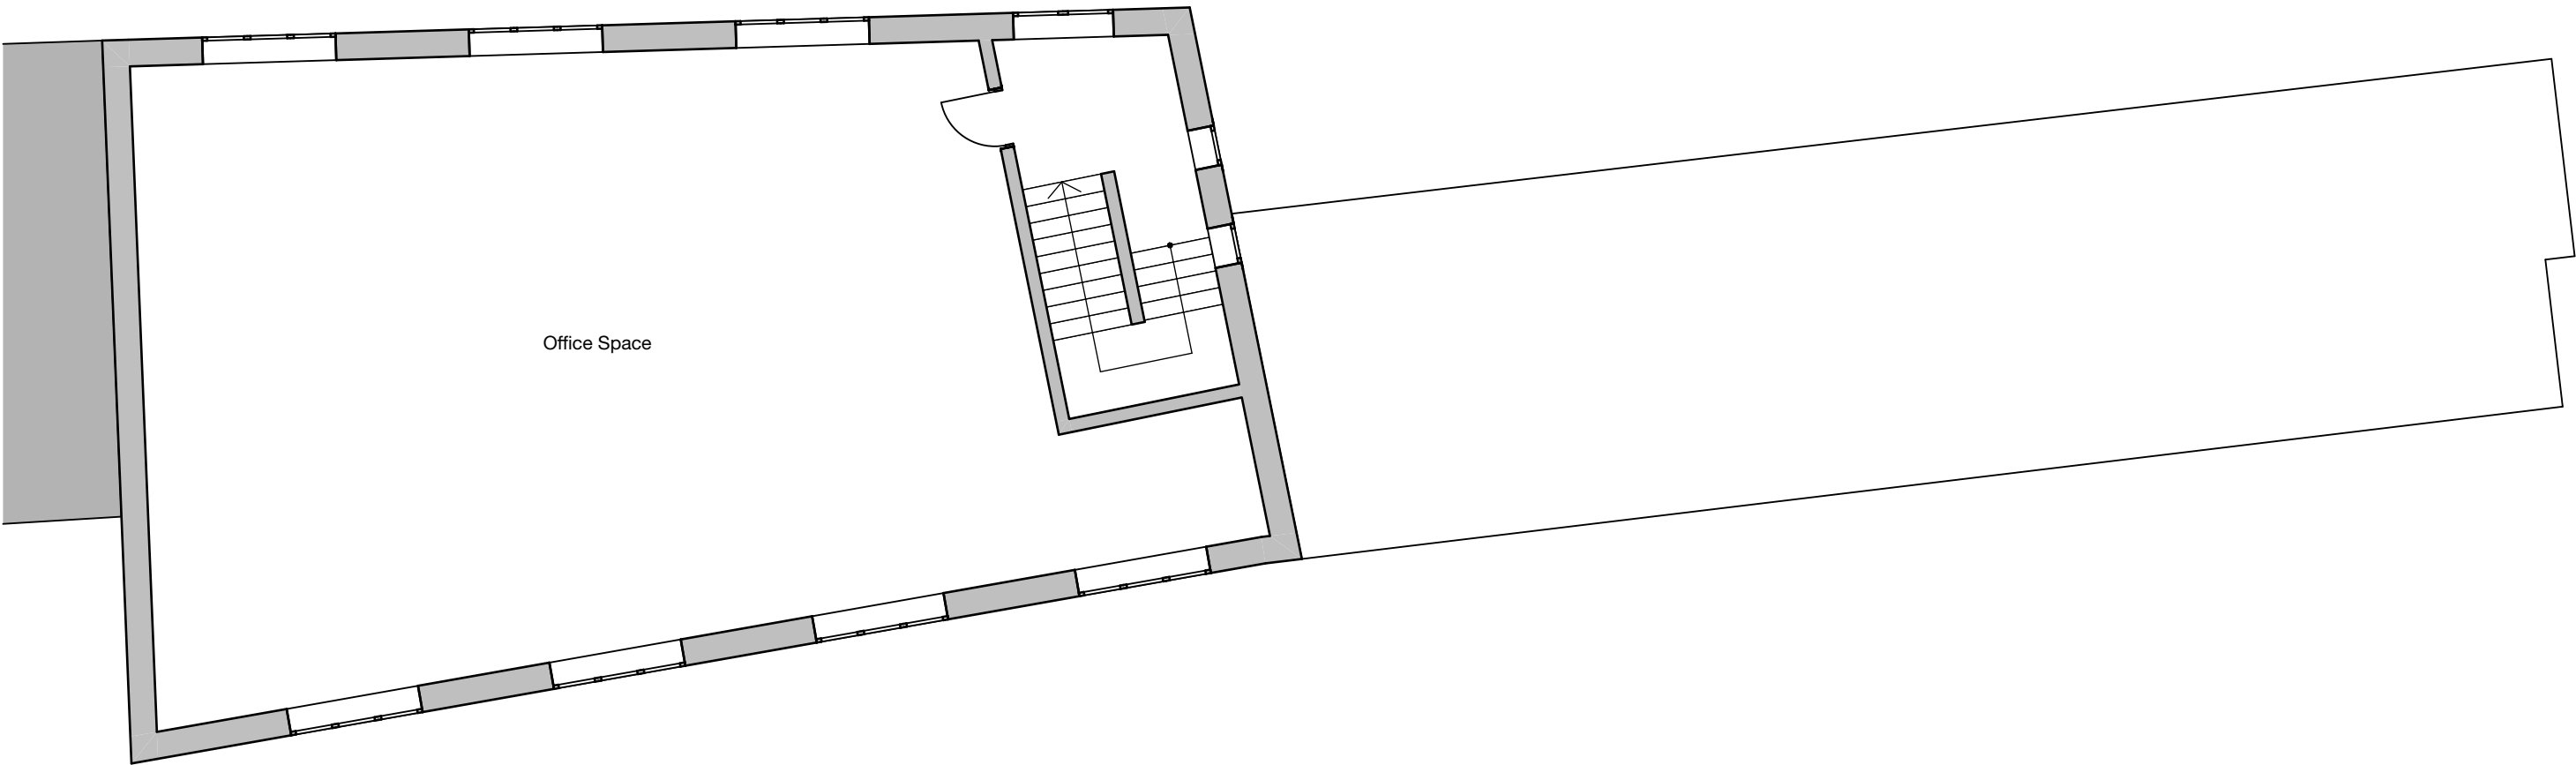

Existing First Floor

1:100

Notes:

© This drawing and the information contained within this media remains the property of AMOS GROUP LTD and may not be distributed to any party in any form without the knowledge and written consent of AMOS GROUP LTD. The information should be distributed in its entirety and is not to be reproduced or altered without the knowledge and written consent of AMOS GROUP LTD. The information contained within this media is for guidance only. While we endeavor to provide accuracy and detail there is no expressed or implied warranty or fitness for any particular purpose, supplied with this information. All dimensions and levels depicted are subject to checking on site. AMOS GROUP LTD accept no responsibility for the accuracy of any information provided by third parties.

A	Layout names amended.	JC	03.06.26
REV:	DESCRIPTION:	BY:	DATE:
STATUS:			
amosgroup.co.uk 01538 399813 PO Box 8197 Ashbourne DE6 9DJ Amos group			
CLIENT:			
AMOS GROUP			
SITE:			
Otters Court, Hardwick Square South, Buxton, SK17 6QA			
TITLE:			
Existing Floor Plans - Office Conversion			
SCALE AT A2:	DATE:	DRAWN:	CHECKED:
1:100 @ A2	03/06/2026	JC	#CAD Technician Middle Name
PROJECT NO:	DRAWING NO:	REVISION:	
2017-26-	2017-26-FP_13	A	