

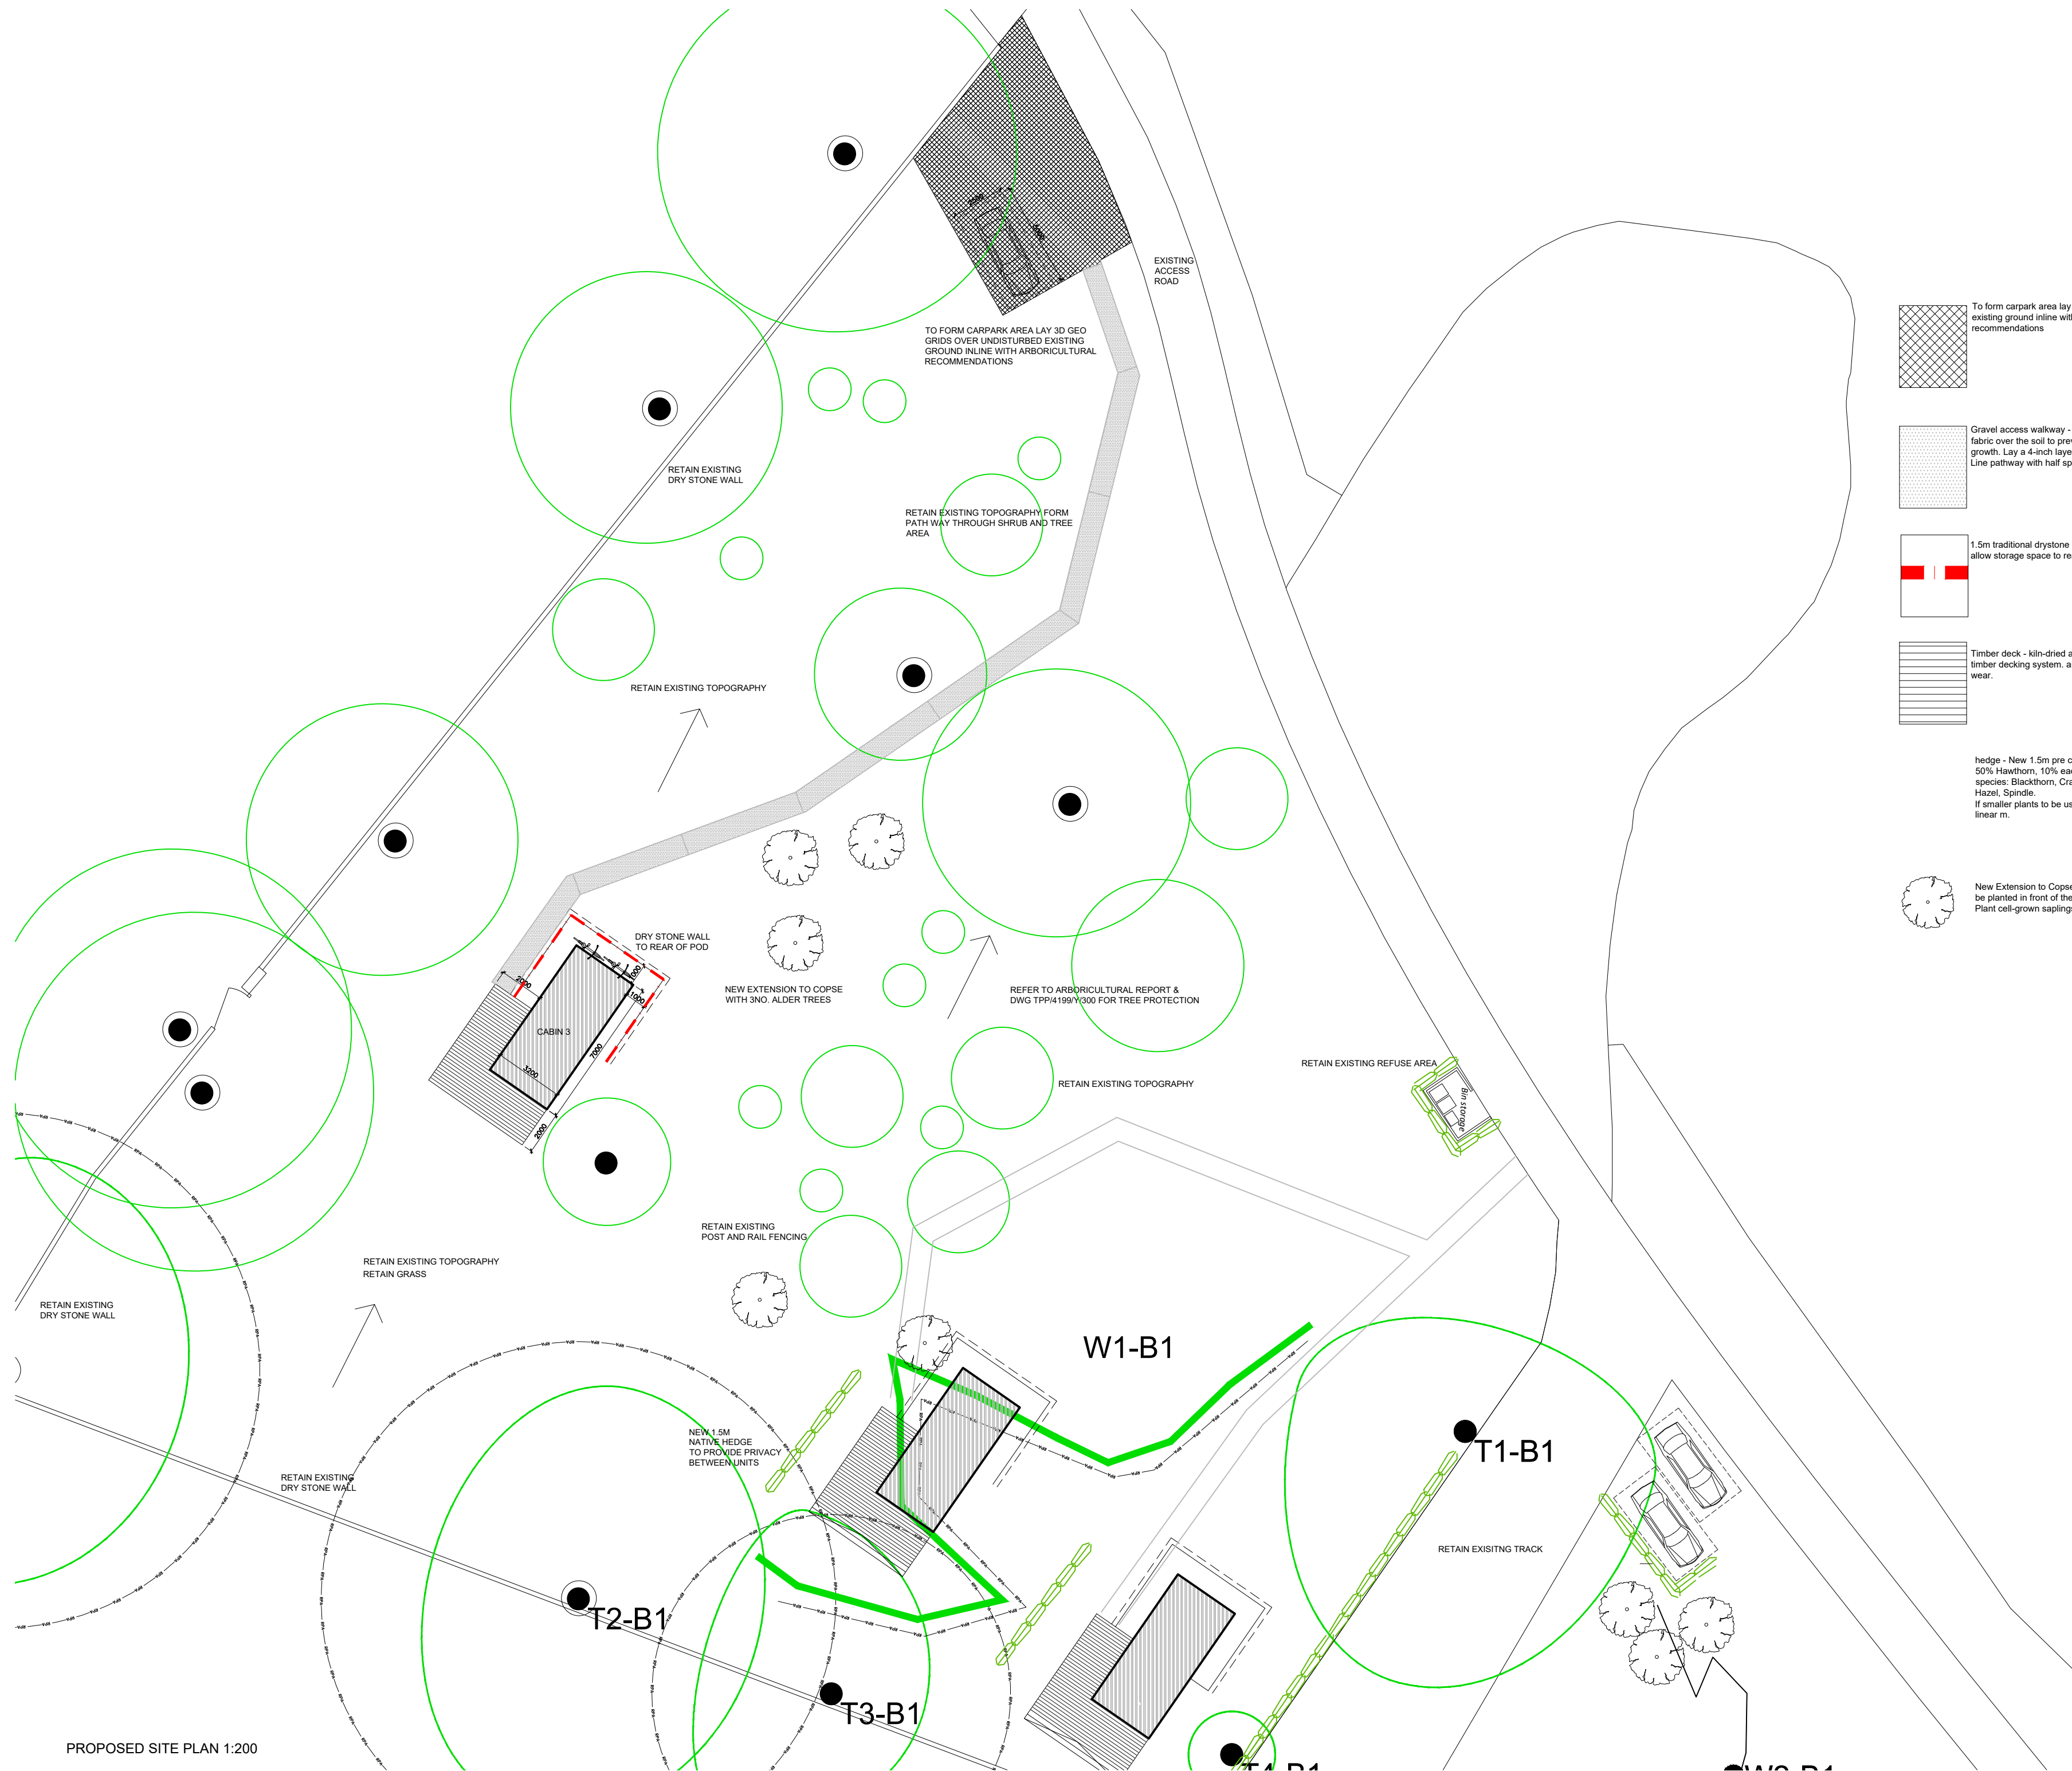


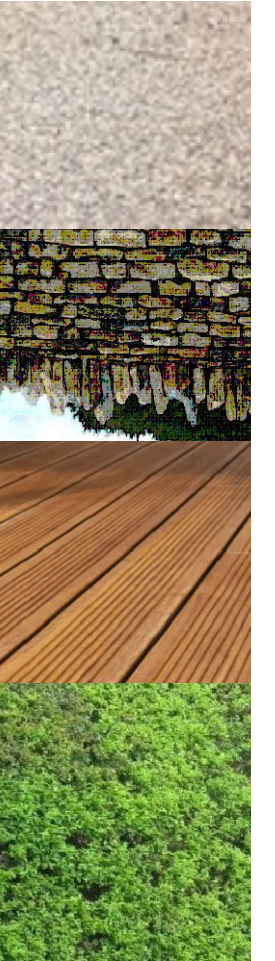

rev. description | _____

client	R.I & H.e Hinchliffe
project	Camping Pods Horwich Farm Eccles Road Whaley Bridge
PROPOSED SITE PLAN	
drawing title	
drawing number	SW468-PL002
revision	=
drawing status	PLANNING
scale	1:200 @A2
date	May 26
drawn by	CW
checked by	JS

 