



* Type 01 - Communal Wooden Refuse Storage Units



Type 02 - Individual Wooden Refuse Storage Units




Proposed Refuse Shelters

* Communal Refuse Shelter


Notes:

24 individual dwellings = 24no. refuse shelters required


- 01, 02, 03 & 04 share communal shelter for 4no. dwellings.
- 05, 06, 07 & 08 share communal shelter for 4no. dwellings.
- 23 & 24 share a communal shelter for 2no. dwellings
- All other dwellings have individual refuse shelters within their own ownership.

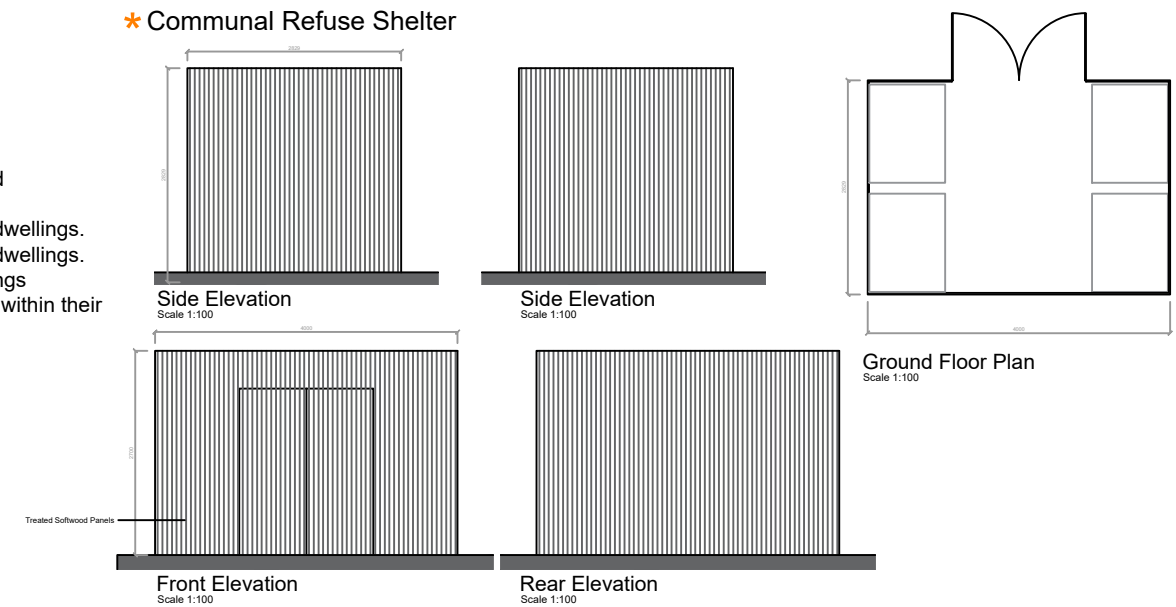

Individual Refuse Shelter

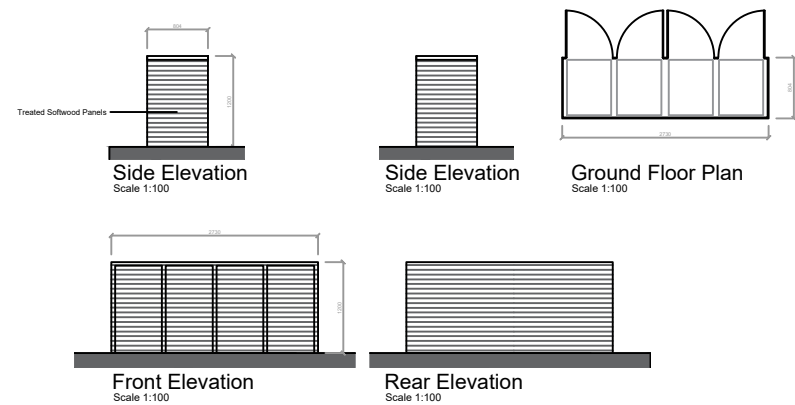

0 10 20 30 40 50m
Scale 1:1000

 

GENERAL NOTES:

Site verify all dimensions prior to construction.

Report all discrepancies to the drawing originator immediately.

This drawing is to be read in conjunction with all relevant documents & drawings.

NOTES:

© This drawing is Copyright. It is sent to you in confidence, it must not be copied, used or disclosed to third parties without our permission, it remains our property and must be returned on request.

Full extent of Long Clough Lane is unknown, site plan indicates approximate extent. Site verification required prior to any construction.

P01	06.05.26	Initial Issue
-----	----------	---------------

Rev :	Date:	Description:
-------	-------	--------------

Client:
DS & Co. Developments Ltd.

Project:
Hollin Cross Lane
Glossop

Status:	Suitability code:
For Information	S2

Title:
Proposed
Refuse Shelter Details
-
-

Drawn / Checked by:	Date:	Review / Approved by:	Date:
DJS	06.05.25	MA	-

Scale:	Drawing size:	Contract No:
1:1000	A3	-



Tel: 0161 399 2658 Email: office@undgroup.co.uk
UXI Group Ltd, Adamson House, Winslow Road, Didsbury, Manchester, M20 2YY

Drawing number:	Rev
Project Identifier Originator Volume Level Type Discipline Number	
2503 UXI XX SI DR A 100062	-