



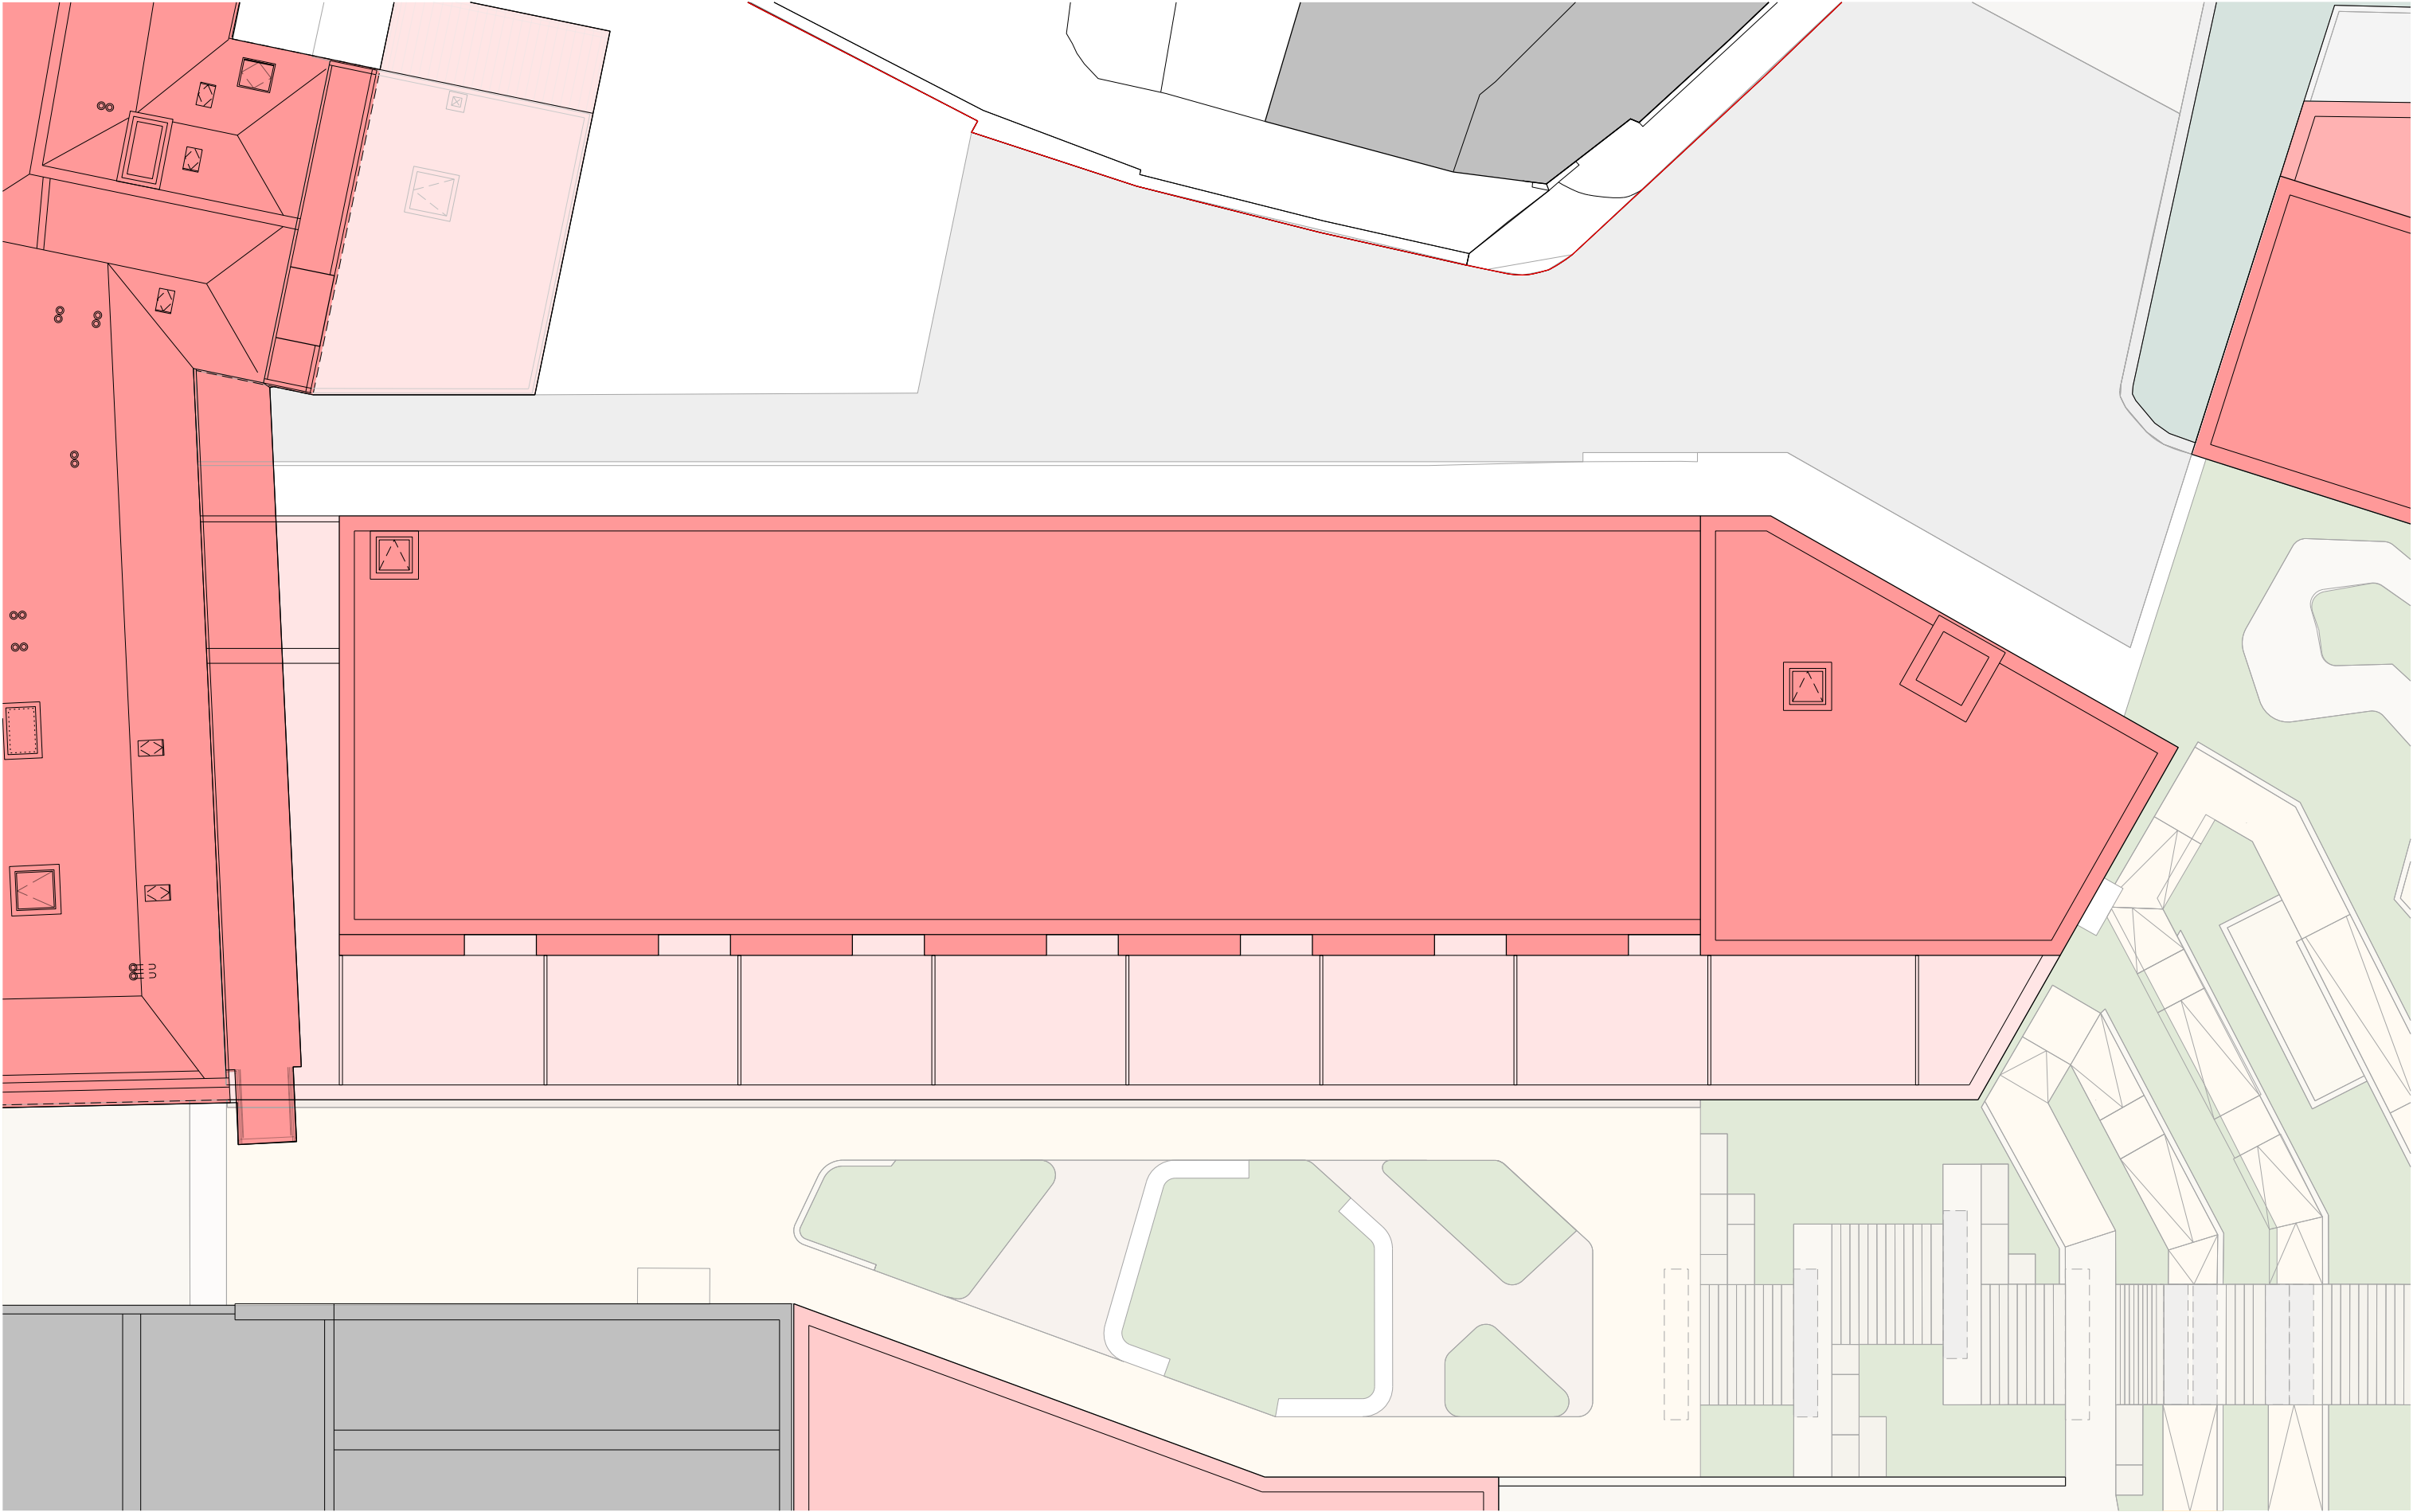

revision:	date:	note:
P01	20250721	preliminary first issue
P02	20250917	preliminary second issue
P03	20251009	preliminary third issue
P04	20251031	planning issue
P05	20260116	planning issue
P06	20260604	omit disclaimer/add scale bar

legend	
commercial / retail / amenity	
residential circulation / ancillary spaces	
1 bedroom dwelling	
2 bedroom dwelling	
3 bedroom dwelling	
4 bedroom dwelling	
winster place - refer to 8000 series drawings	
car park	
car park escape route	
site boundary	

	residential primary entrance
	residential secondary / private entrance
	residential exit / escape
	commercial entrance
	car park exit/escape

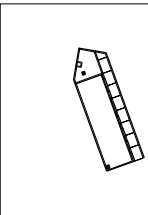

project
Buxton Masterplan
job no.
7667
title
Block 9, Roof Plan
scale
1:200 @ A3
drawing no.
al(04)1906

stephenson hamilton risley
STUDIO

3 riverside mews
4 commercial street
manchester, M15 4RQ
www.shr.studio
email@shr.studio
0161 832 0244