


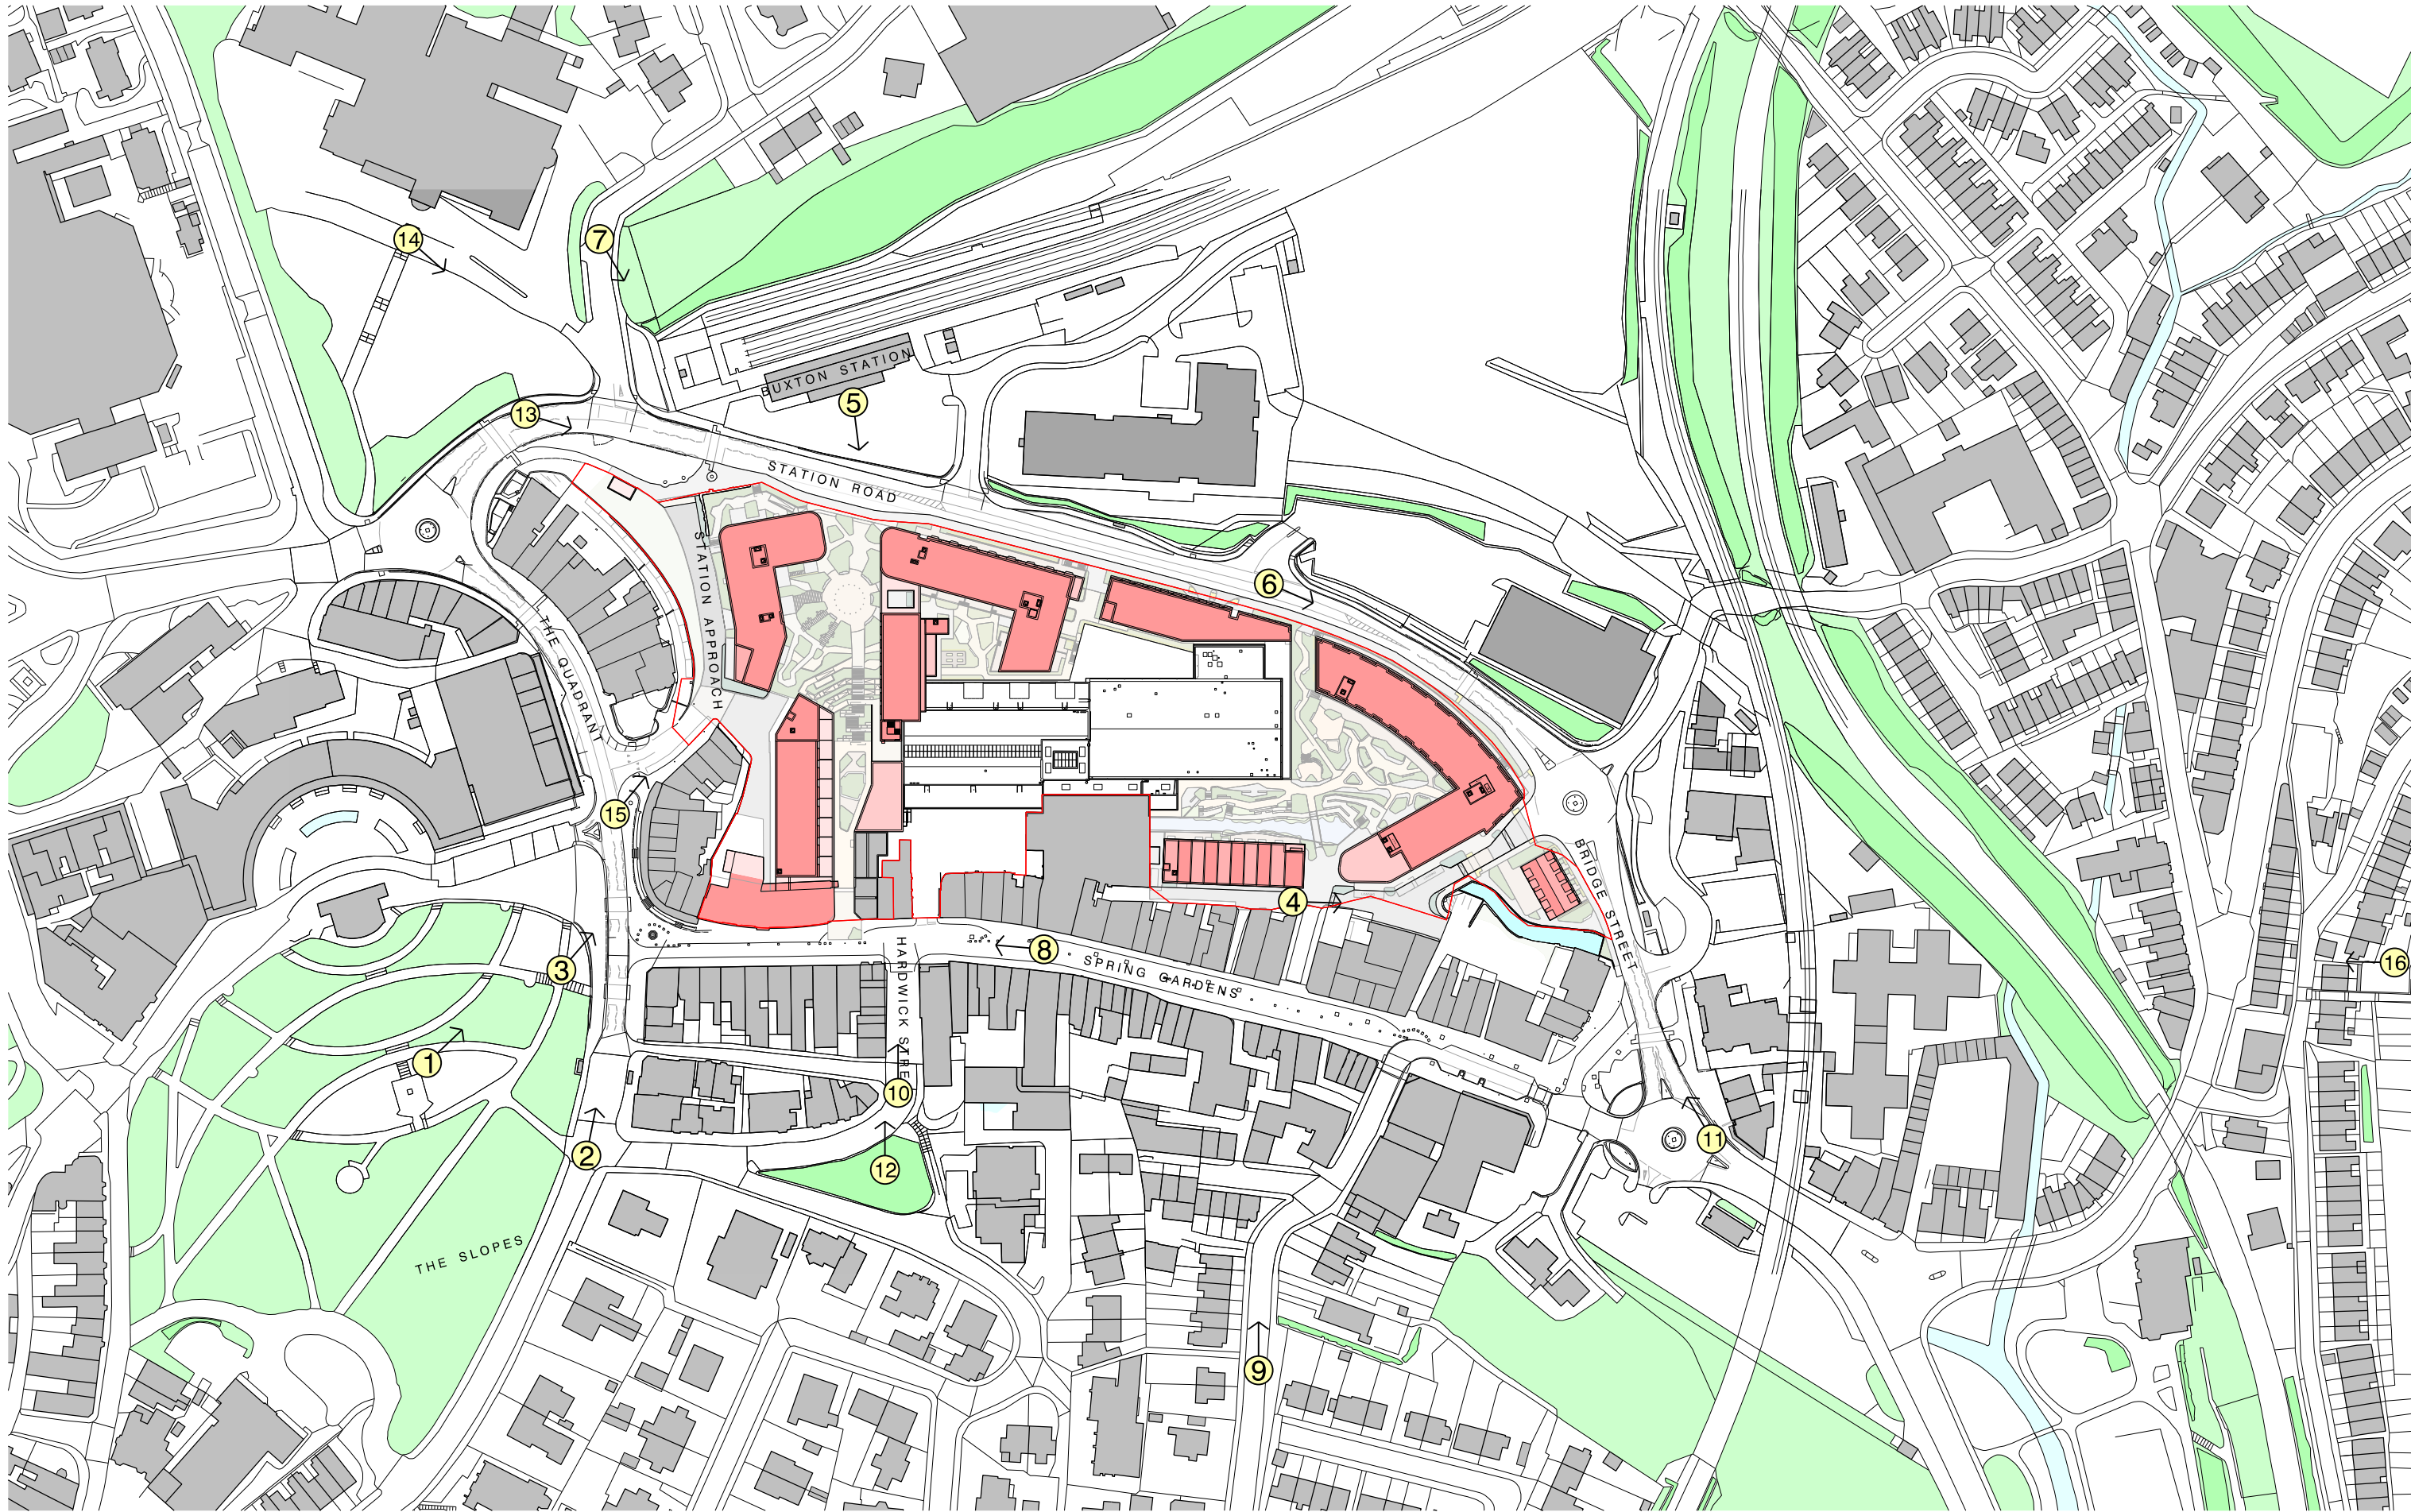

revision: date: note:
P01 20251021 preliminary first issue
P02 20251031 planning issue
P03 20251107 planning issue
P04 20260116 planning issue
P05 20260604 omit disclaimer/add scale bar

Legend
① → heritage viewpoint number, location & orientation
— application boundary
■ proposed buildings

0 10 20 40 100 200m



project
Buxton Masterplan
job no.
7667
title
proposed site plan: heritage view locations
scale
1:2000 @ A3
drawing no.
al(04)2600

stephenson hamilton risley
STUDIO
3 riverside mews
4 commercial street
manchester, M15 4RQ
www.shr.studio
email@shr.studio
0161 832 0244