


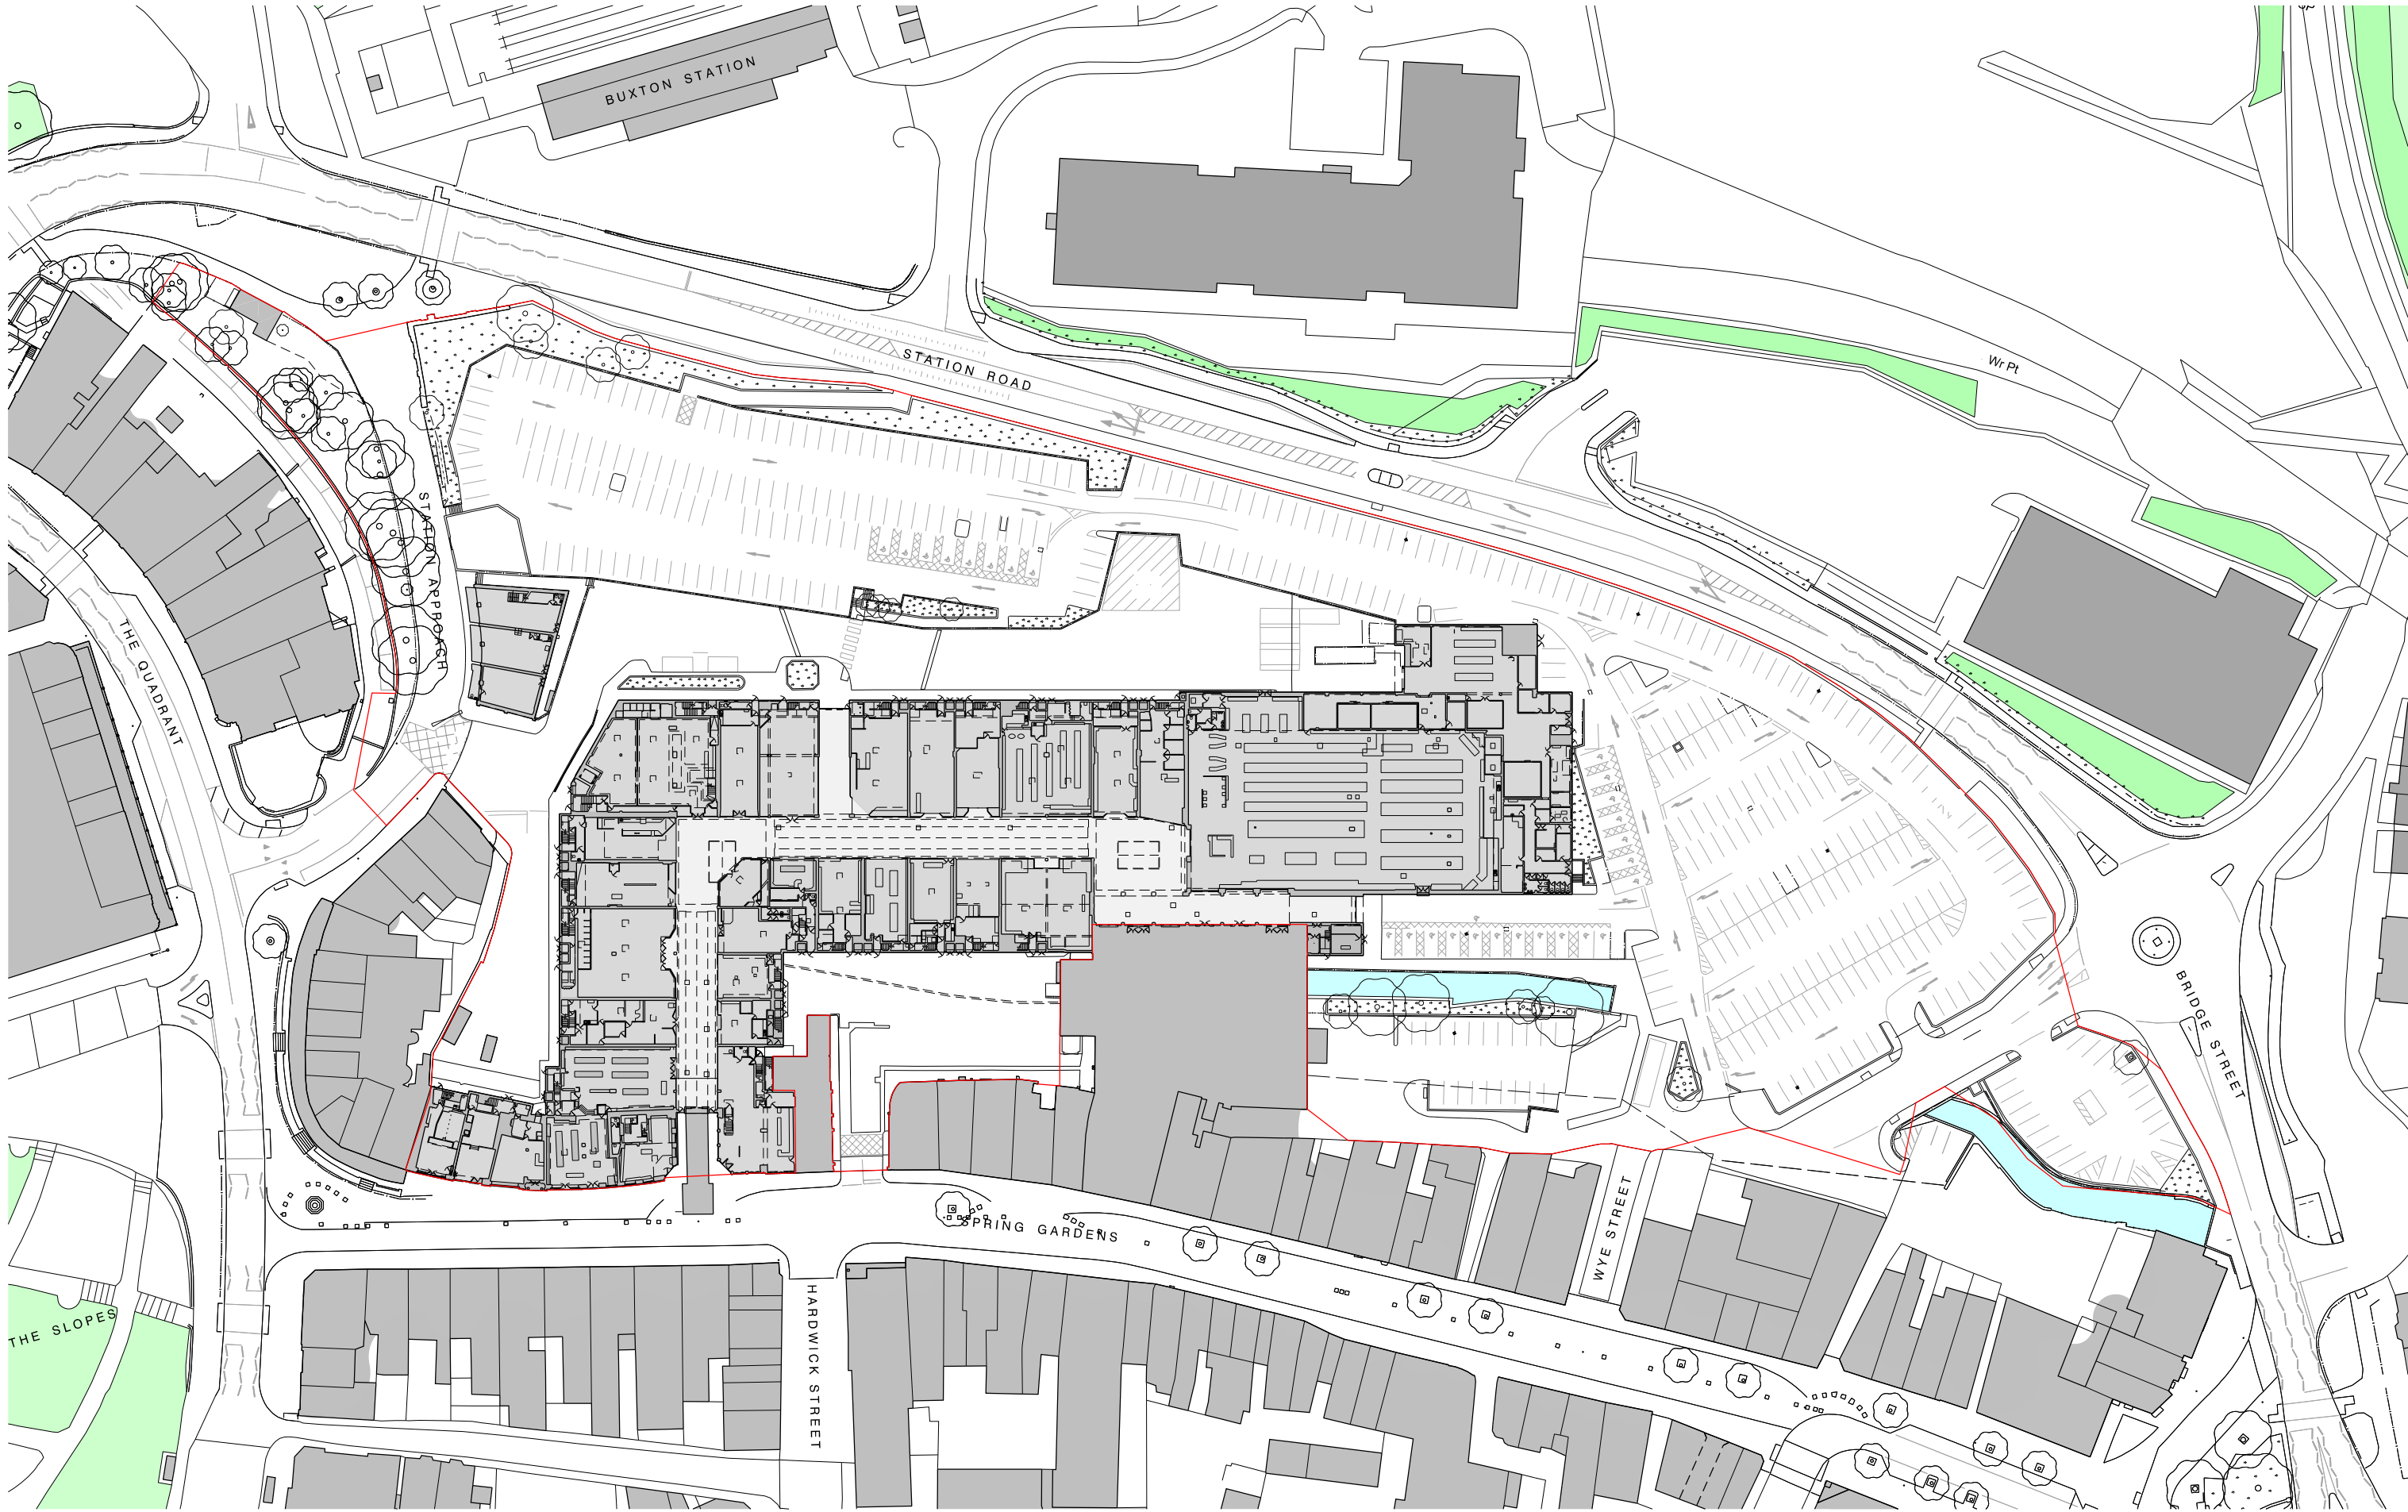

revision: date: note:
P01 20251021 preliminary first issue
P02 20251031 planning issue
P03 20260604 omit disclaimer

legend
application boundary
existing retail units

0 5 10 20 50 100m



project
Buxton Masterplan
job no.
7667
title
existing ground floor plan
scale
1:1000 @ A3 / 1:500 @ A1
drawing no.
al(02)0010

stephenson hamilton risley
STUDIO

3 riverside mews
4 commercial street
manchester, M15 4RQ
www.shr.studio
email@shr.studio
0161 832 0244