


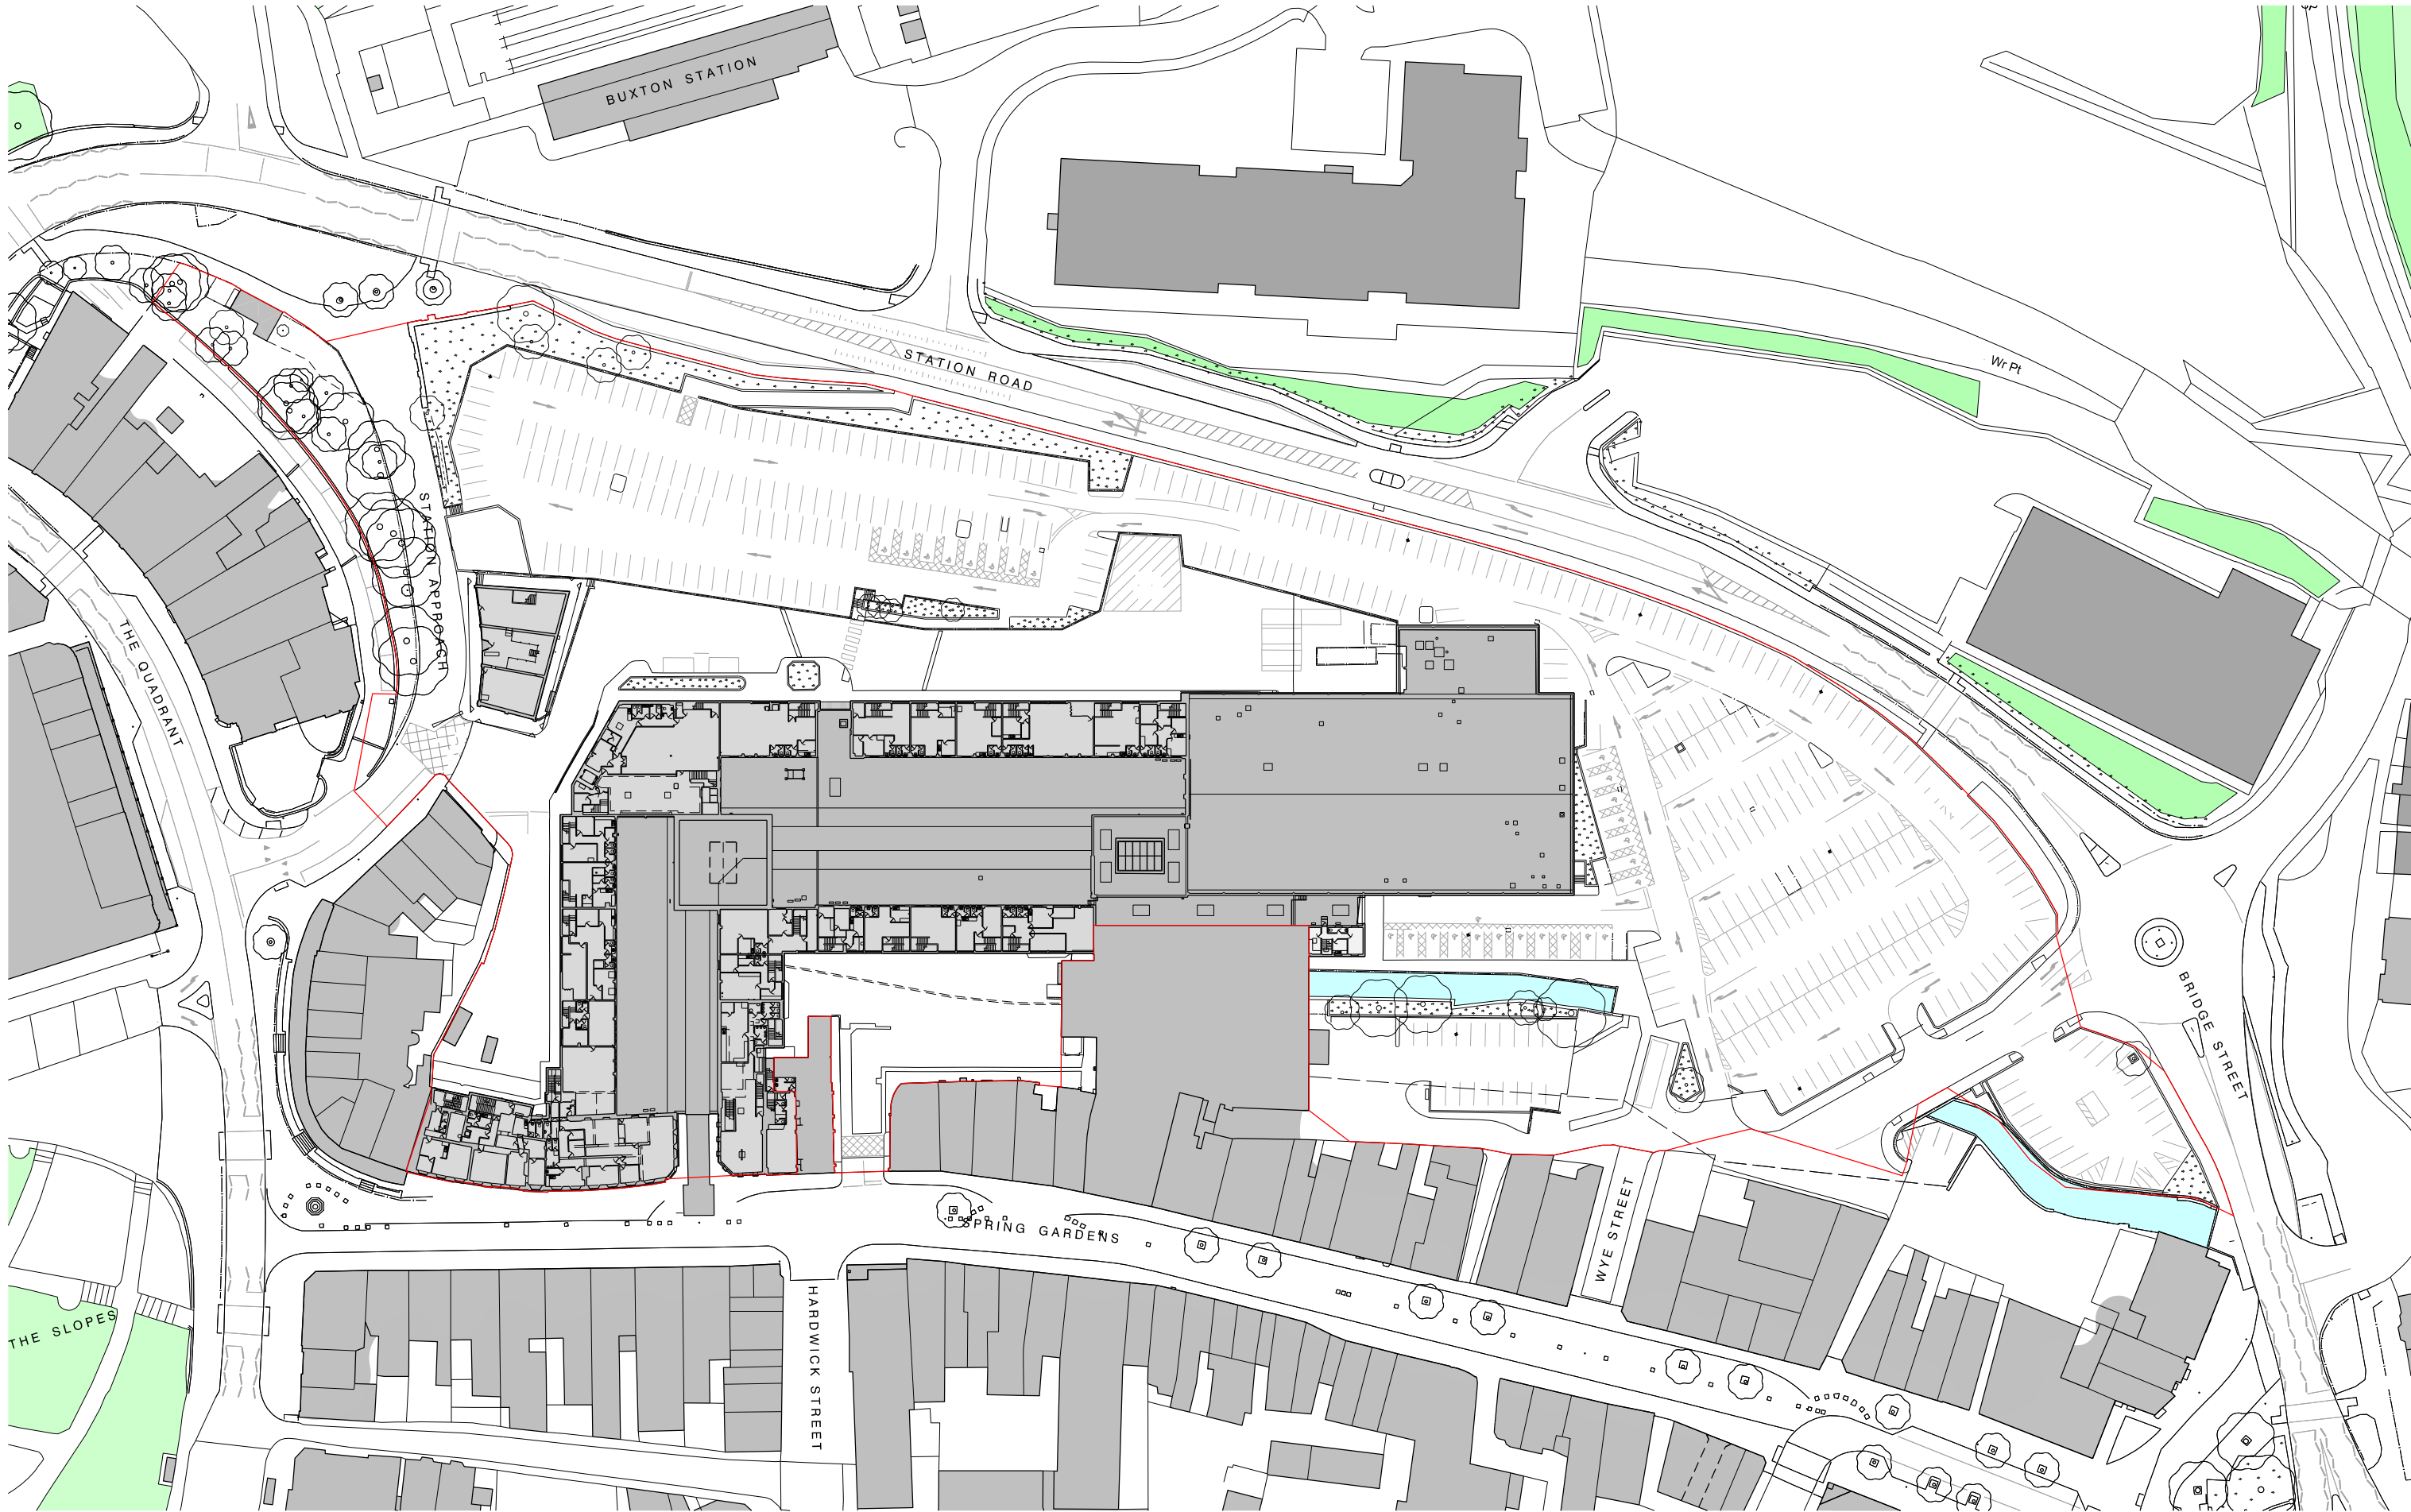

revision: date: note:  
P01 20251021 preliminary first issue  
P02 20251031 planning issue  
P03 20260604 omit disclaimer

**legend**  
application boundary  
existing retail units

0 5 10 20 50 100m



**project**  
Buxton Masterplan  
**job no.**  
7667  
**title**  
existing first floor plan  
**scale**  
1:1000 @ A3 / 1:500 @ A1  
**drawing no.**  
**al(02)0011**

stephenson hamilton risley  
**STUDIO**

3 riverside mews  
4 commercial street  
manchester, M15 4RQ  
www.shr.studio  
email@shr.studio  
0161 832 0244