


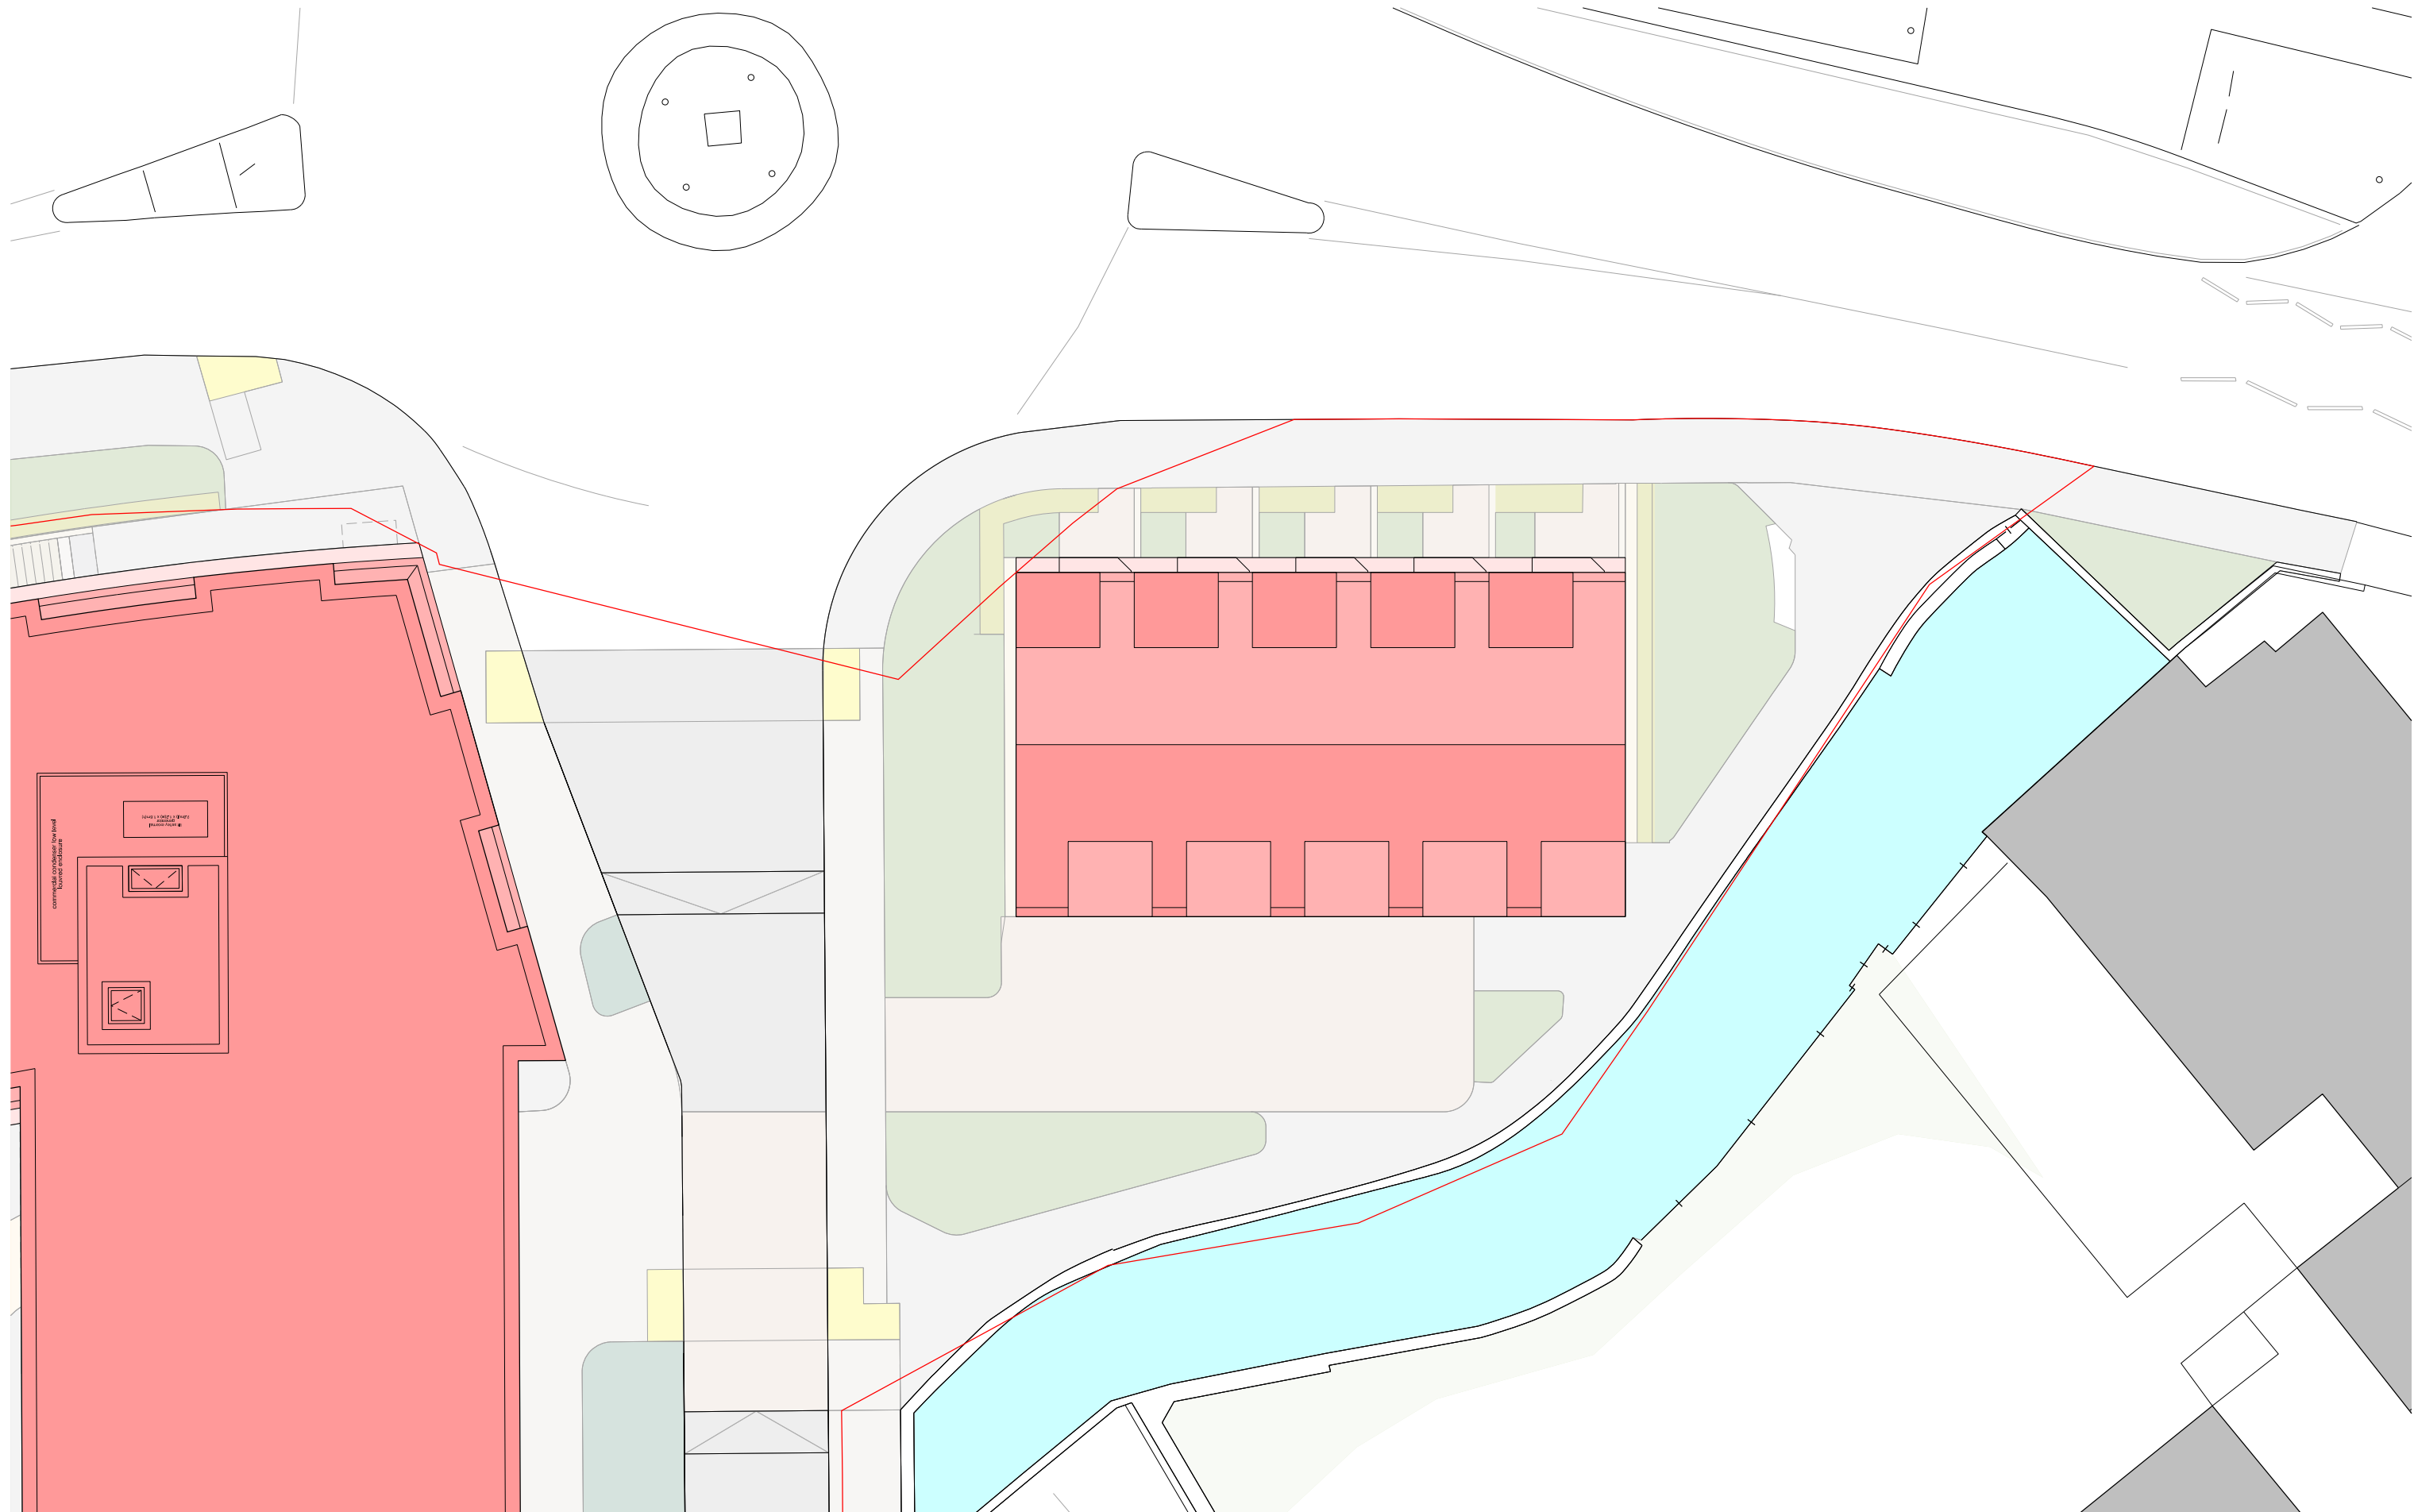


revision:	date:	note:
P01	20250721	preliminary first issue
P02	20250919	preliminary second issue
P03	20250925	preliminary third issue
P04	20251031	planning issue
P05	20260116	planning issue
P06	20260604	omit disclaimer/add scale bar

legend

- commercial / retail / amenity
- residential circulation / ancillary spaces
- 1 bedroom dwelling
- 2 bedroom dwelling
- 3 bedroom dwelling
- 4 bedroom dwelling
- winstler place - refer to 8000 series drawings
- car park
- car park escape route
- site boundary

	residential primary entrance
	residential secondary / private entrance
	residential exit / escape
	commercial entrance
	car park exit/escape

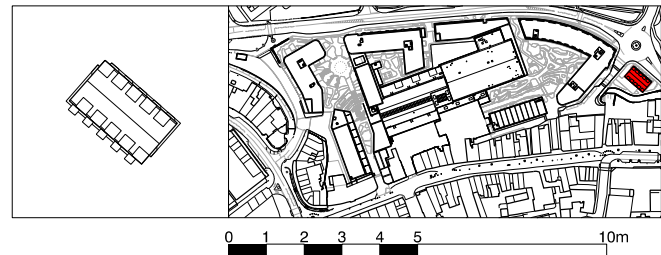

project
Buxton Masterplan

job no.
7667

title
Block 6, Roof Plan

scale
1:200 @ A3

drawing no.
al(04)1606

stephenson hamilton risley
STUDIO

3 riverside mews
4 commercial street
manchester, M15 4RQ
www.shr.studio
email@shr.studio
0161 832 0244