




General Drawing Note: Studio Gedye must be notified immediately should any discrepancies be found. The contractor must check all dimensions on site before construction or manufacture of materials. This drawing or any portion of it may not be reproduced without the consent of Studio Gedye.

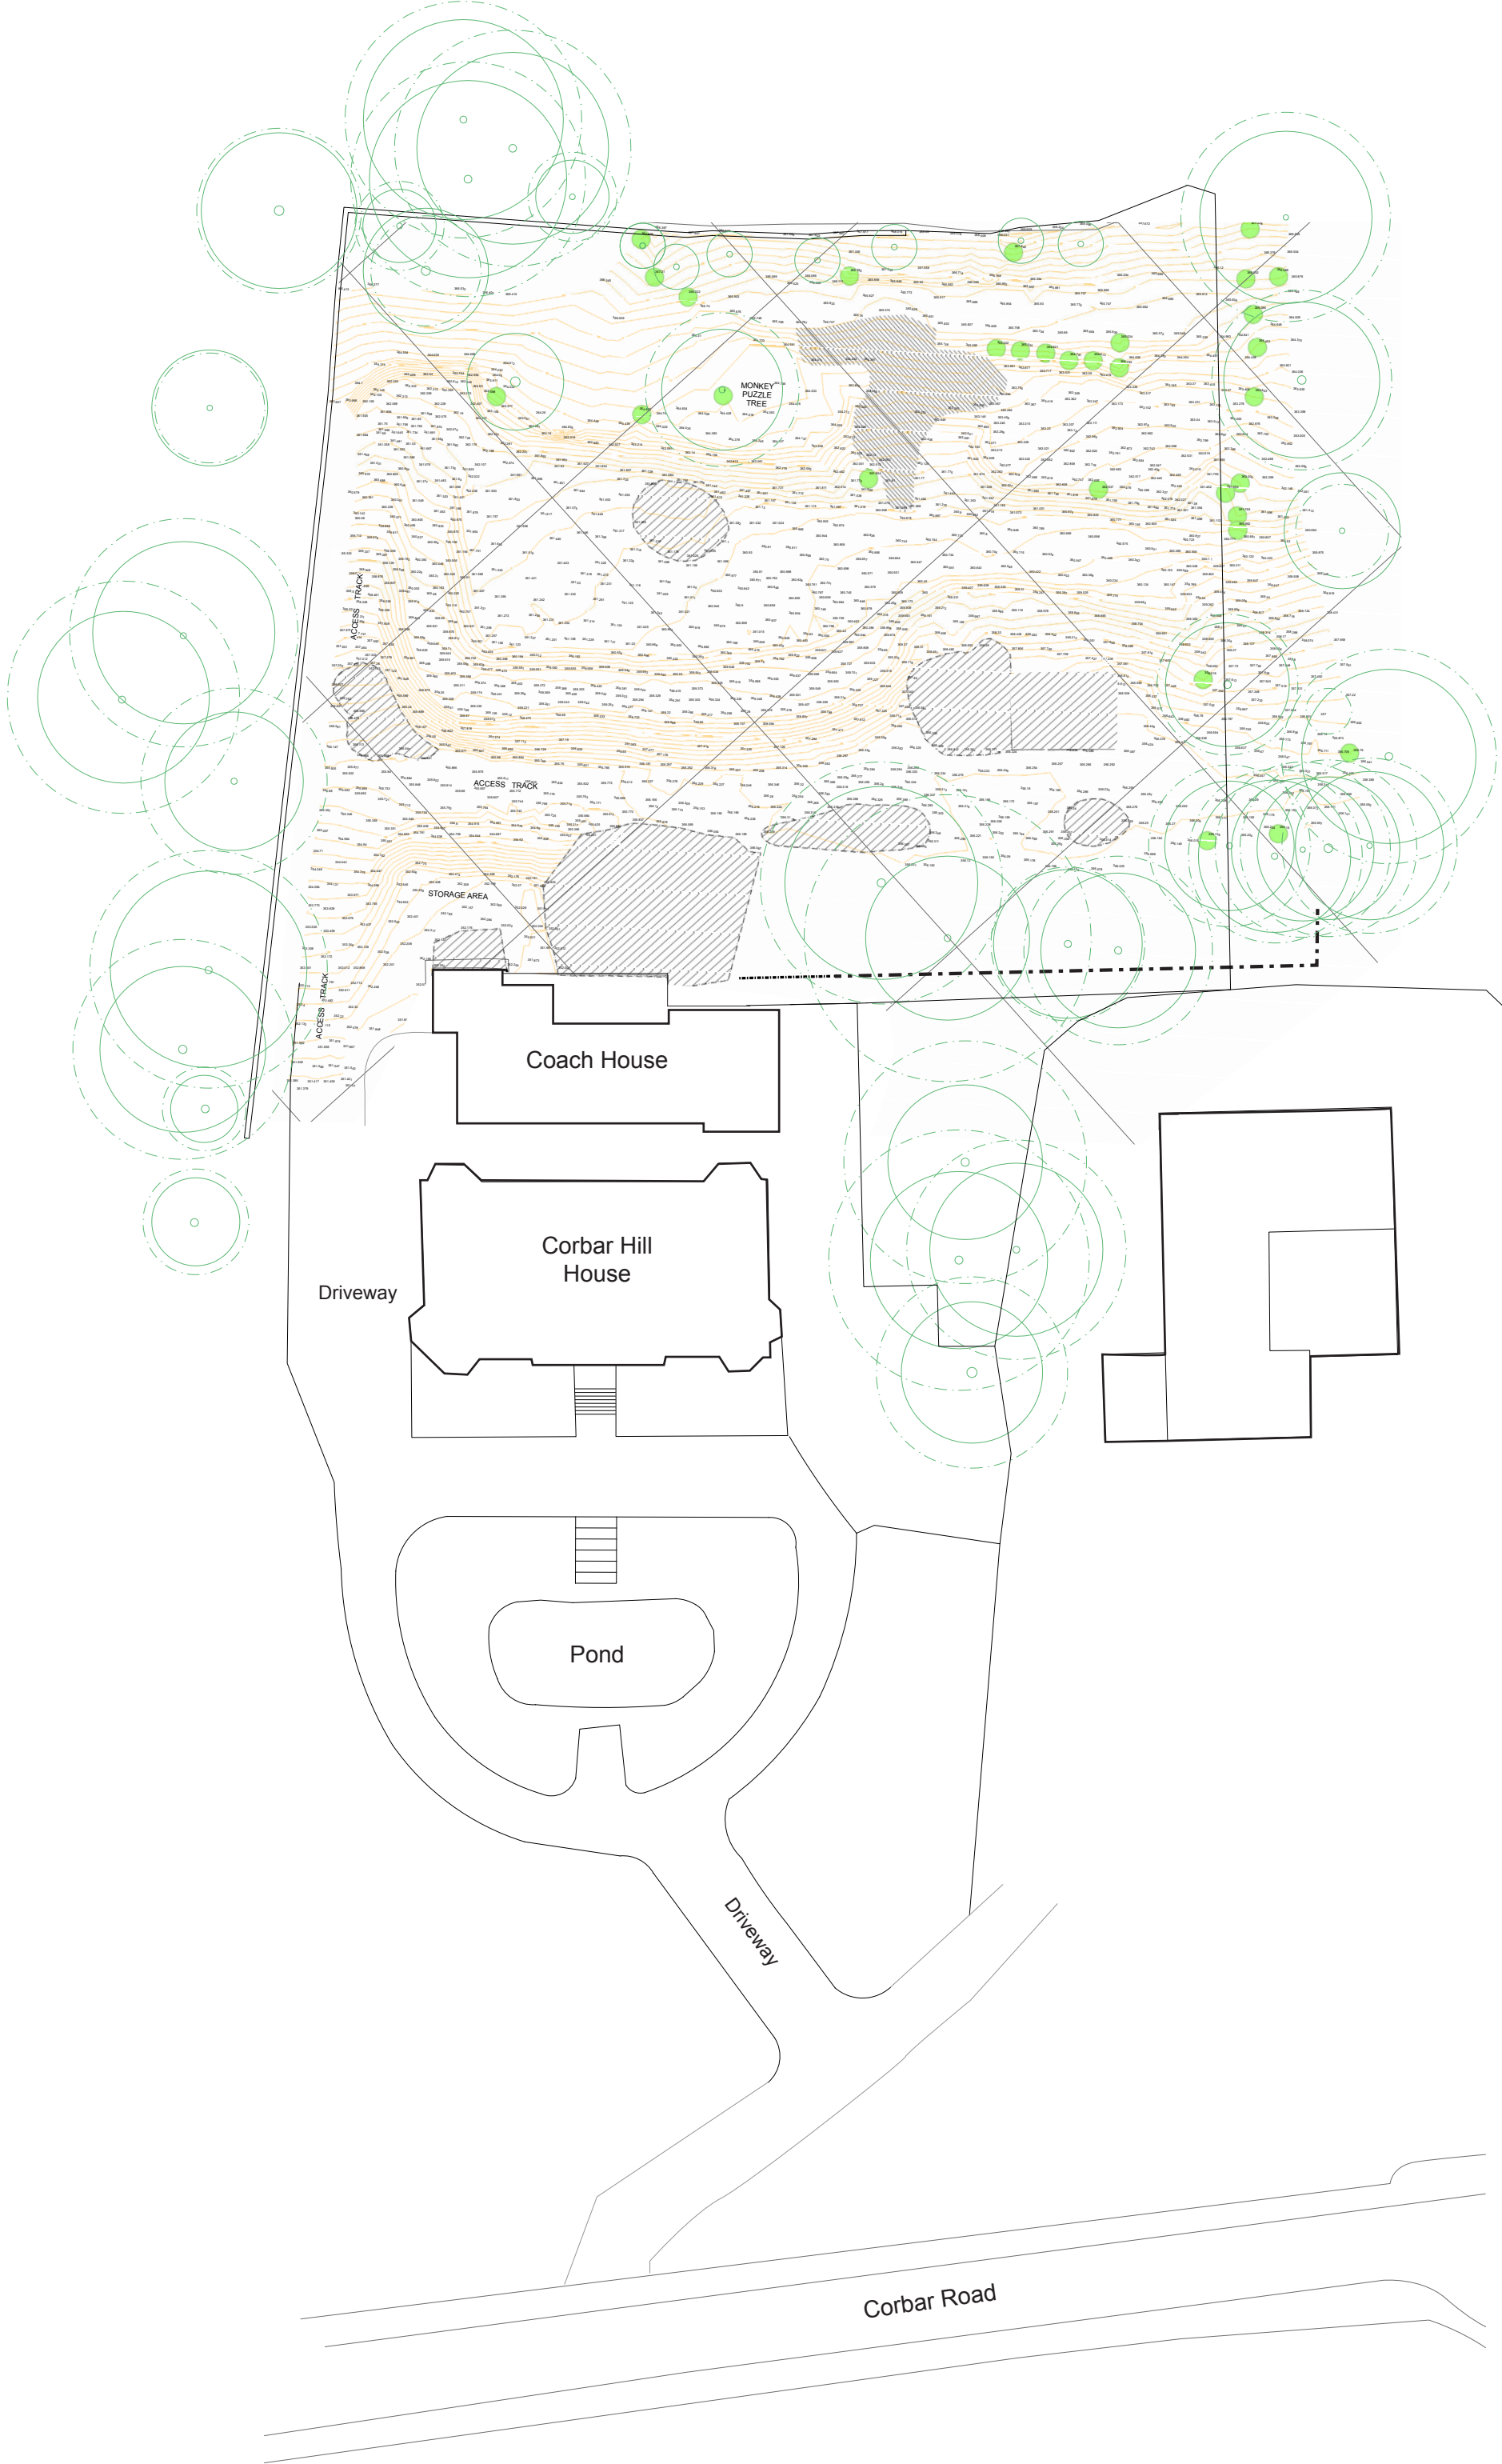

Hatched area denotes limited survey information due to restricted access



T : 01433 659461
M: 0791 253 4372
E : sgedye@mac.com

The Studio
2 Bank View
Main Road
Hathersage
Derbyshire
S32 1BB

LISTED BUILDING CONSENT

Coach House
Site Plan - Existing

Drawn by JR		First Issue 19/05/26		App'd SG
Drawing no 054	Project no 25002	Scale @ A2 1:500	Rev A	

A	19/05/26	For Planning
Rev	Date	Description

JR/ SG

Project
Corbar Hill House, Corbar Road
Buxton, K17 6RU

Drawn / Checked