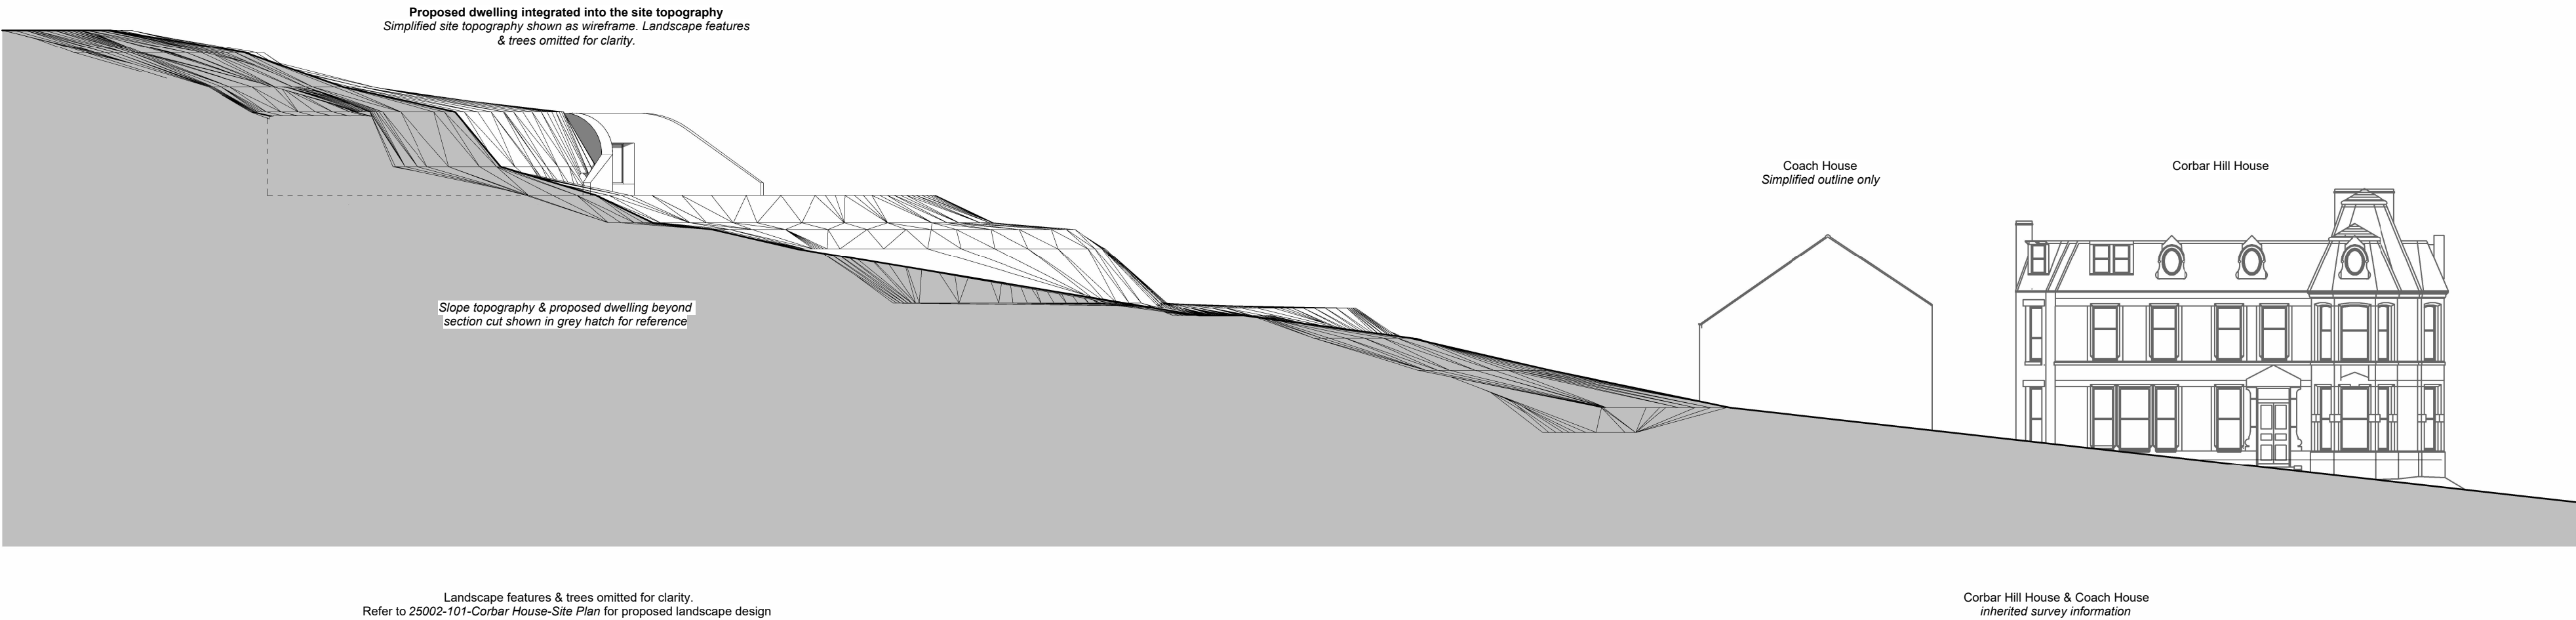


- Notes
- Proposed topography indicated by simplified wireframe.
 - Landscape & planting omitted for clarity. Refer to 25002-101-Corbar House-Site Plan for proposed landscape design
 - Refer to Design Statement for material study of glazed east elevation ('Bay Study')

PLANNING SUBMISSION

Drawing title Site Section - Proposed			
Drawn by JR		Date 12/09/25	App'd SG
Drawing no 116	Project no 25002	Scale @ A2 1 : 200 @ A2	Rev B

studiogedye
architecture and design

The Studio
2 Bank View
Main Road
Hathersage
Derbyshire
S32 1BB

T : 01433 659461
M: 0791 253 4372
E : sgedye@mac.com

B	30/04/26	Planning Issue
A	24/12/25	Planning Issue
Rev	Date	Description

JR/ SG	Project Corbar House, Corbar Road Buxton,SK17 6RU
JR/ SG	
Drawn / Checked	