


Notes


- Proposed topography indicated by simplified wireframe.
- Landscape & planting omitted for clarity. Refer to *25002-101-Corbar House-Site Plan* for proposed landscape design
- Refer to Design Statement for material study of glazed east elevation ('Bay Study')

Materials Key

- 01 | Dry stone wall
- 02 | Dry stone wall - heavy tooling/ texture
- 03 | Square edge topper stone
- 04 | Reclaimed bullnose stone
- 05 | Reclaimed heavily rusticated rough hewn stone
- 06 | Dressed local stone mullion
- 07 | Dressed local stone lintel
- 08 | Shallow pitch zinc standing seam roof
- 09 | Green roof
- 10 | PPC Window / Glazed Door - RAL to be confirmed
- 11 | Rainwater goods
- 12 | Rooflight

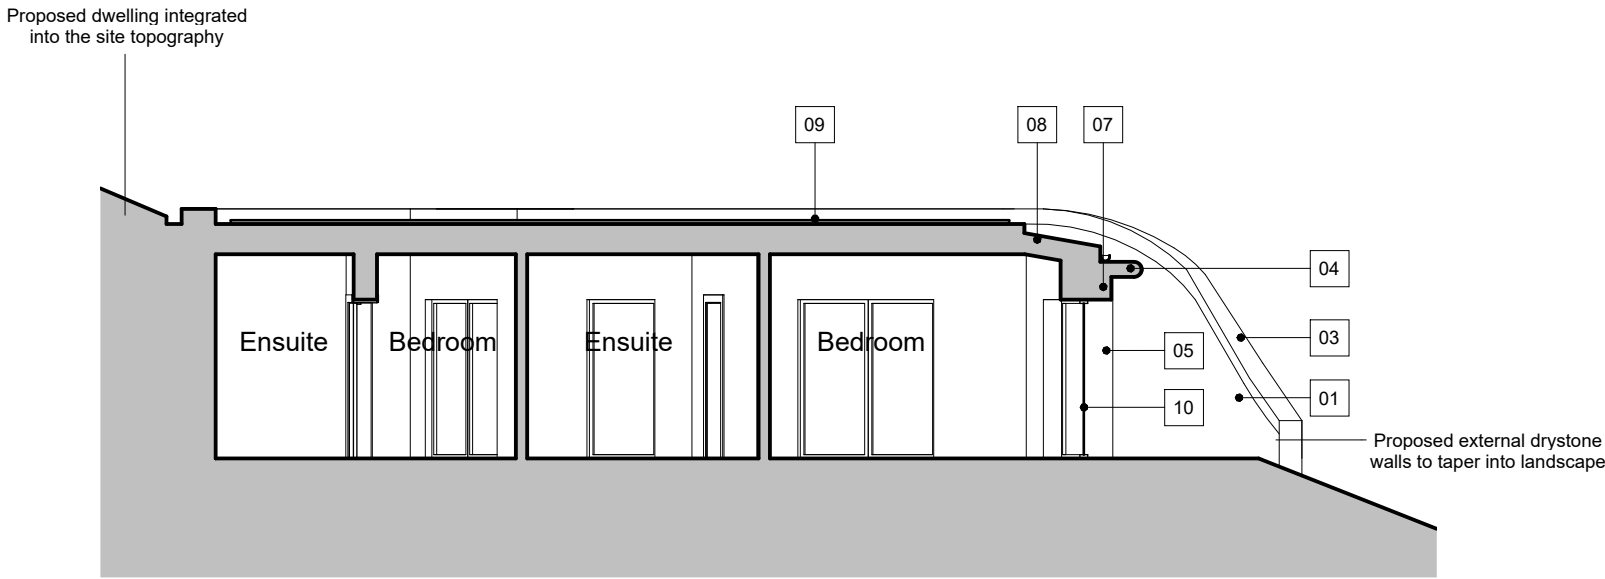

1 | GA Section
1 : 100

 

T : 01433 659461
M: 0791 253 4372
E : sgedye@mac.com

The Studio
2 Bank View
Main Road
Hathersage
Derbyshire
S32 1BB

Project
Corbar House, Corbar Road
Buxton, SK17 6RU

A 14/05/26 Planning Issue
Rev Date Description

JR/ SG
Drawn / Checked

PLANNING SUBMISSION

Drawing title

Proposed Dwelling - GA Section

Drawn by JR	Date 05/13/26	App'd SG
Drawing no 121	Project no 25002	Scale @ A3 As indicated @ A3
		Rev A