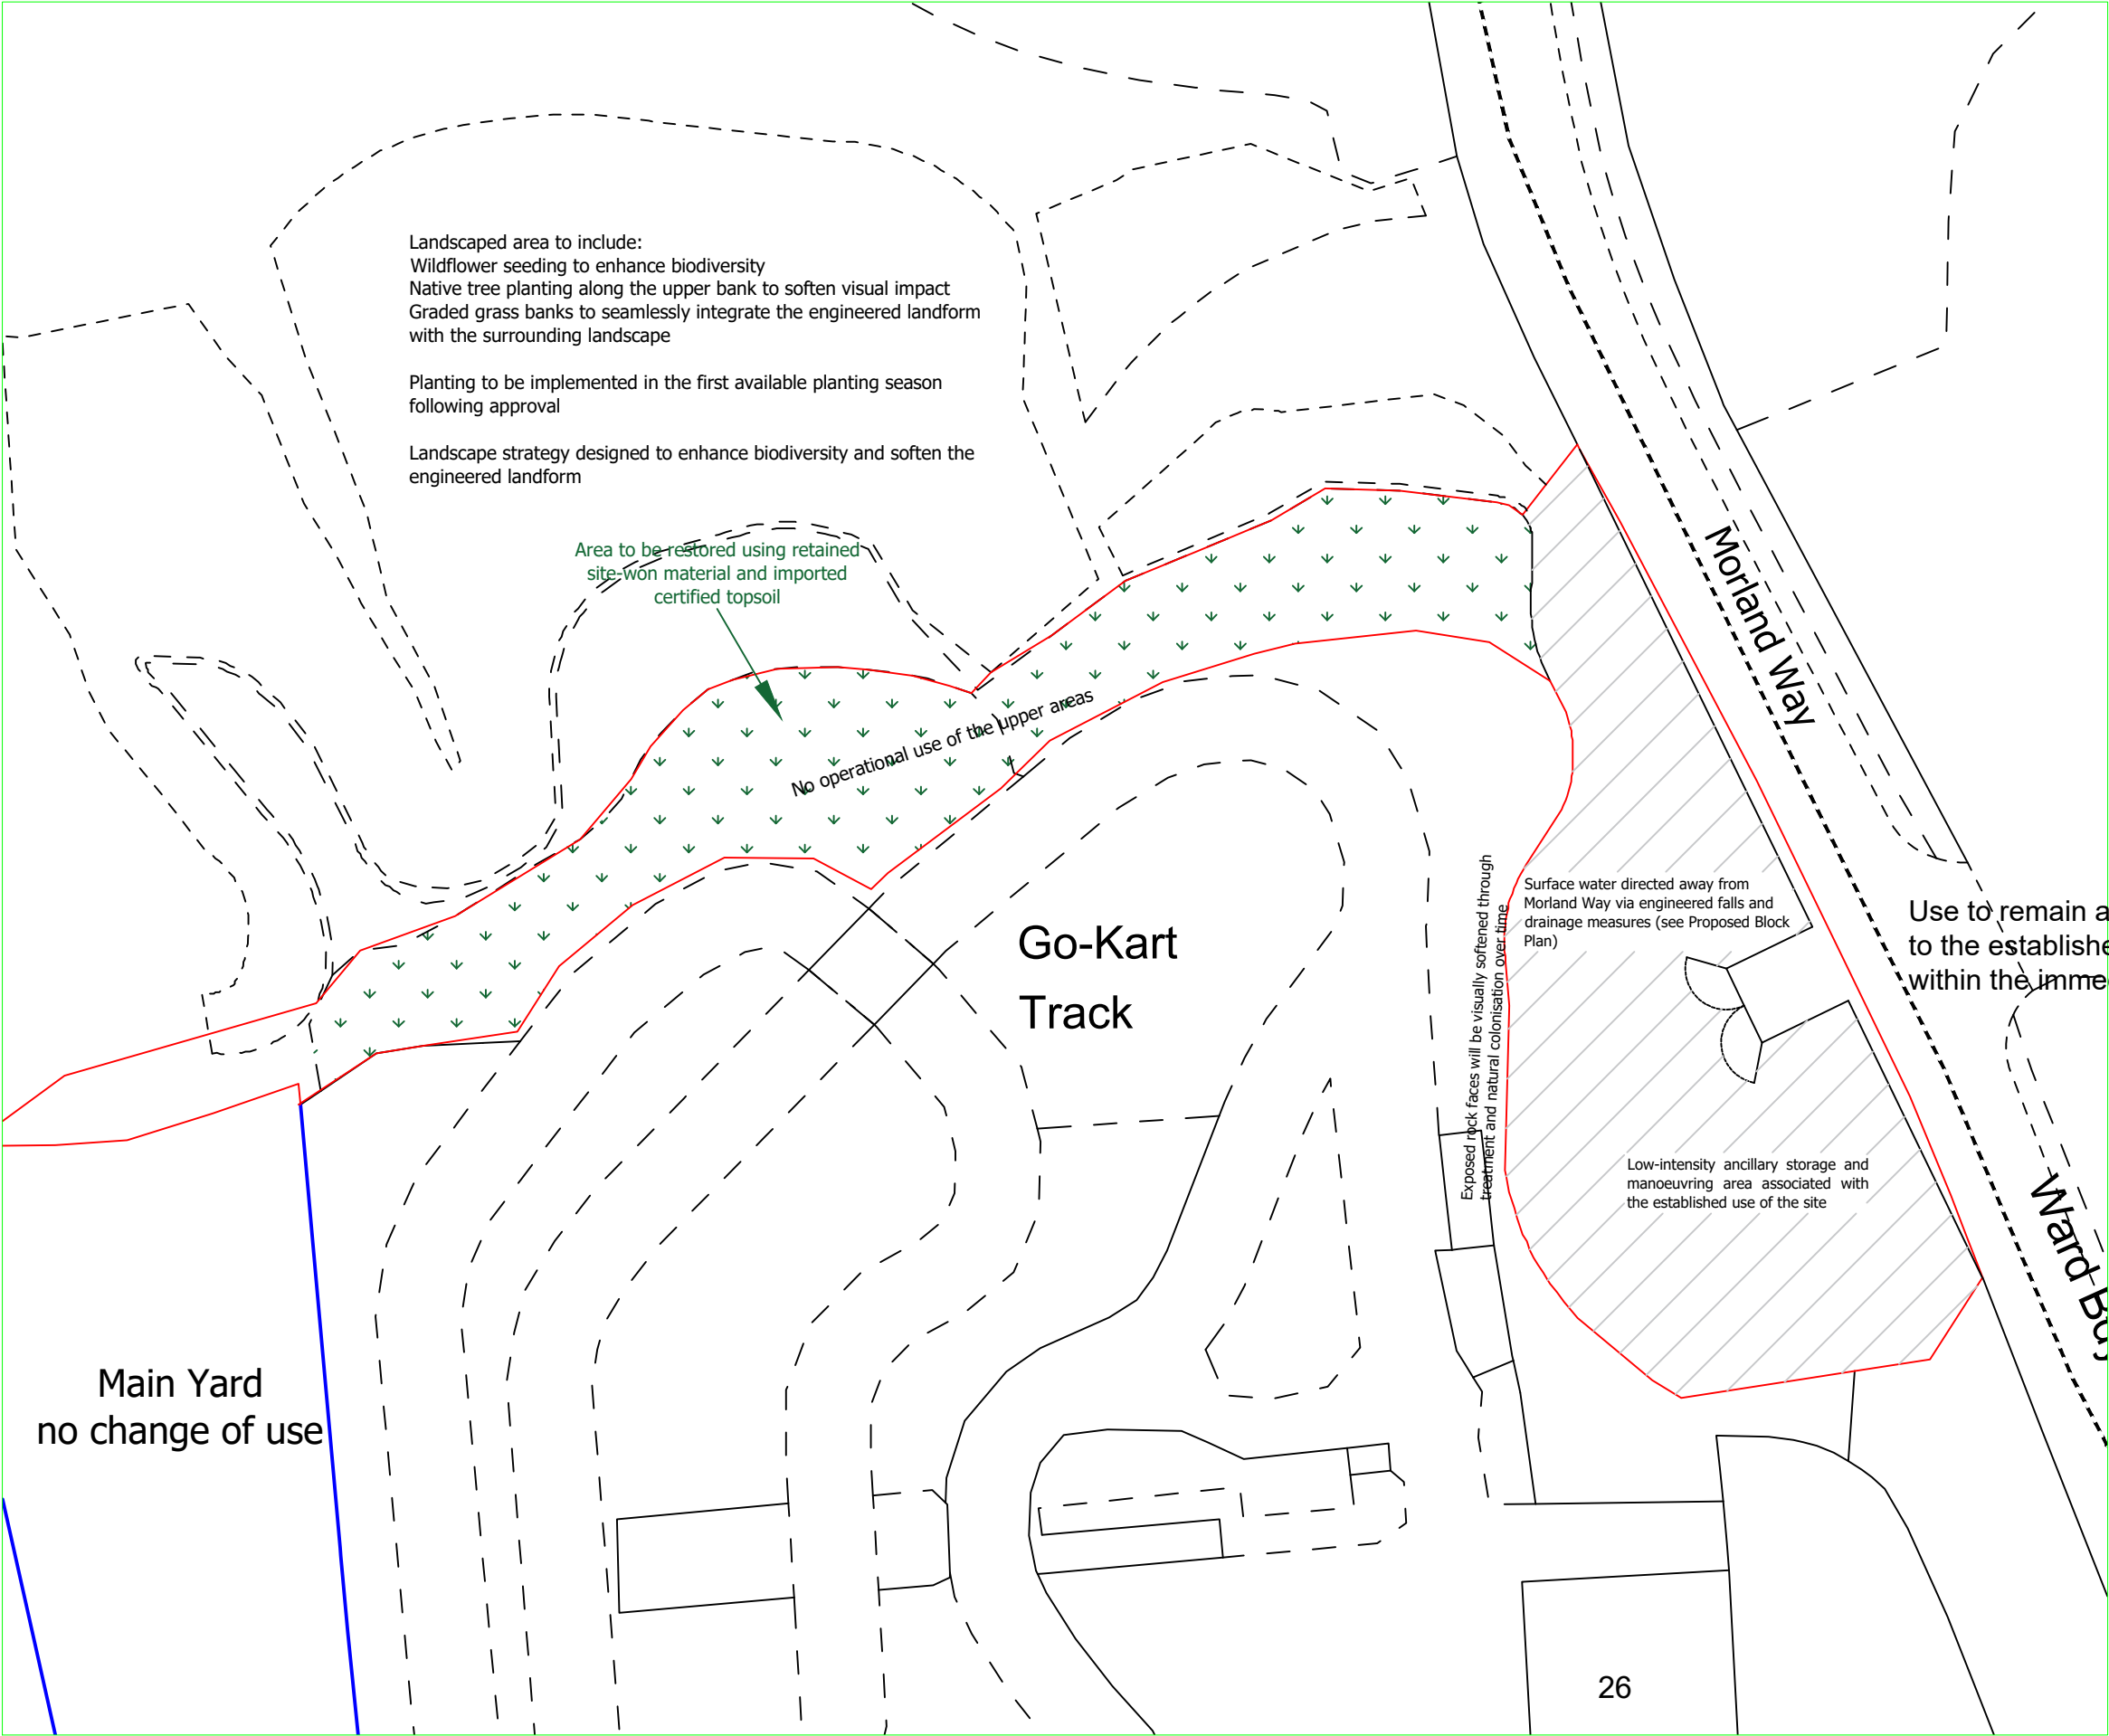


Reproduced from Ordnance Survey digital map data, 1:2500 scale, by permission of Ordnance Survey on behalf of The Controller of His Majesty's Stationery Office. © Crown copyright. All rights reserved.

© Copyright		
J C Harrison Planning & Admin Services		
jo@jcharrison.co.uk 07792 144155		
Client:		
Mr L Meredith		
Project:		
Retention of engineering works at Harper Hill Business Park, SK17 9JL		
Title:		
Site Plan and Landscaping		
Drawn:	J Harrison	Date: 14.04.2026
Scales:		
1:500 @ A3		
Drg. No.:		Rev.:
1309-004		