



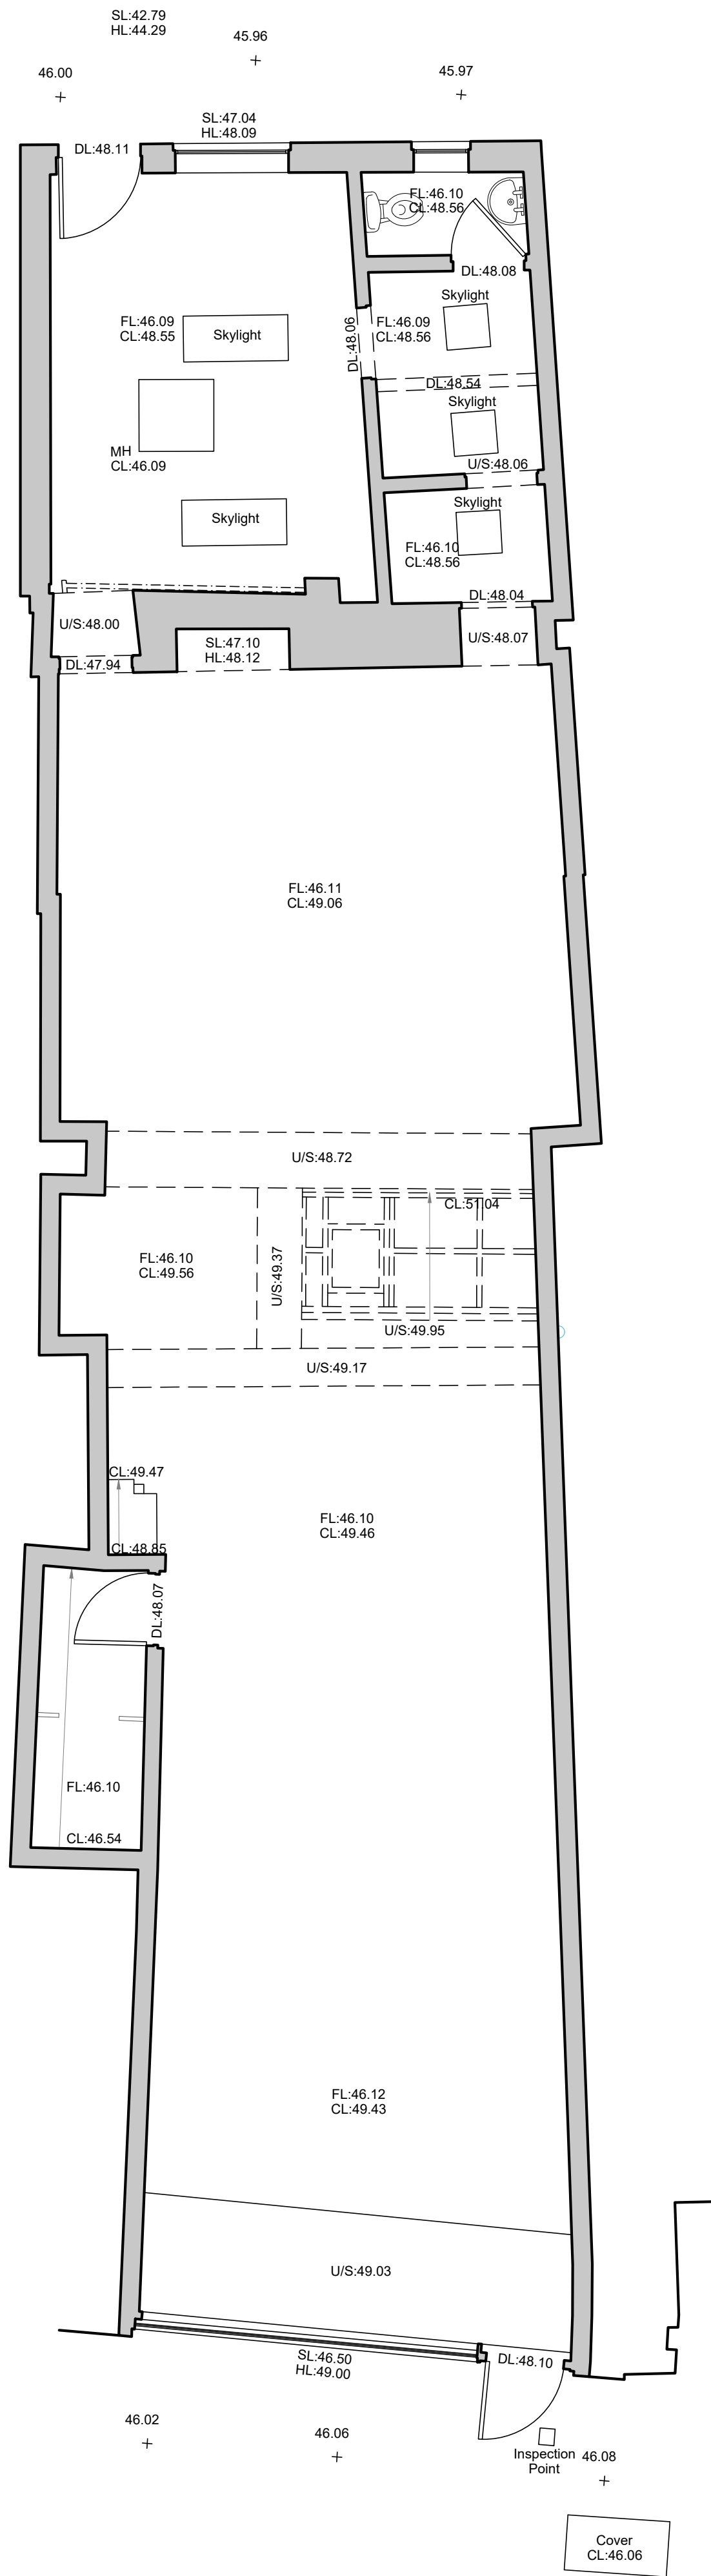

01 | Ground Floor Plan -
scale 1:50 @ A1

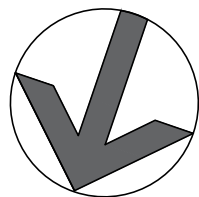

Notes:

- Dimensions and written information shall take precedence over scaled measurements. If any discrepancy is identified, refer back to the Architect before proceeding
- ~~Drawing to be read in conjunction with all relevant other drawings and related specification documents~~
- Contractor to check all dimensions / levels on site before construction and advise any discrepancies to L&H Architects
- Dimensions are in millimetres unless otherwise stated
- © This drawing is the copyright of Lewis & Hickey Ltd

CONSTRUCTION (DESIGN MANAGEMENT) REGULATIONS 2015

- This drawing is to be read in conjunction with L&H Architect's corresponding Design Risk Assessments
- All works to be carried out in accordance with the Construction Phase plan prepared by the Principle Contractor

P02 10/06/26 Drawing Notes Updated HB MN

P01 16/03/26 Stage 2 Issue HB MN

rev	date	description	drawn	checked
-----	------	-------------	-------	---------



Edinburgh | Guildford | London | Manchester | Nottingham

client



In association with



project title

Proposed Banking Hub @
Buxton

address

34 Spring Gardens
Buxton
Derbyshire
SK17 6BZ

description

Ground Floor Plan -
As Existing

size	scale	date	drawn by	checked by
A1:L	1:50	25/02/26	HB	MN

status

S1 - Information (Existing)

job no. L&H job no: E7953 revision

HUB242-LHA-XX-00-D-A-0101 P02

Lewis & Hickey Ltd | Registered in England & Wales | 2007297 | 18 Farnham Road | Guildford | GU1 4XA