


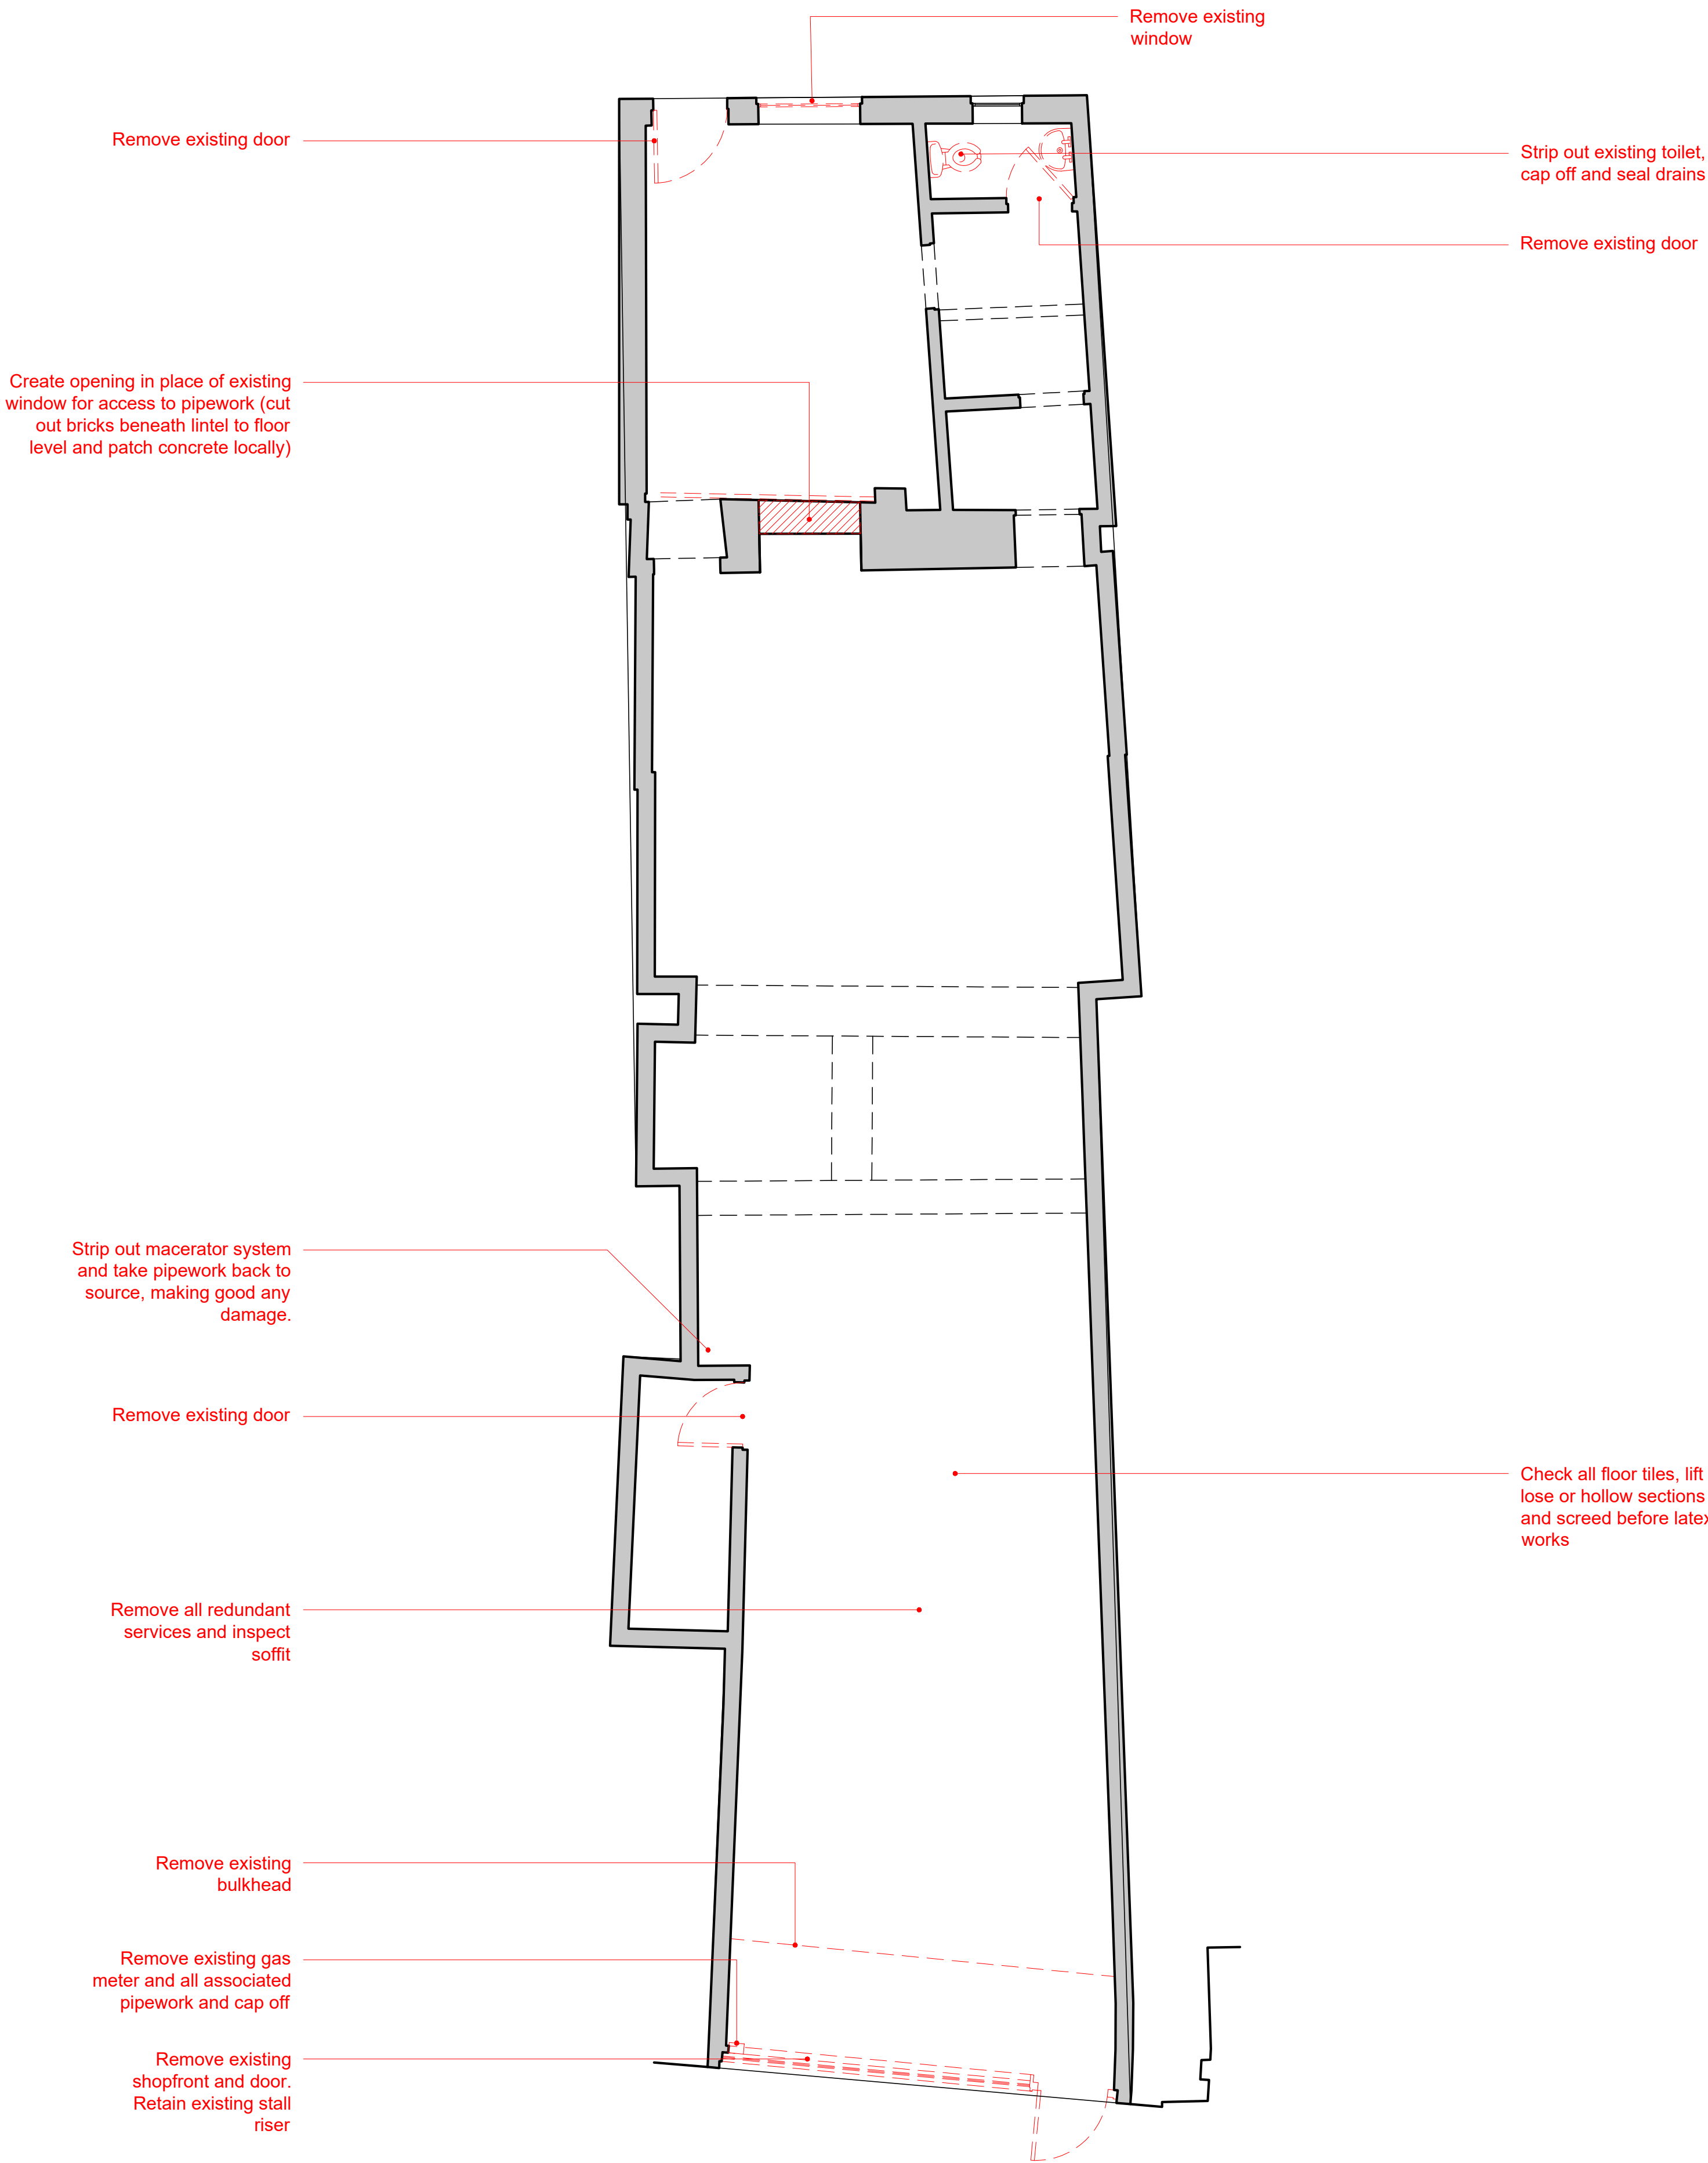

01 | Ground Floor Plan -
scale 1:50 @ A1



- Notes:
- Dimensions and written information shall take precedence over scaled measurements. If any discrepancy is identified, refer back to the Architect before proceeding
 - Drawing to be read in conjunction with all relevant other drawings and related specification documents
 - Contractor to check all dimensions / levels on site before construction and advise any discrepancies to L&H Architects
 - Dimensions are in millimetres unless otherwise stated
 - © This drawing is the copyright of Lewis & Hickey Ltd

- CONSTRUCTION (DESIGN MANAGEMENT) REGULATIONS 2015
- This drawing is to be read in conjunction with L&H Architect's corresponding Design Risk Assessments
 - All works to be carried out in accordance with the Construction Phase plan prepared by the Principle Contractor

REMOVALS NOTE:
Contractors shall ensure the removal and responsible disposal of all unnecessary items, including loose objects, existing ceiling tiles and grids, floor finishes, plug sockets, and any other redundant fixtures or fittings. In mothballed areas WC, WHB's and other plumbed services to be removed and services capped off.

KEY	
	REMOVALS
	DOWNTAKINGS / REMOVALS

P06	10/06/26	Drawing Notes Updated	HB	MN
P05	18/05/26	Updates Following CAUK Comments	HB	MN
P04	05/05/26	Stage 4 Issue	HB	MN
P03	16/04/26	Updates Following CAUK & POL Comments	HB	MN
P02	24/03/26	Updates Following CAUK Comments	HB	MN
P01	16/03/26	Stage 2 Issue	HB	MN
rev	date	description	drawn	checked



Edinburgh | Guildford | London | Manchester | Nottingham



client

project title

**Proposed Banking Hub @
Buxton Spring Gardens**

address

**34 Spring Gardens
Buxton
Derbyshire
SK17 6BZ**

description

**Ground Floor Plan -
Demolitions**

size	scale	date	drawn by	checked by
A1:L	1:50	09/03/26	HB	MN

status	
S3 - Information & Comment	

job no.	L&H job no: E7953	revision
HUB242-LHA-XX-00-D-A-0301		P06

Lewis & Hickey Ltd | Registered in England & Wales | 2007287 | 18 Farnham Road | Guildford | GU1 4XA