


NOTES


ALL DIMENSIONS TO BE CHECKED ON SITE PRIOR TO ANY MANUFACTURING OR FABRICATION AND ANY ANOMALIES TO BE BROUGHT TO THE ATTENTION OF THE ARCHITECT.




FRONT ELEVATION 1:100

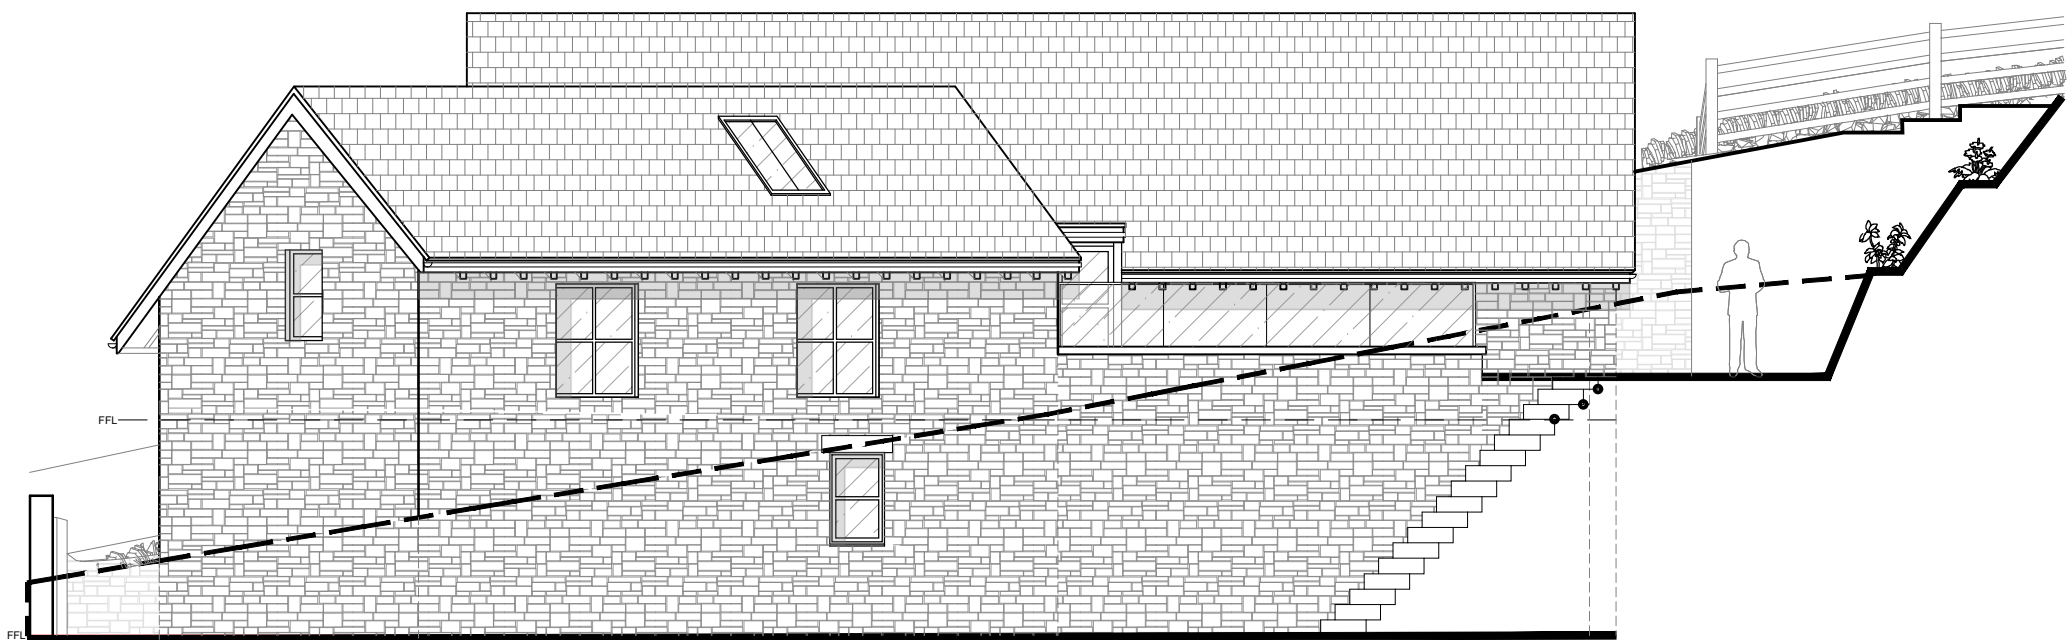

SIDE ELEVATION 1:100

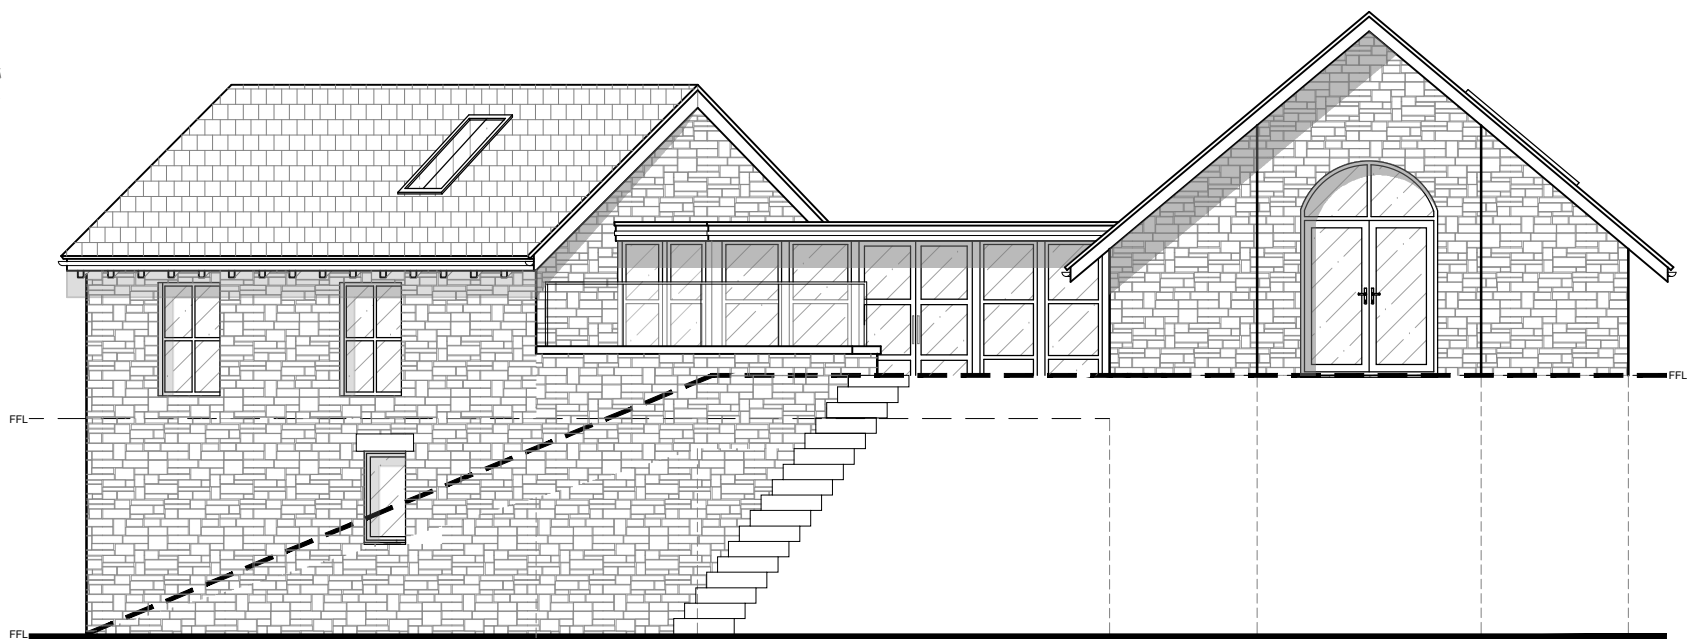

REAR ELEVATION 1:100

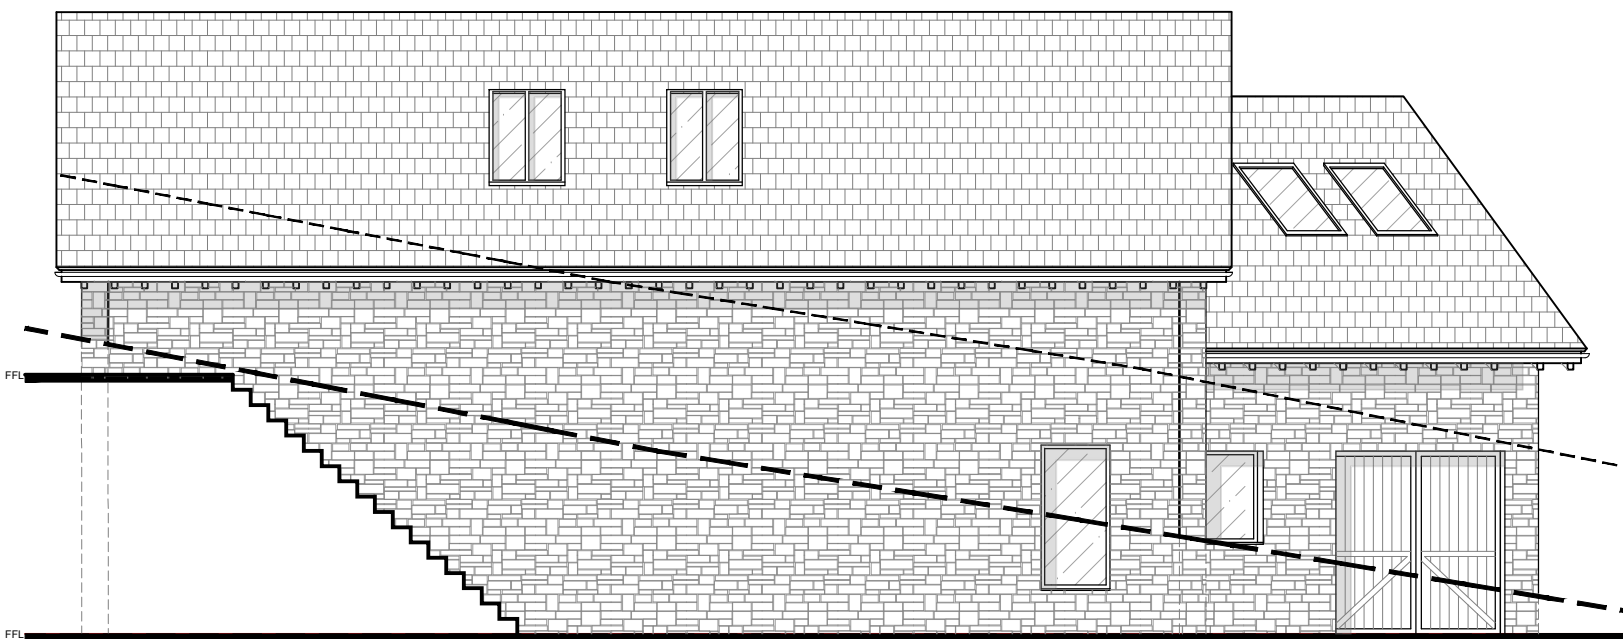

SIDE ELEVATION 1:100

REV	AMENDMENTS	BY	DATE
E	REVISIONS TO SCHEME	TB	21.11.25
D	REVISIONS TO SCHEME	TB	29.10.25
C	CONSERVATION CHANGES	TB	05.03.24
B	CONSERVATION CHANGES	TB	24.02.24
A	FIRST ISSUE	TB	19.02.24

PROJECT

CHAPEL BROW
LAND REAR OF 44/46 TOWN LANE
CHARLESWORTH
FRONTING ACCESS FROM CHAPEL
BROW
SK13 5HQ

CLIENT

MISS FRANCESCA DUFFY

DRAWING TITLE

ELEVATIONS

DRAWN	TB	DATE	19.02.25
CHECKED		SCALE	1:100 (A2)
APPROVED			

HOWARD & SEDDON A.R.I.B.A.
CHARTERED ARCHITECTS
64 WASHWAY ROAD
SALE, CHESHIRE, M33 7RE
TEL No. 0161 - 973 8296
FAX No. 0161 - 962 3485
E-MAIL : ADMIN@HOWARDANDEDDON.CO.UK

JOB No.	DRG No.	REVISION
14,647	23	E

0 5m
SCALE 1:100

PLANNING ISSUE

SUBJECT TO LOCAL AUTHORITY APPROVAL