


P01	11.11.2025	AM	HK	WIP
P02	17.12.2025	AM	HK	Issued for Stage 3
P03	21.01.2026	AM	HK	G.14 Office removed from scope
P04	31.03.2026	AM	HK	Issued for Planning
P05	07.05.2026	AM	HK	Issued for Stage 4
P06	27.05.2026	AM	KL	Updated to structural proposal Outline of gym equipment added
P07	17.06.2026	AM	KL	External paving from stairs revised Issued for Planning

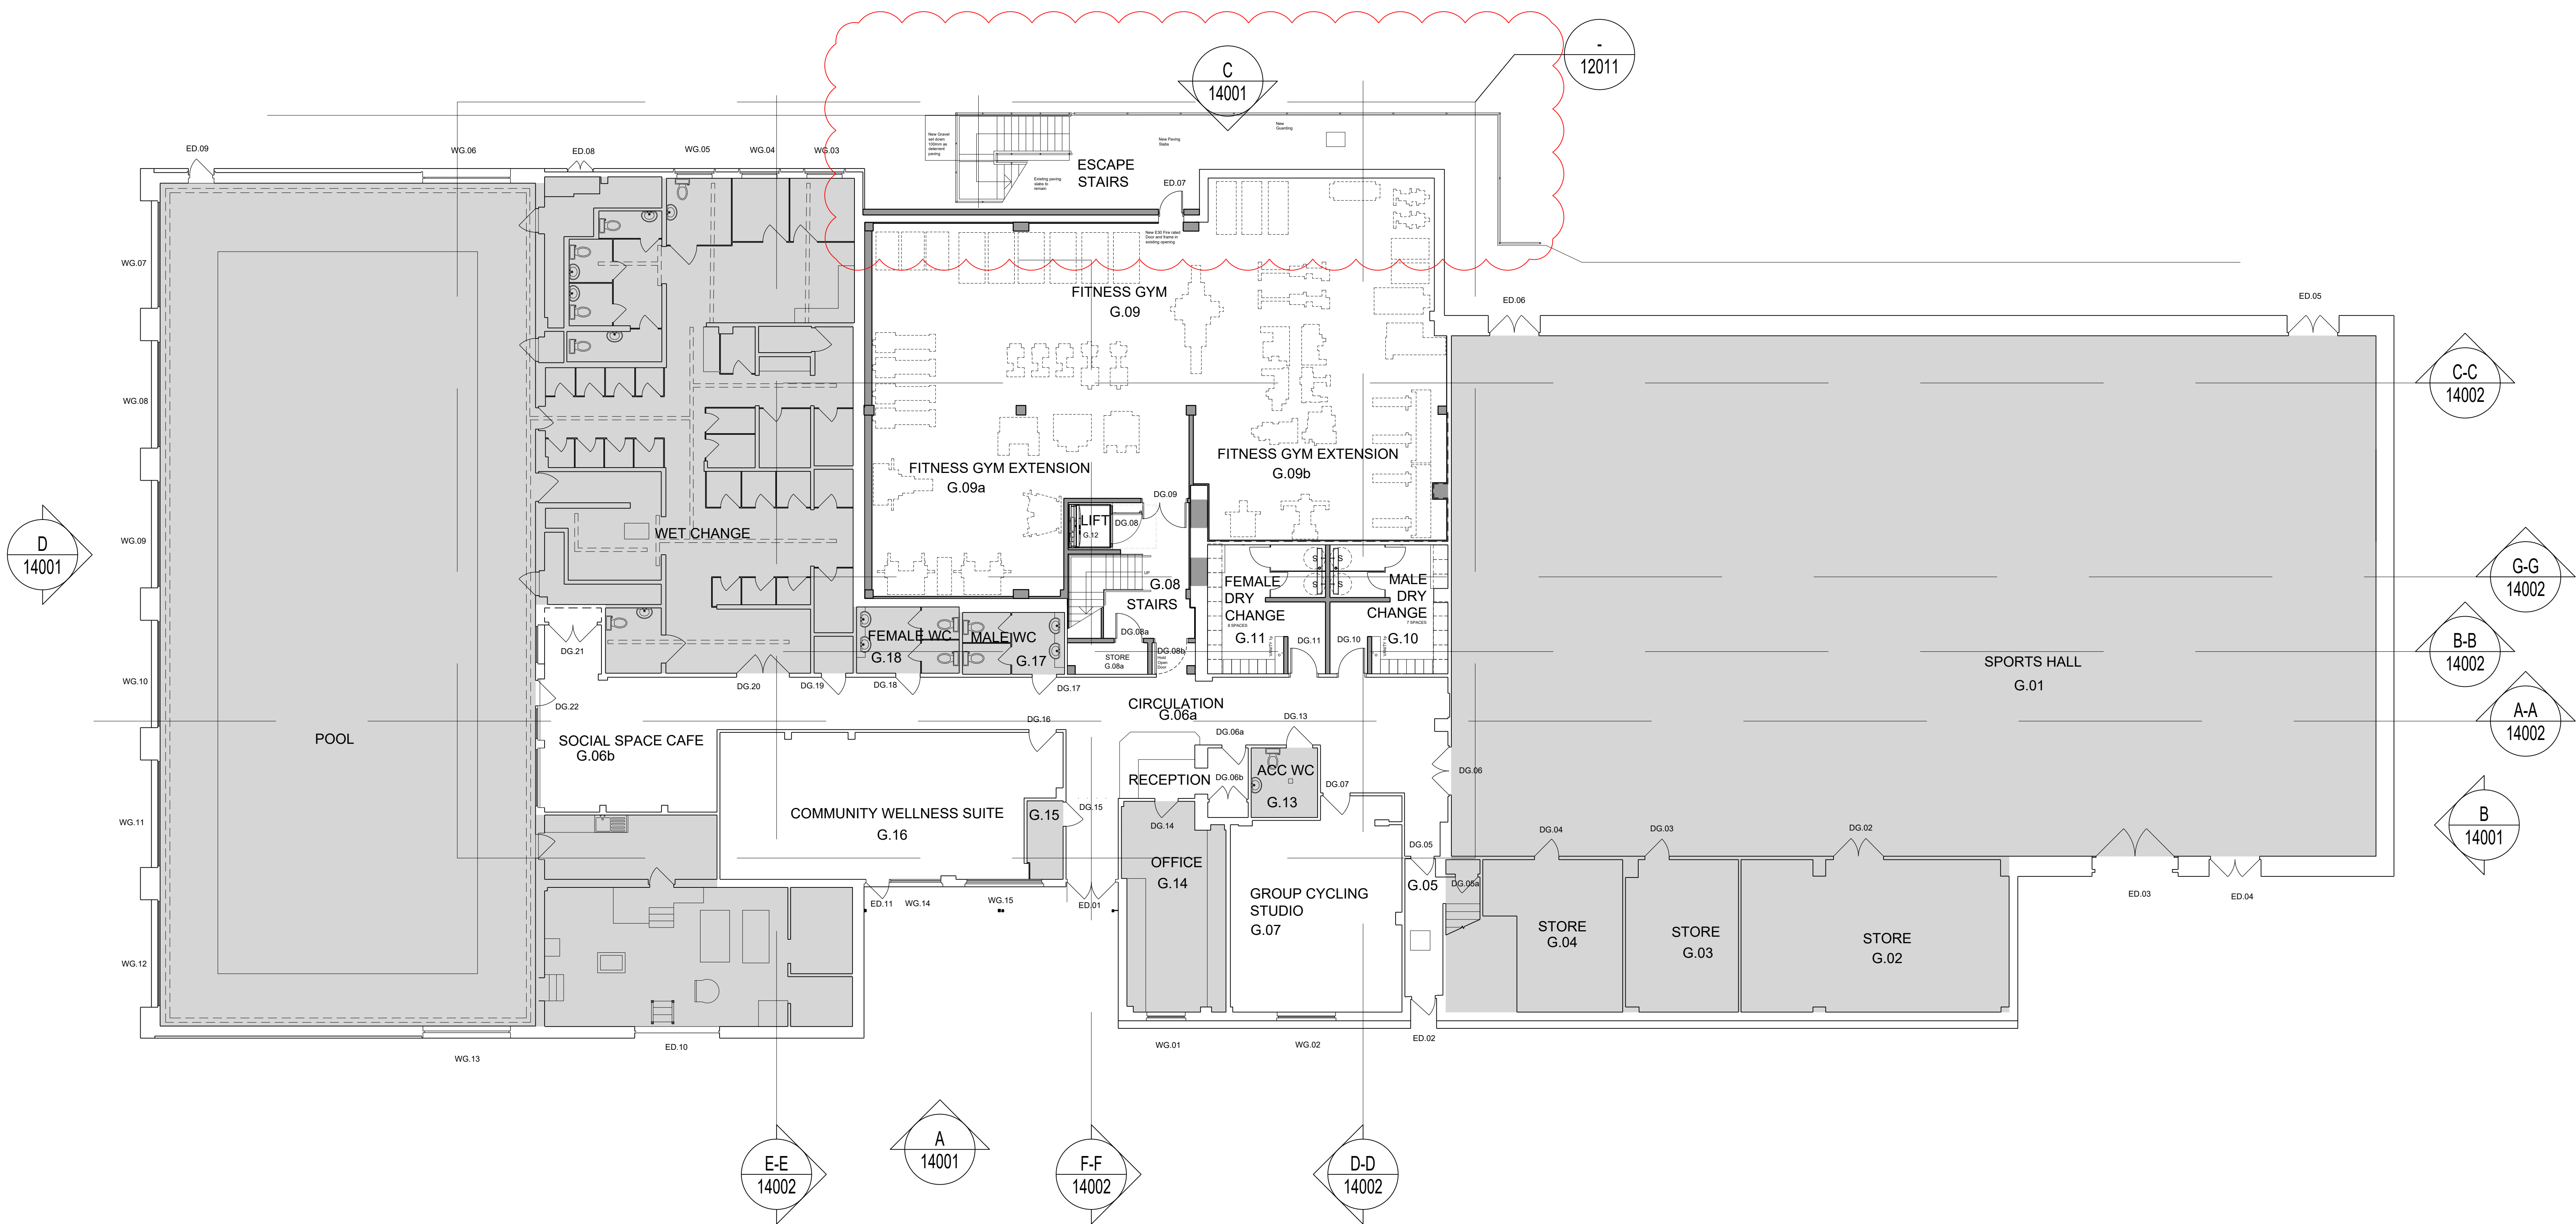

KEY:

AREA OUTSIDE REFURBISHMENT SCOPE OF WORKS

RL
Roberts Limbrick
03333 405 500
mail@robertslimbrick.com
robertslimbrick.com
Registered Office (England No. 04658929)

Project Name
New Mills
Leisure Centre
-

Client Name
Alliance Leisure
-
-

Drawing Title
Proposed Ground Floor Plan
-
-

Scale **Project No.**
1/100 • A0 10684

Status **Purpose Of Issue**
A3 Issued for Planning

Project	Org	Vol	Level	Form	Role
10684	RL	XX	00	DR	A

Number **Revision**
12001 **P07**