




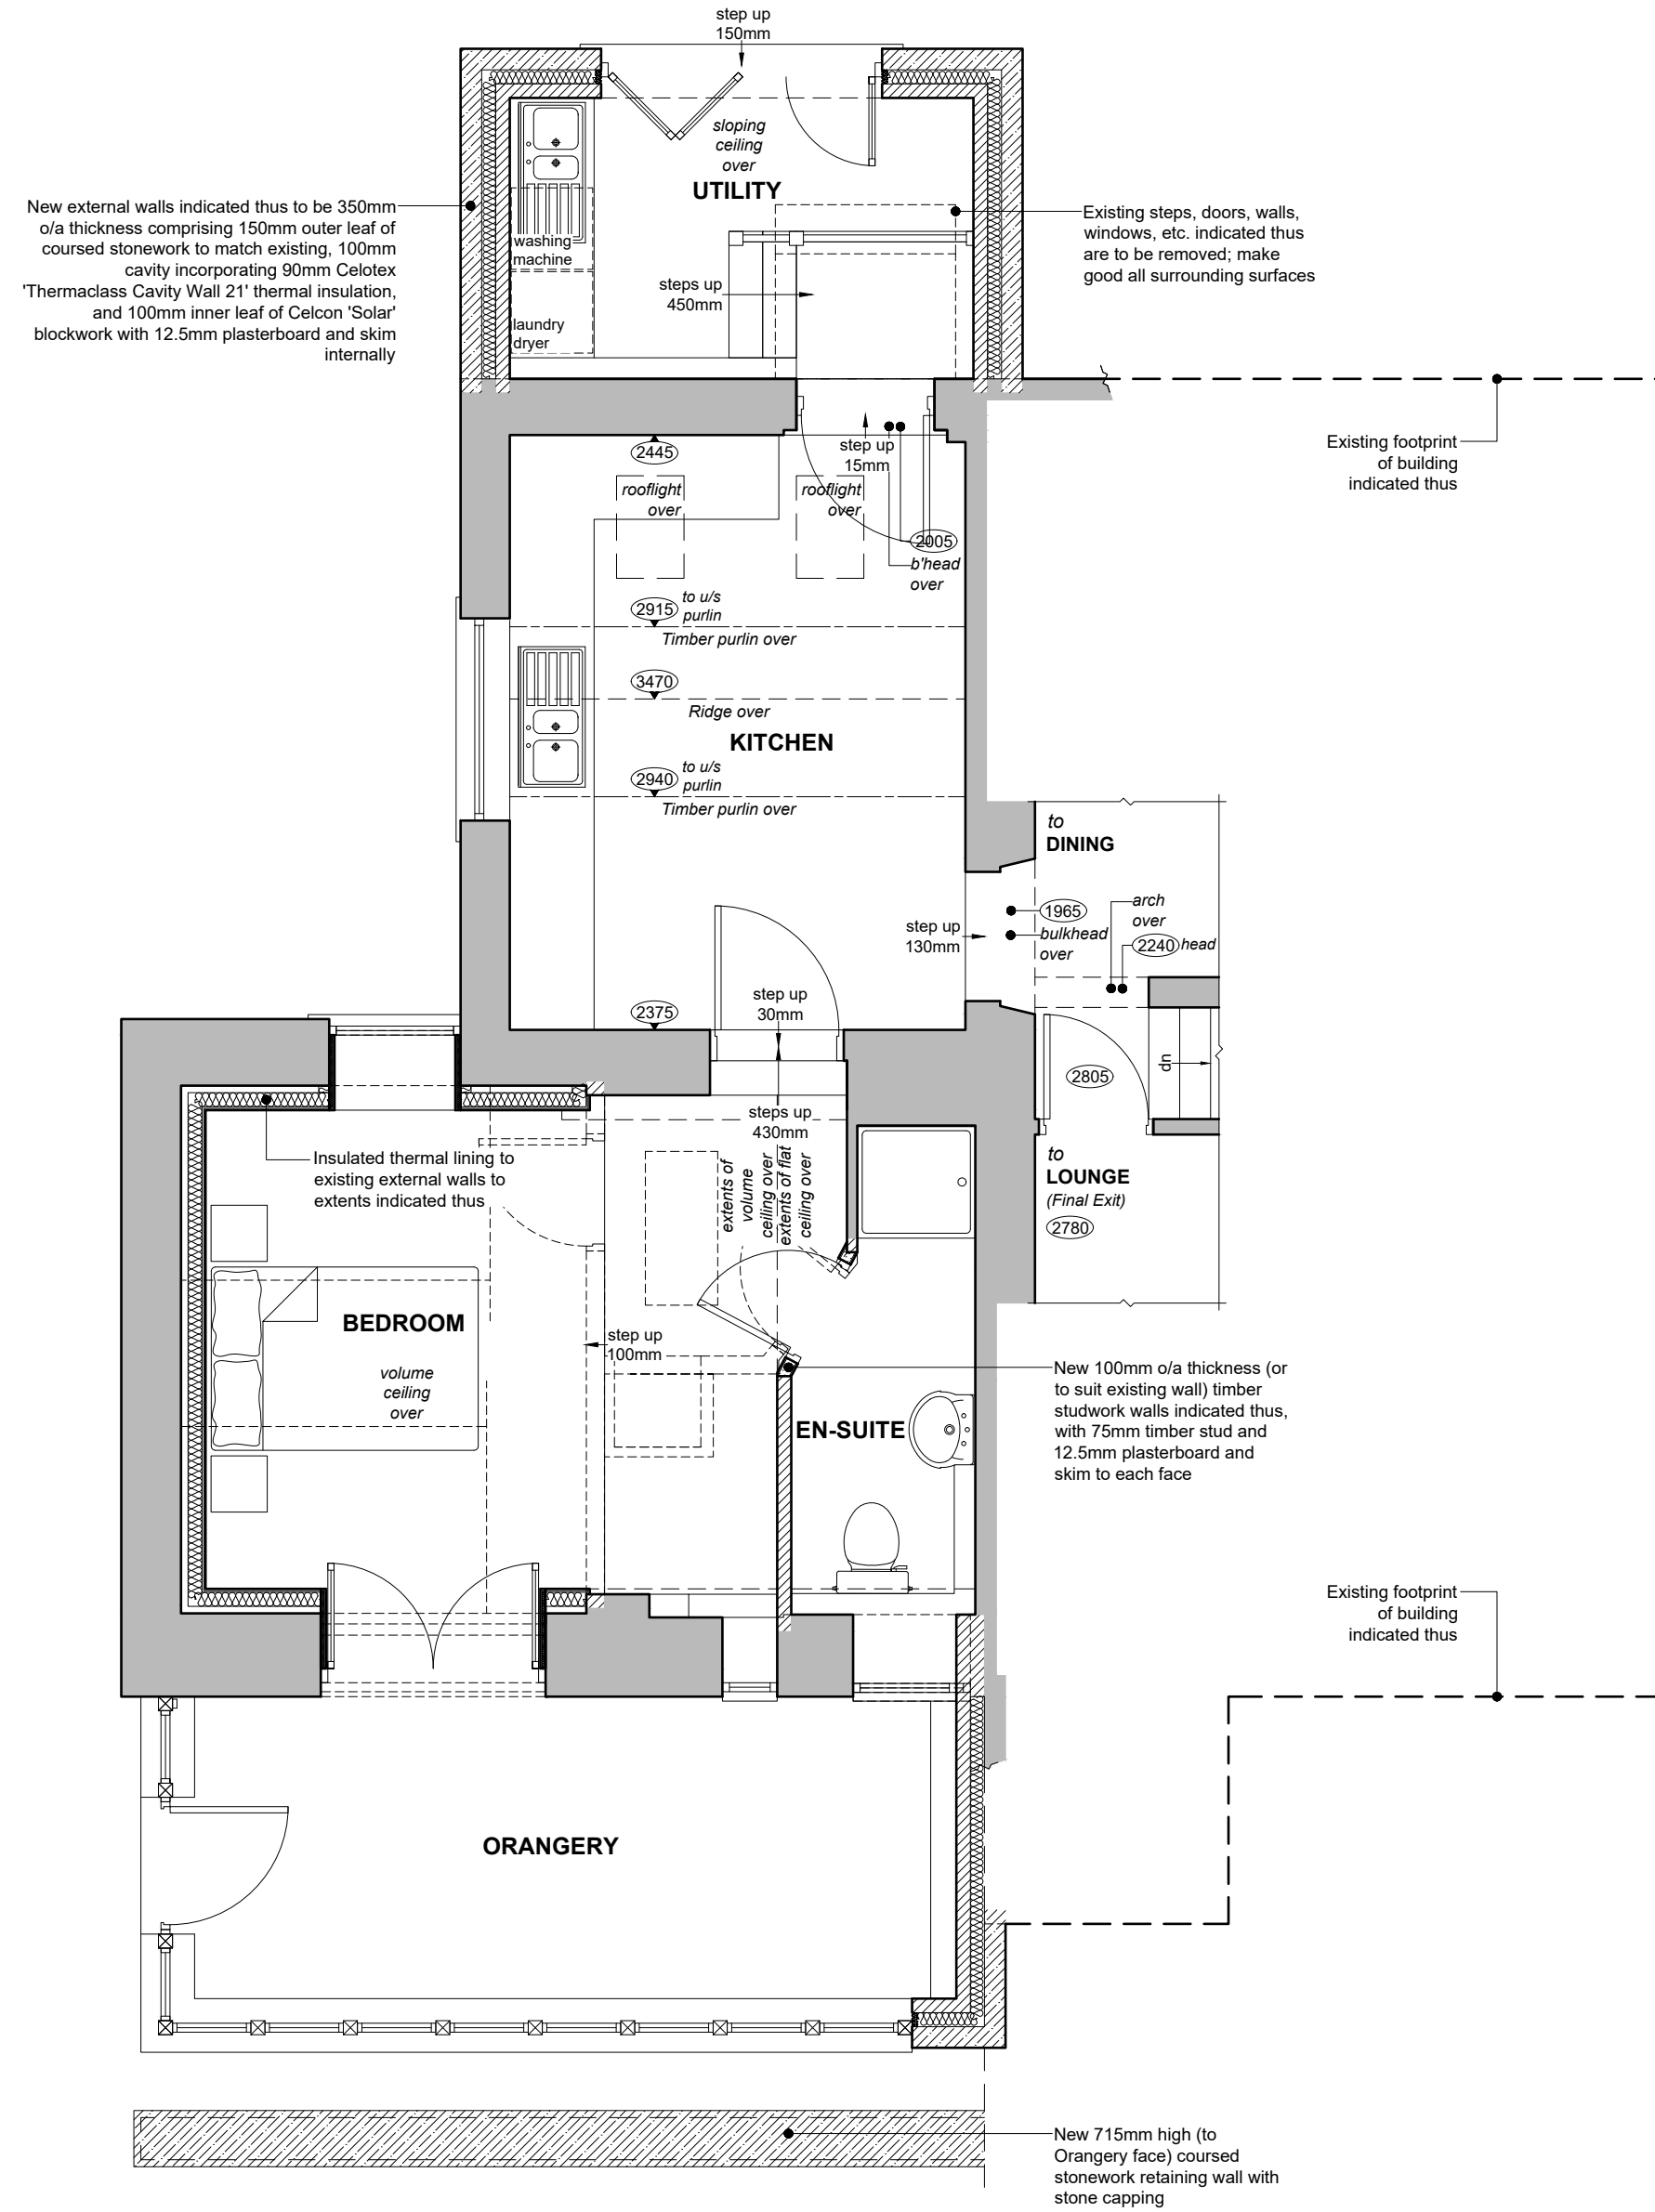

PROPOSED PART GROUND FLOOR PLAN

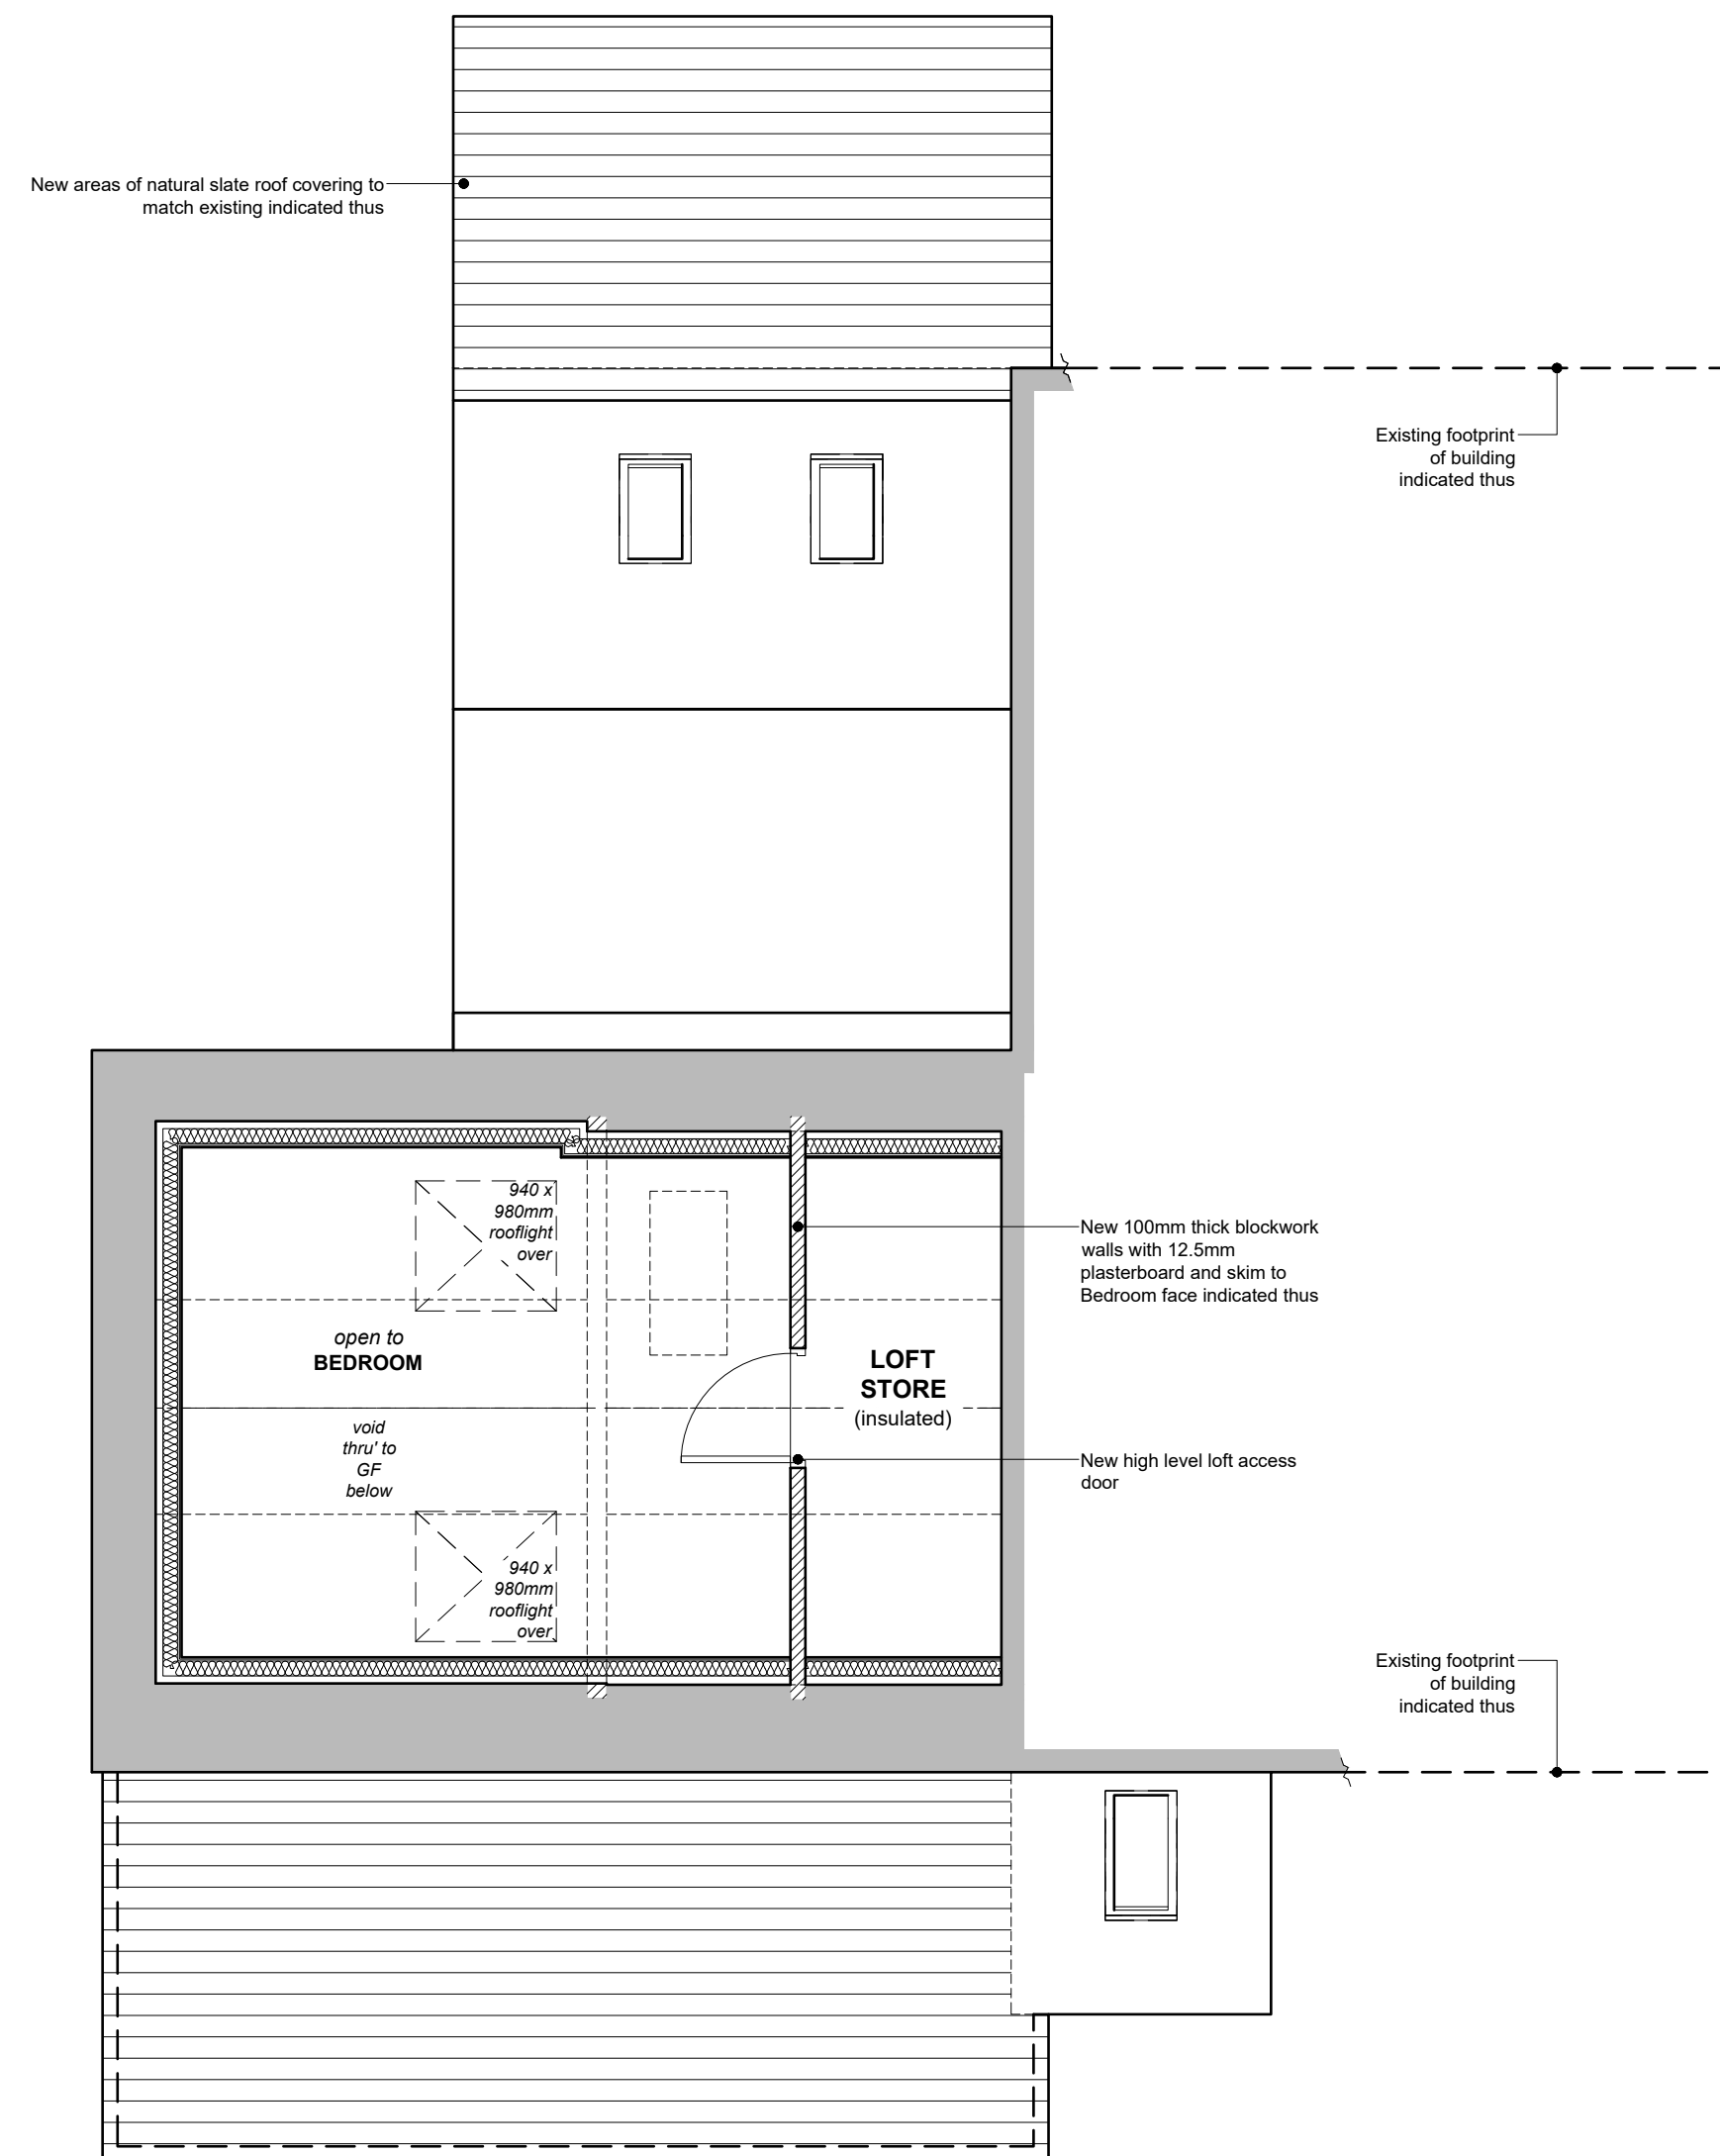

PROPOSED PART FIRST FLOOR PLAN

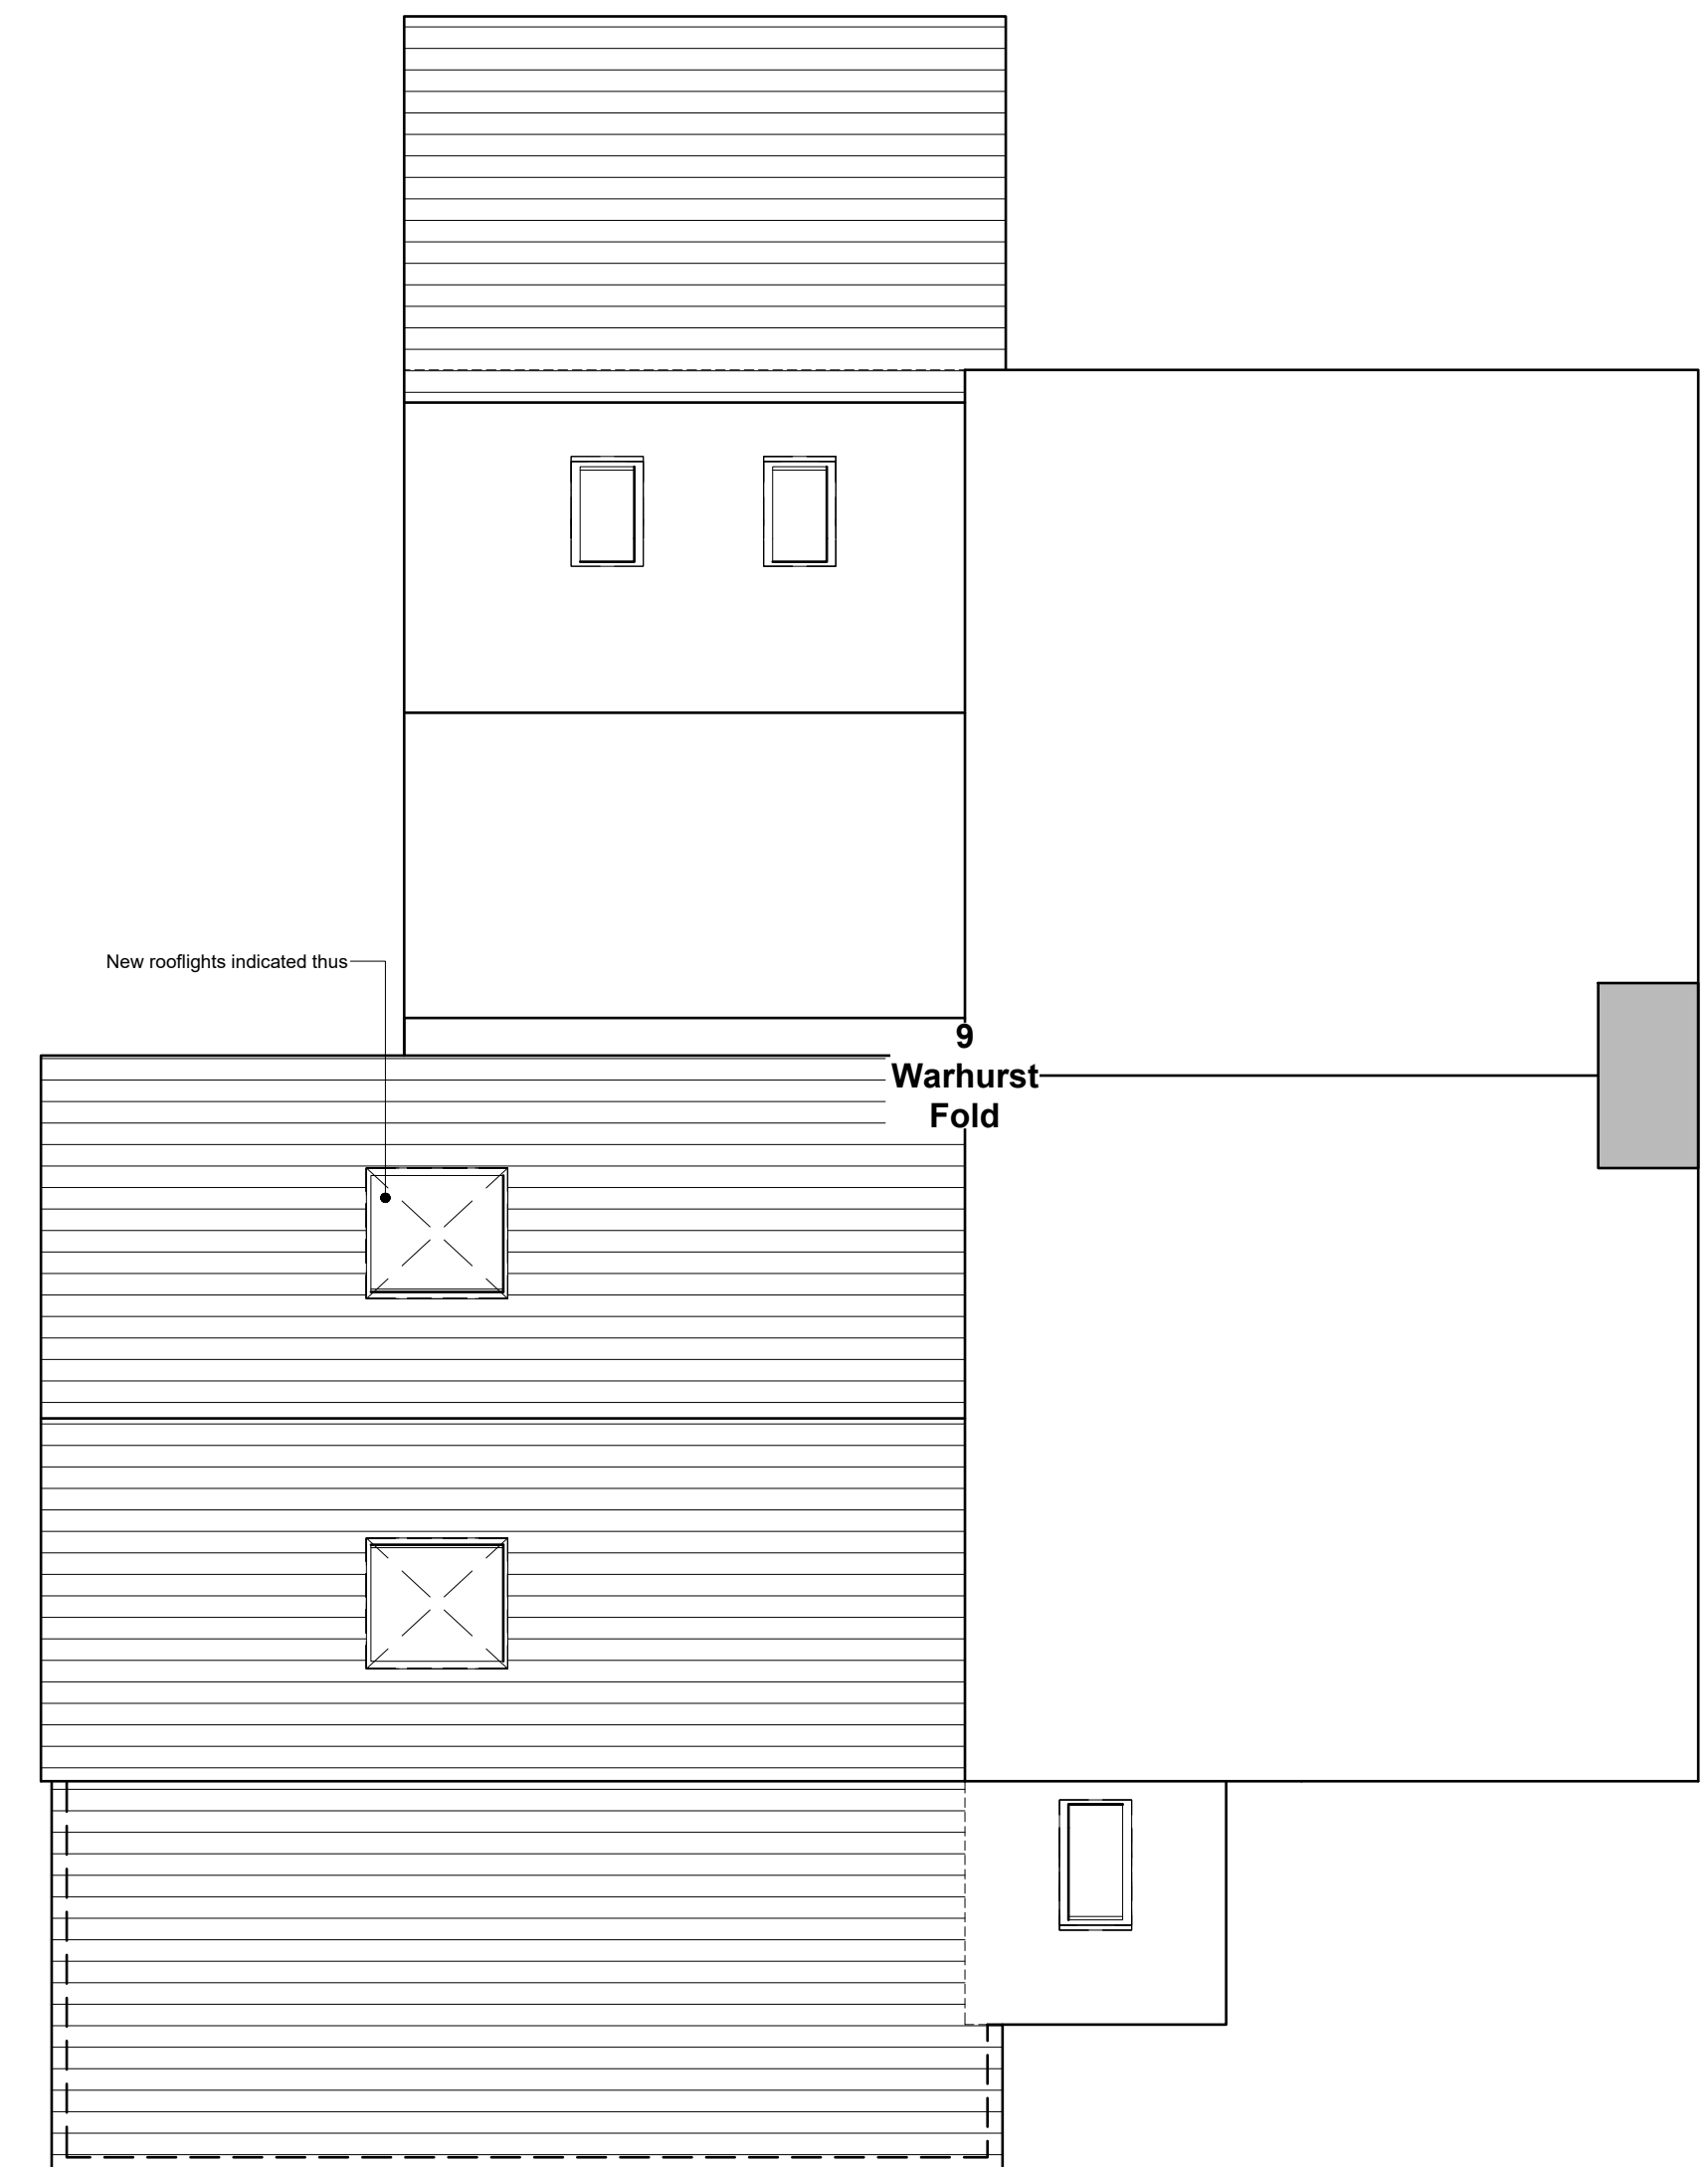

PROPOSED ROOF PLAN

NOTES

All dimensions are to be checked on site and any discrepancies referred to the designer prior to proceeding. All levels are to be confirmed on site prior to proceeding with the work. All discrepancies between information shown on the drawing and the information shown on the specification are to be referred to the designer prior to proceeding with the works. All component sizes and references to be checked prior to the ordering of materials. Positions of existing drains and associated installations to be confirmed prior to proceeding and amended as necessary. All relevant boundary positions to be checked prior to proceeding. Any on site design changes must be reported to the designer and agreed with the relevant authority prior to proceeding. **Levels shown are related to an arbitrary datum and therefore not related to Ordnance datum.**

A	08.06.26	Amended following client review
Revision	Date	Details

GRUNDY
ARCHITECTURE *by DESIGN*
R.A.GRUNDY ARCHITECTURAL SERVICES LIMITED

R.A.GRUNDY ARCHITECTURAL SERVICES LIMITED
30, PARK ROAD, HAIDFIELD, GLOSSOP, DERBYSHIRE SK13 2AH
TEL: 0774 501 3862
E-MAIL: RICHARD@GRUNDYARCHITECTURE.CO.UK

EAGLENEST ARCHITECTURAL SERVICES LIMITED		E-MAIL: RICHARD@GRUN	
Project:	Proposed Extension & Alterations at: 9 Warhurst Fold Hadfield Glossop Derbyshire SK13 1AX		

Client:	M. Batty & L. Barlow
Drawing Title:	PROPOSED PLANS

Drawn by: R.G.	Date: 25th April 2026
Drawing No.: 2621.11 Revision: A	Scale: 1:50 @ A1

