


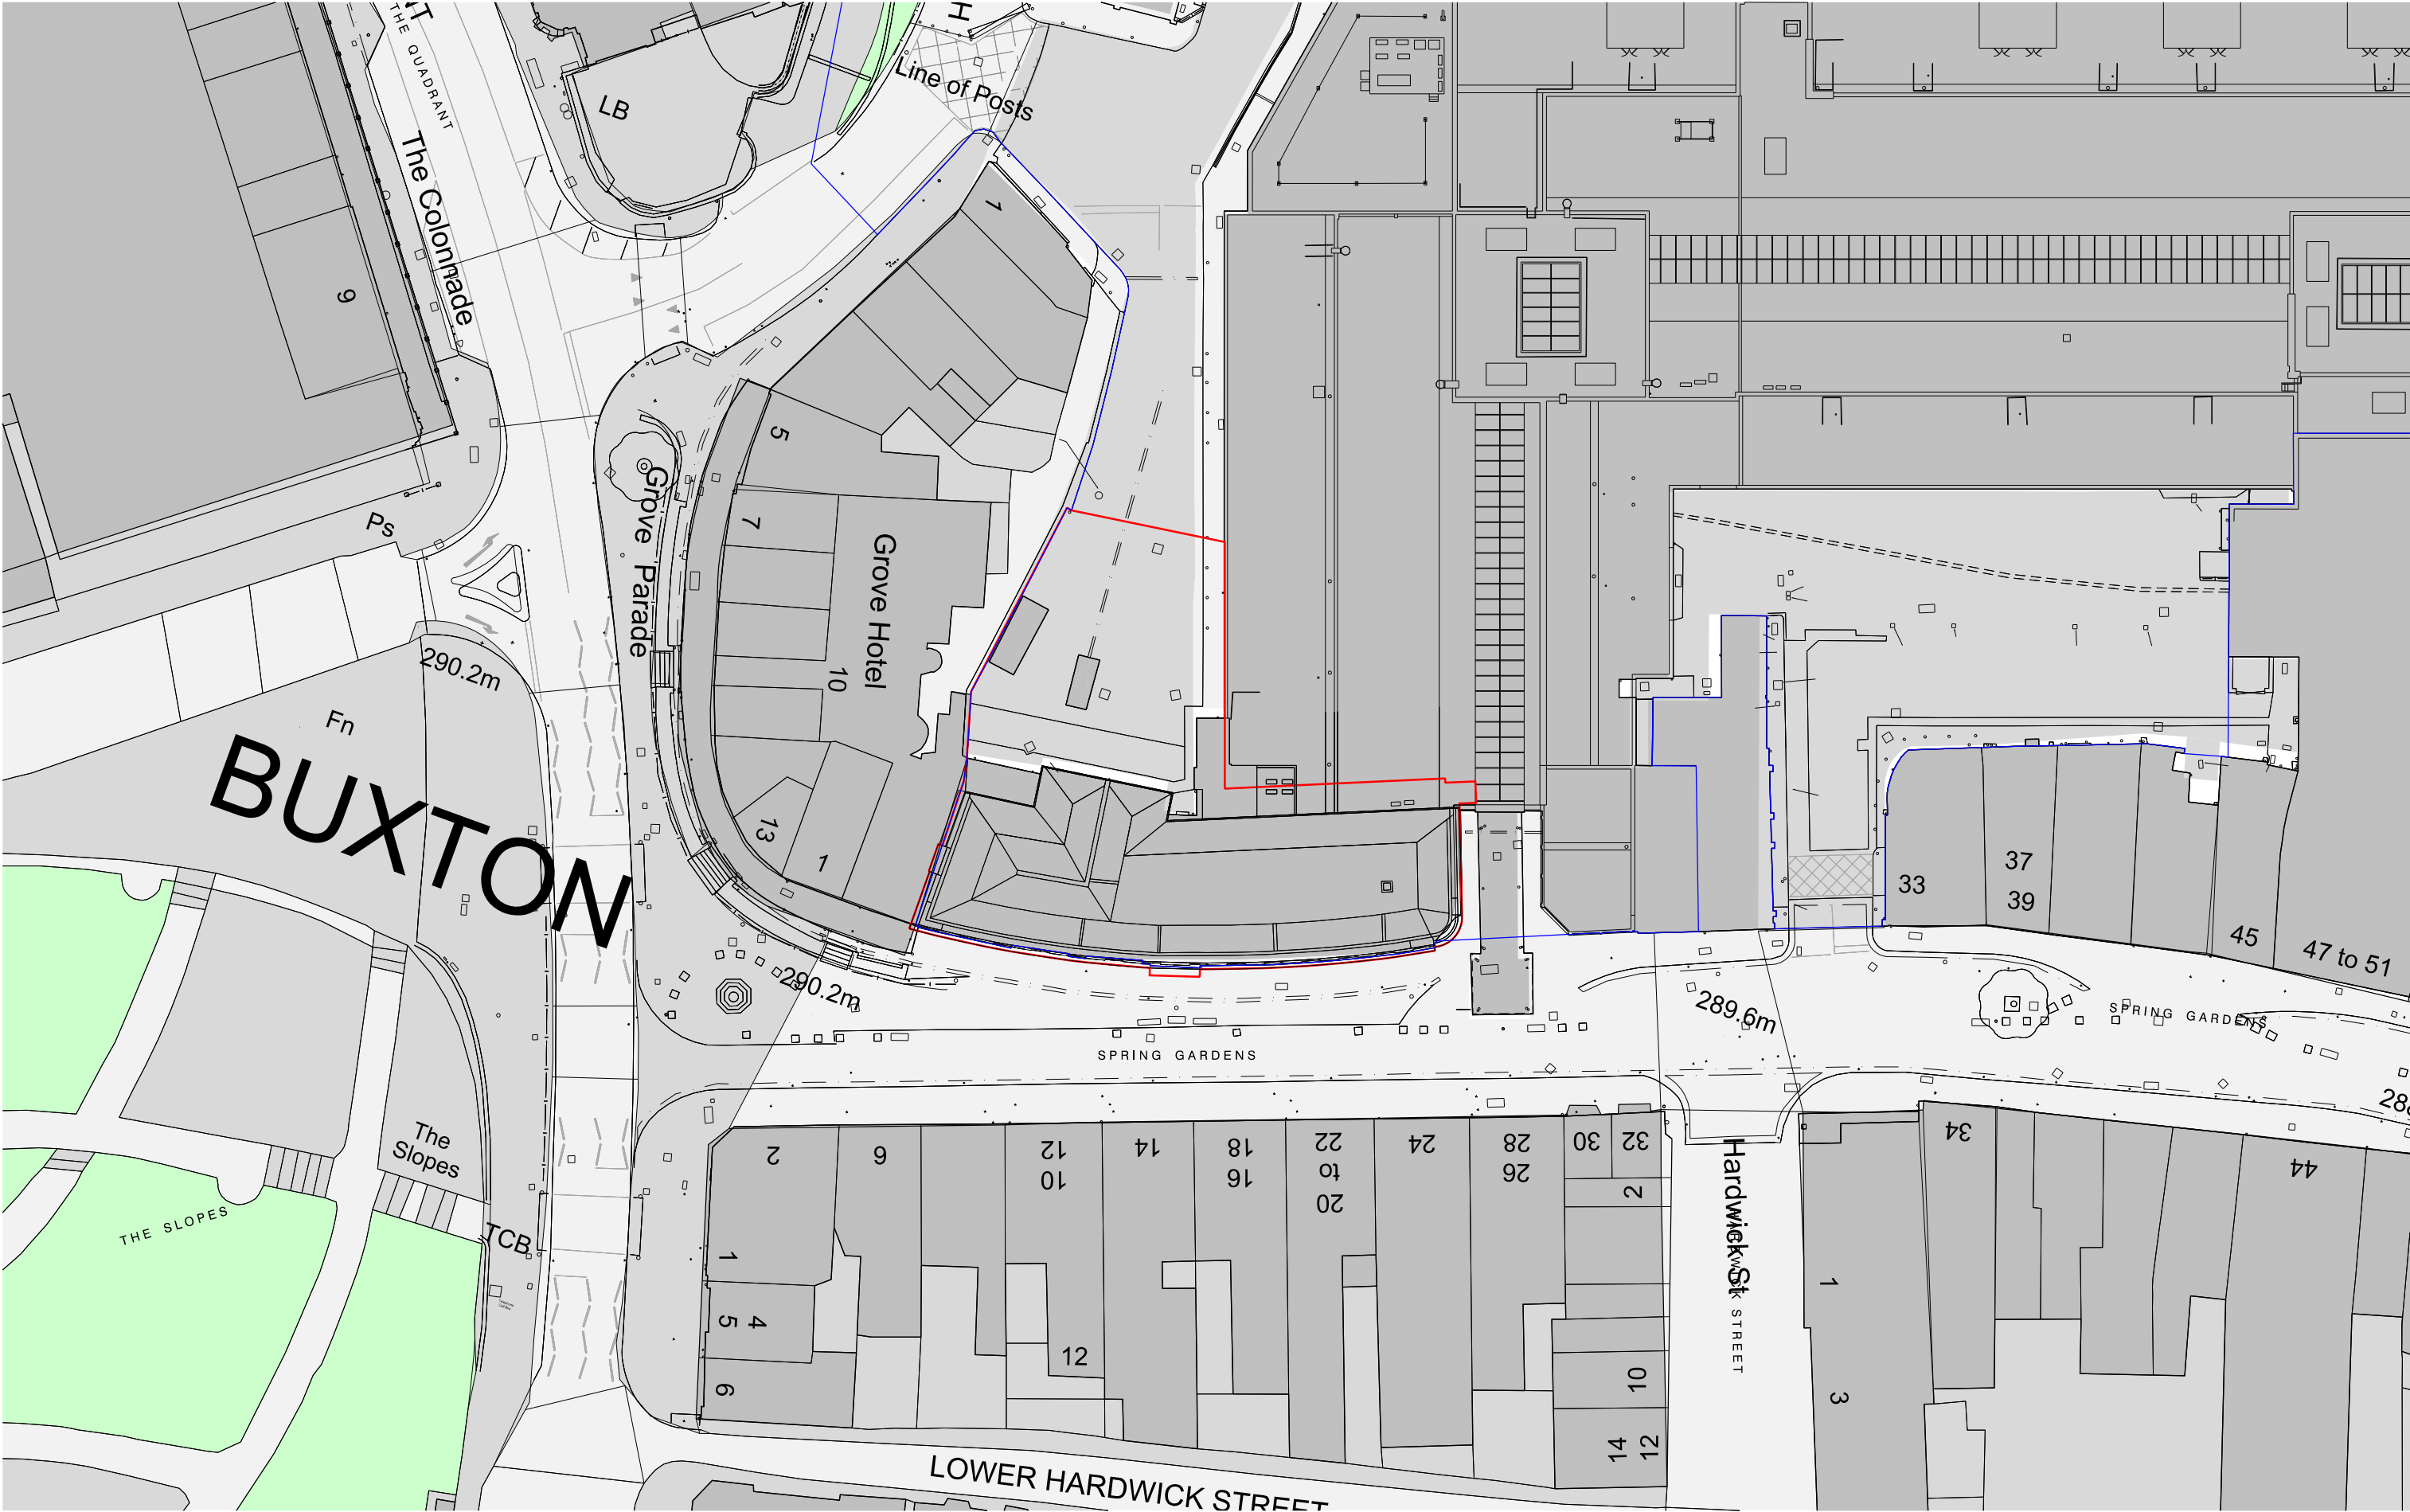

revision:	date:	note:
P01	n/a	n/a
P02	20251031	update & planning issue
P03	20260623	omit disclaimer

legend
application boundary
wider buxton masterplan boundary



project
Buxton Masterplan
job no.
7667
title
block 8 winster place - existing site plan
scale
1:500 @ A3 / 1:250 @ A1
drawing no.
7667-al(02)8005

stephenson hamilton risley
STUDIO
3 riverside mews
4 commercial street
manchester, M15 4RQ
www.shr.studio
email@shr.studio
0161 832 0244