

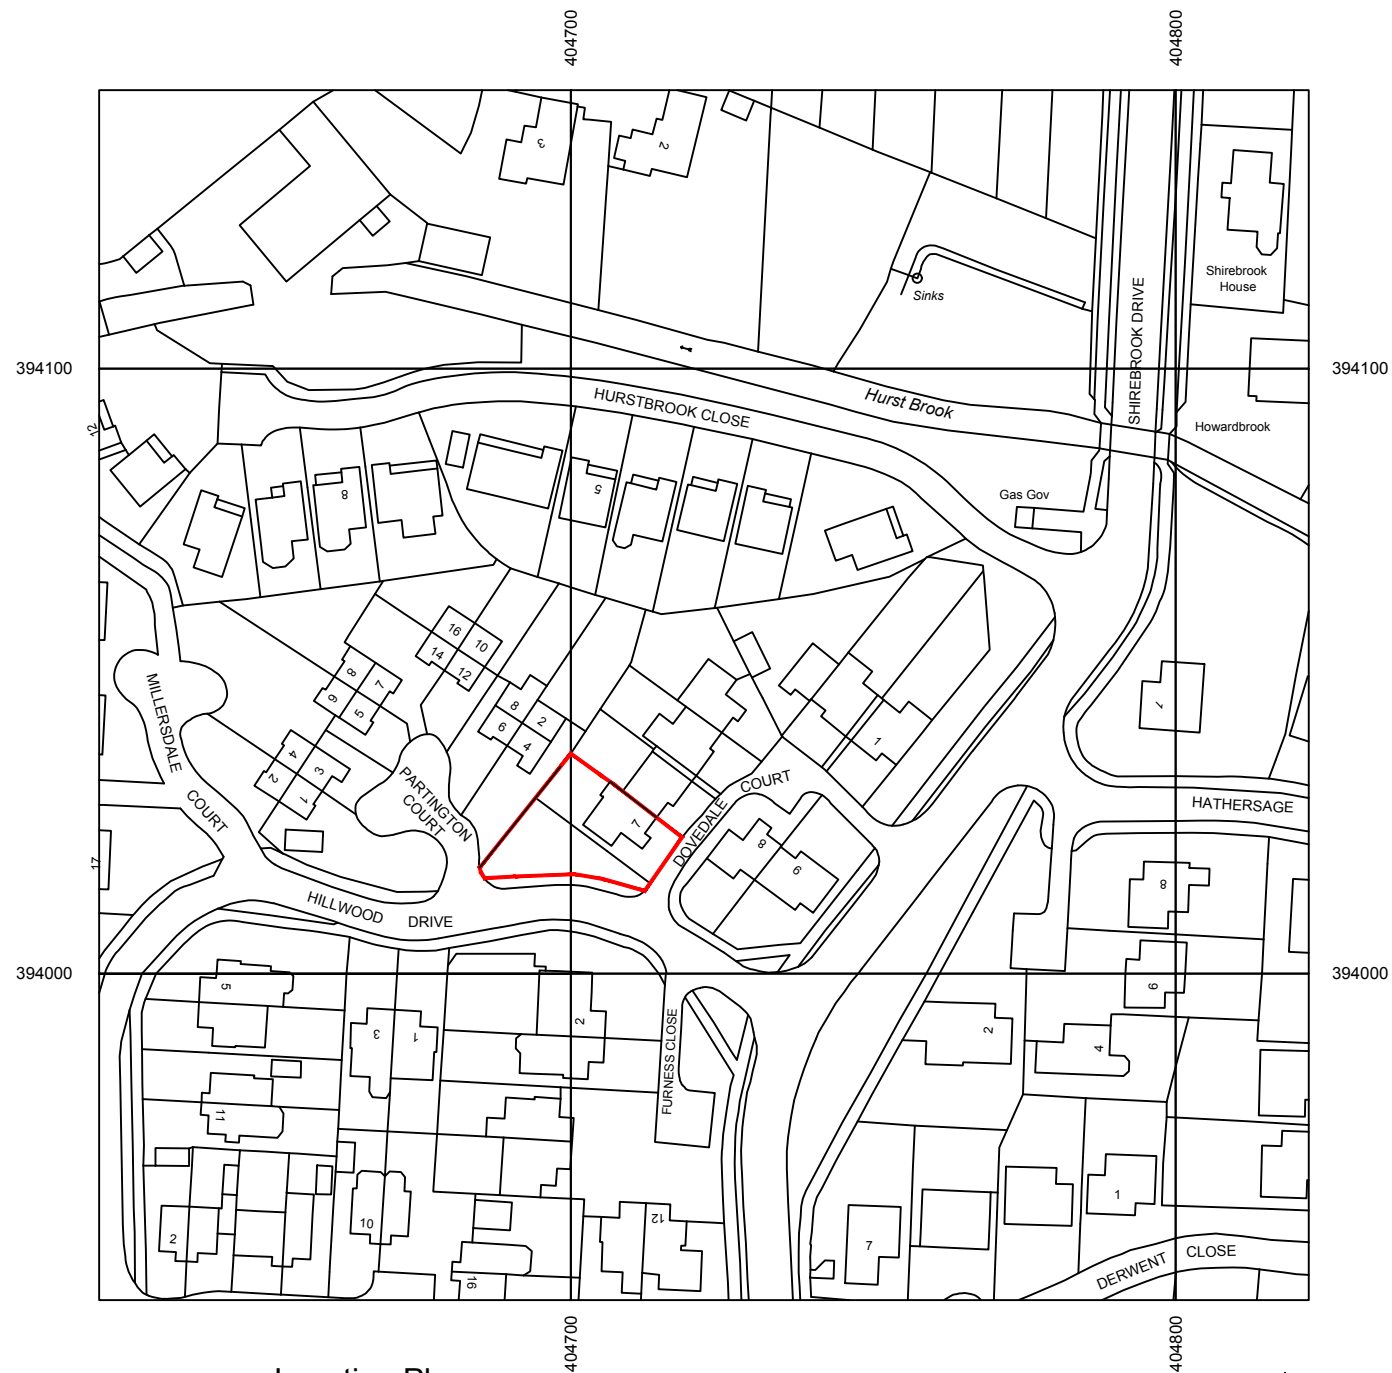


 

Location Plan
Scale 1:1250

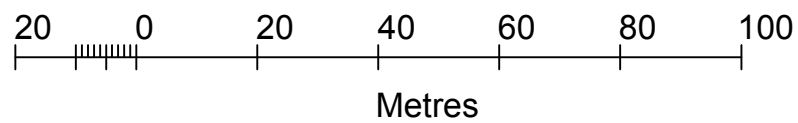

Site Plan
Scale 1:500

- Area of proposal
- Red line boundary



Address:

Mr & Mrs Boakes,
7 Dovedale Court, Glossop, Derbyshire, SK13 8RQ

Project:

Retrospective application for rear conservatory

Title:

Location Plan

Scale: 1:1250 & 1:500 @ A3

Drawn:	Date:
C.K.	June 2026

Project no.:	Drawing no.:
3393	3393-004A

PLANMART LIMITED
9, GEORGE STREET, GLOSSOP,
DERBYSHIRE SK13 8AY.
TEL: 01457 863153