


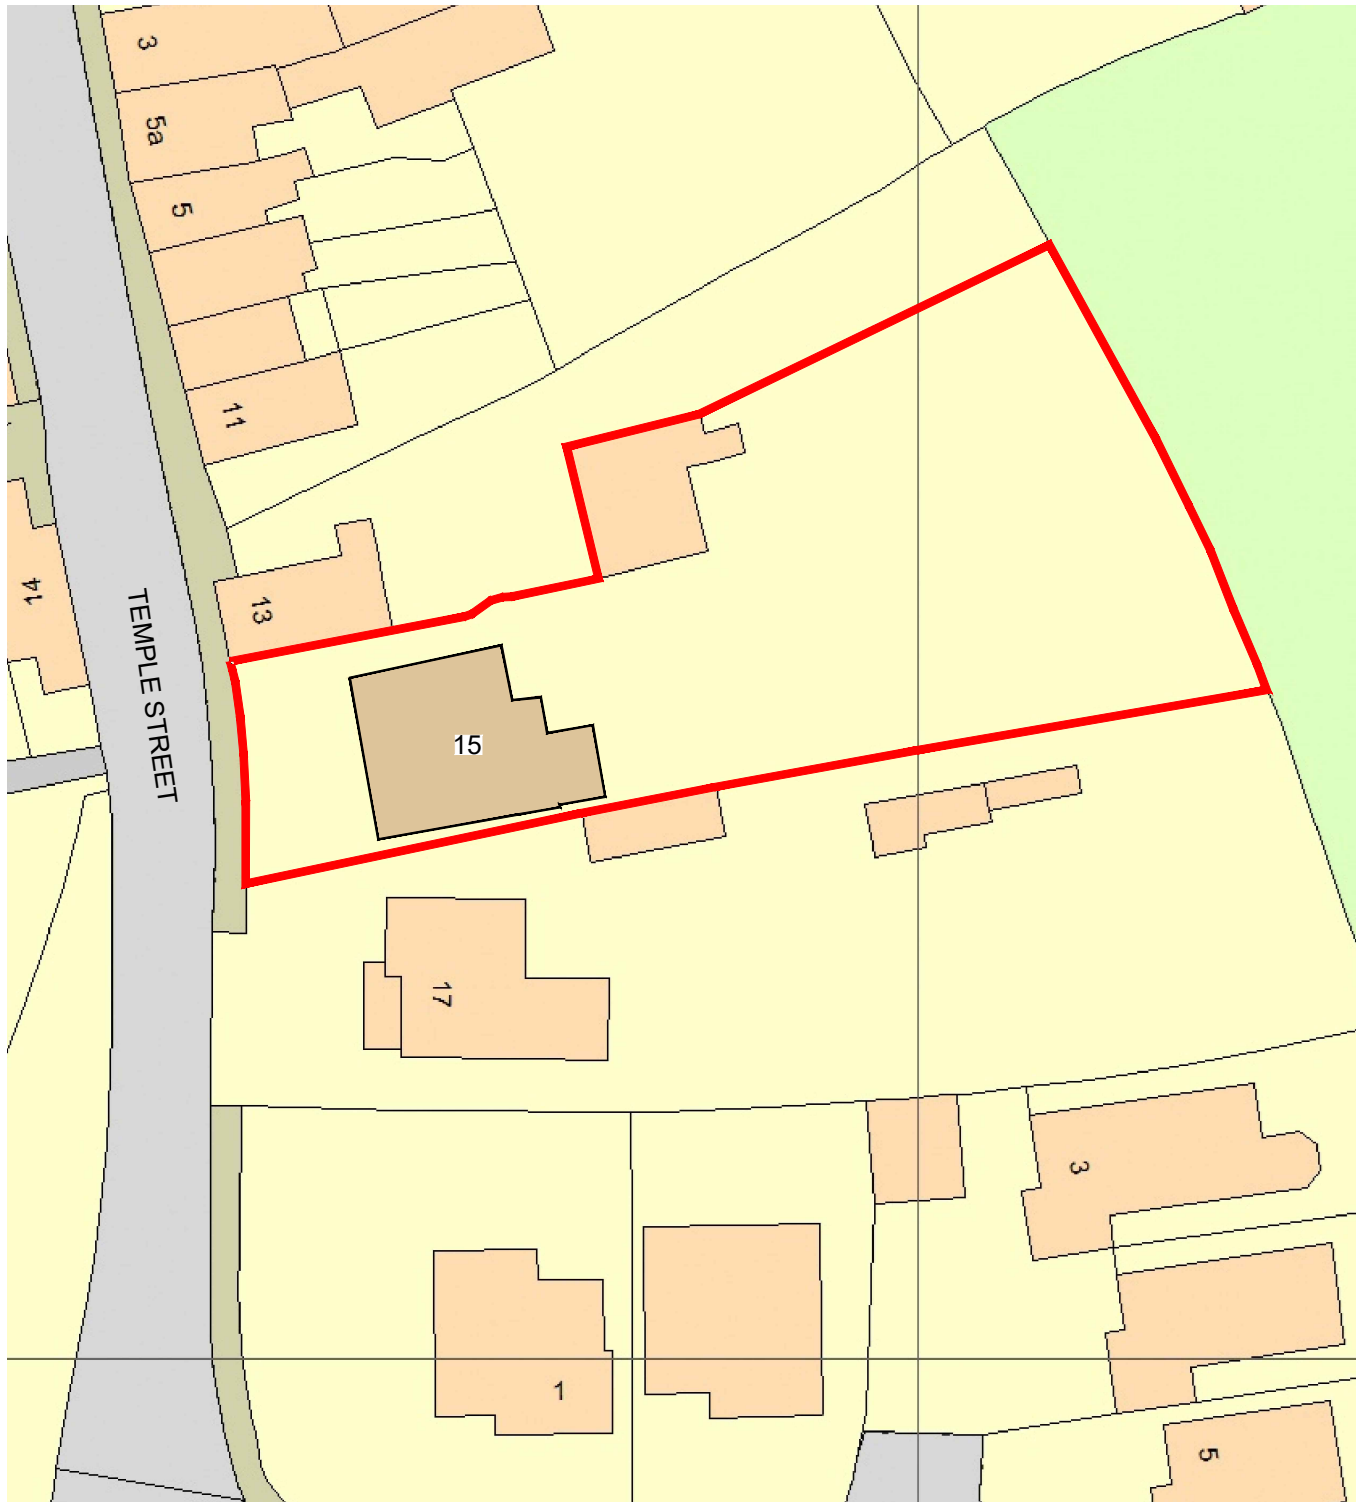

15 Temple Street, Padfield, Glossop
Existing Site Plan
Scale 1:500

