



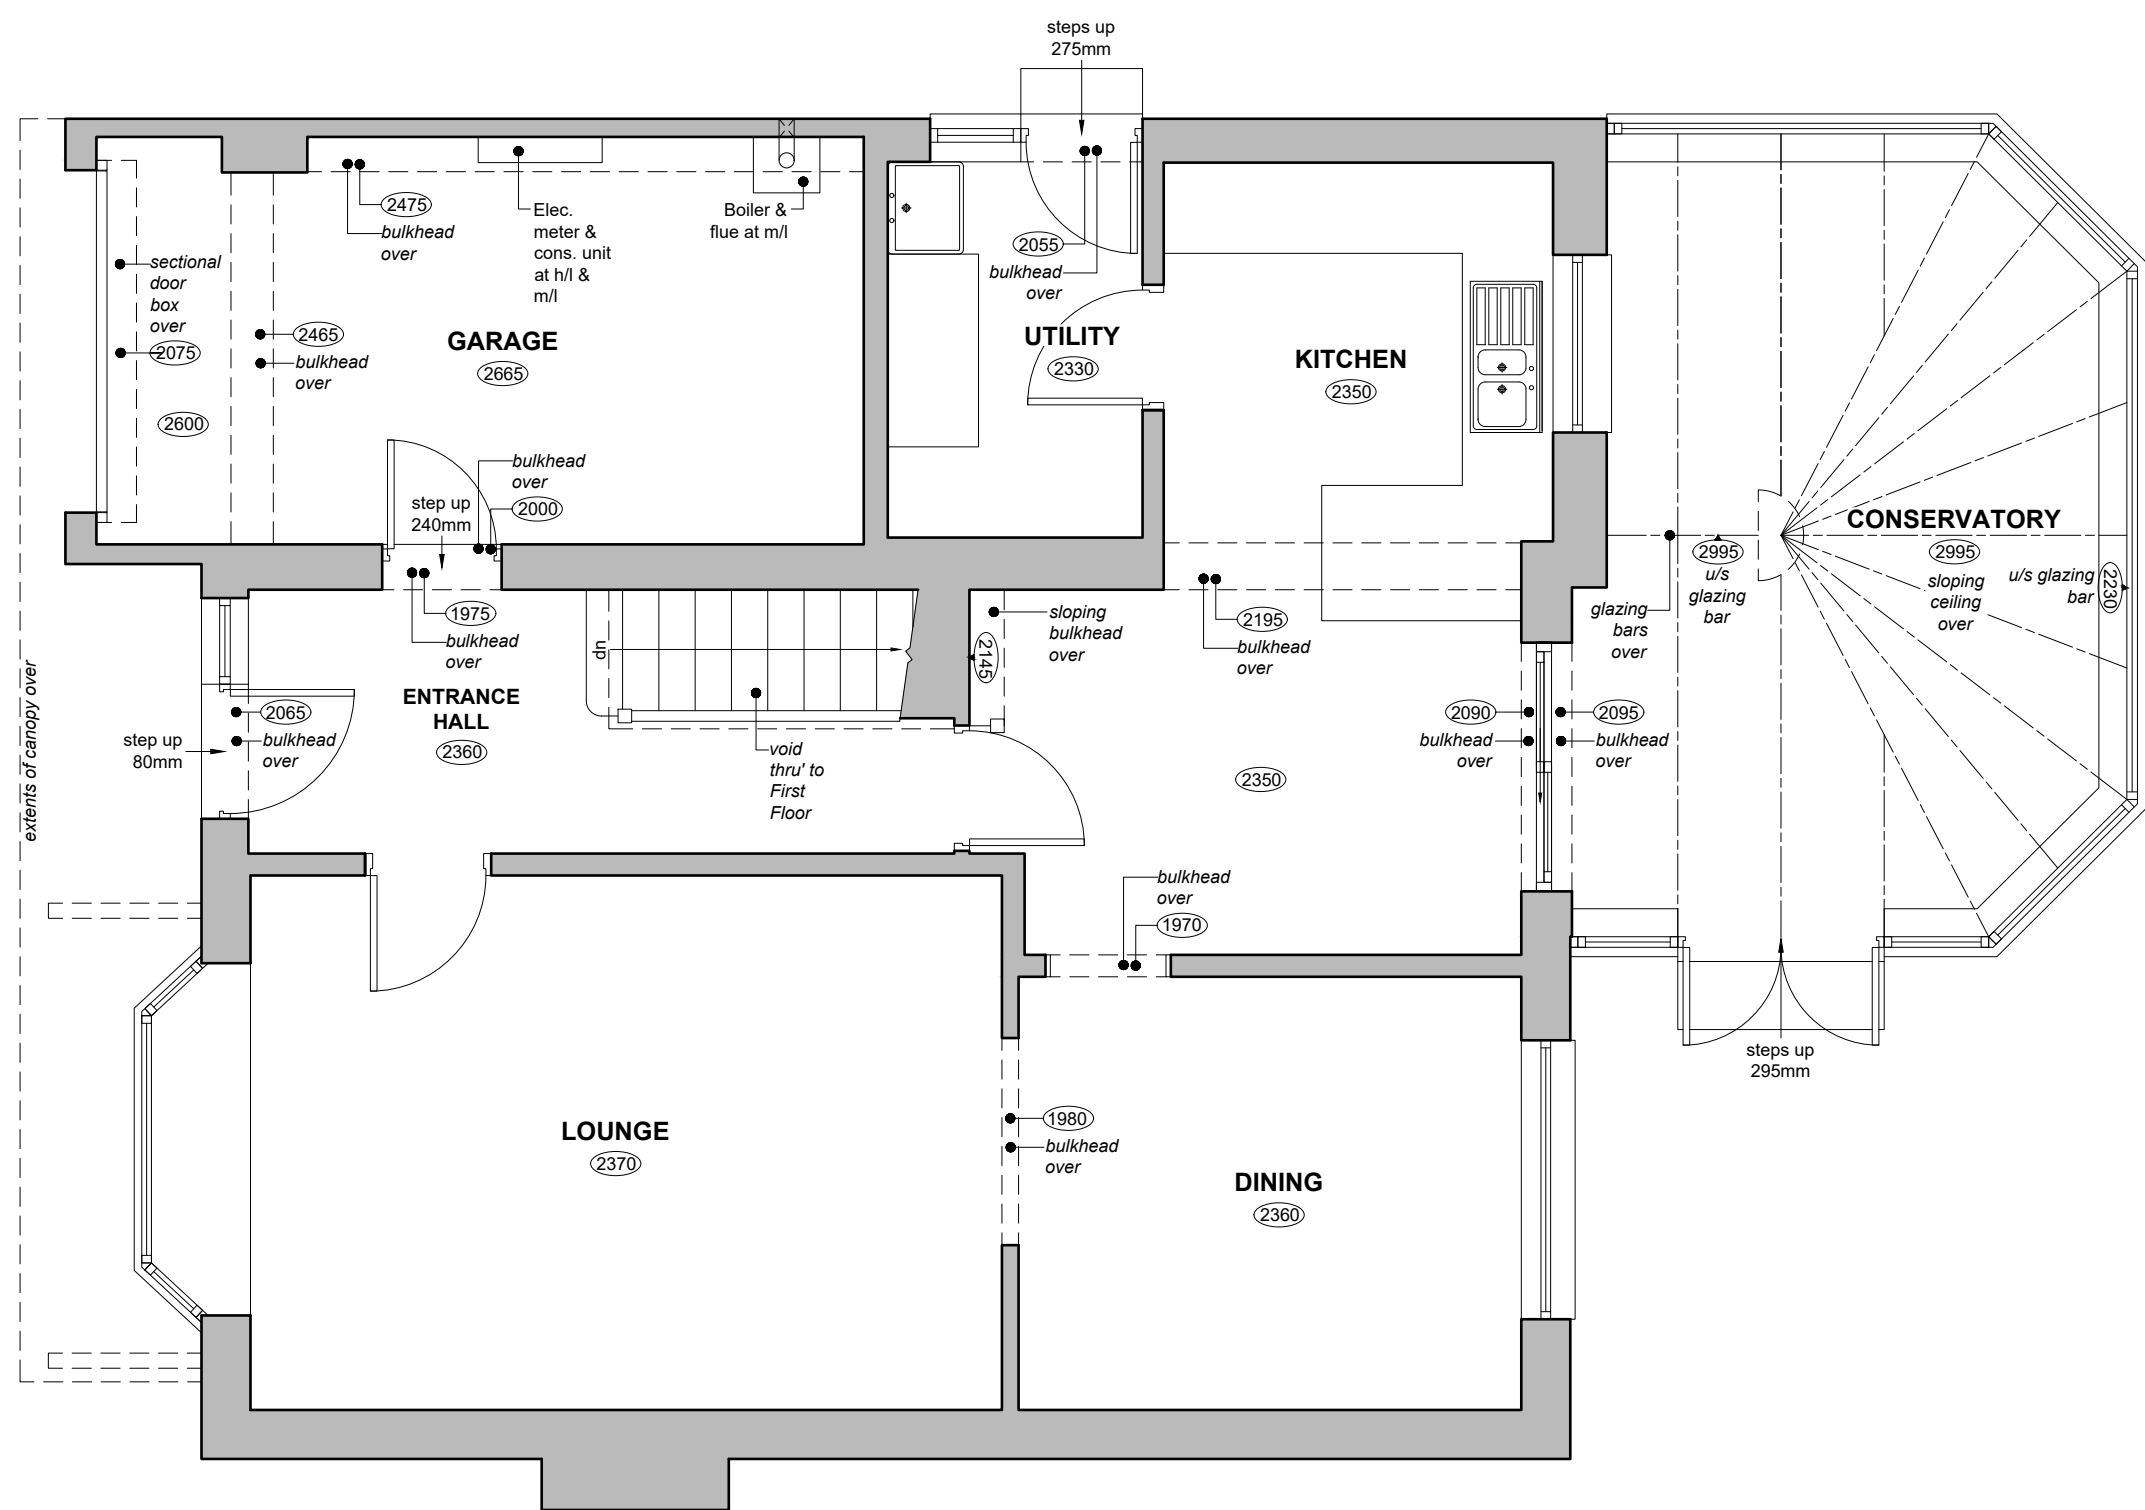


EXISTING GROUND FLOOR PLAN
(Scale 1:50)

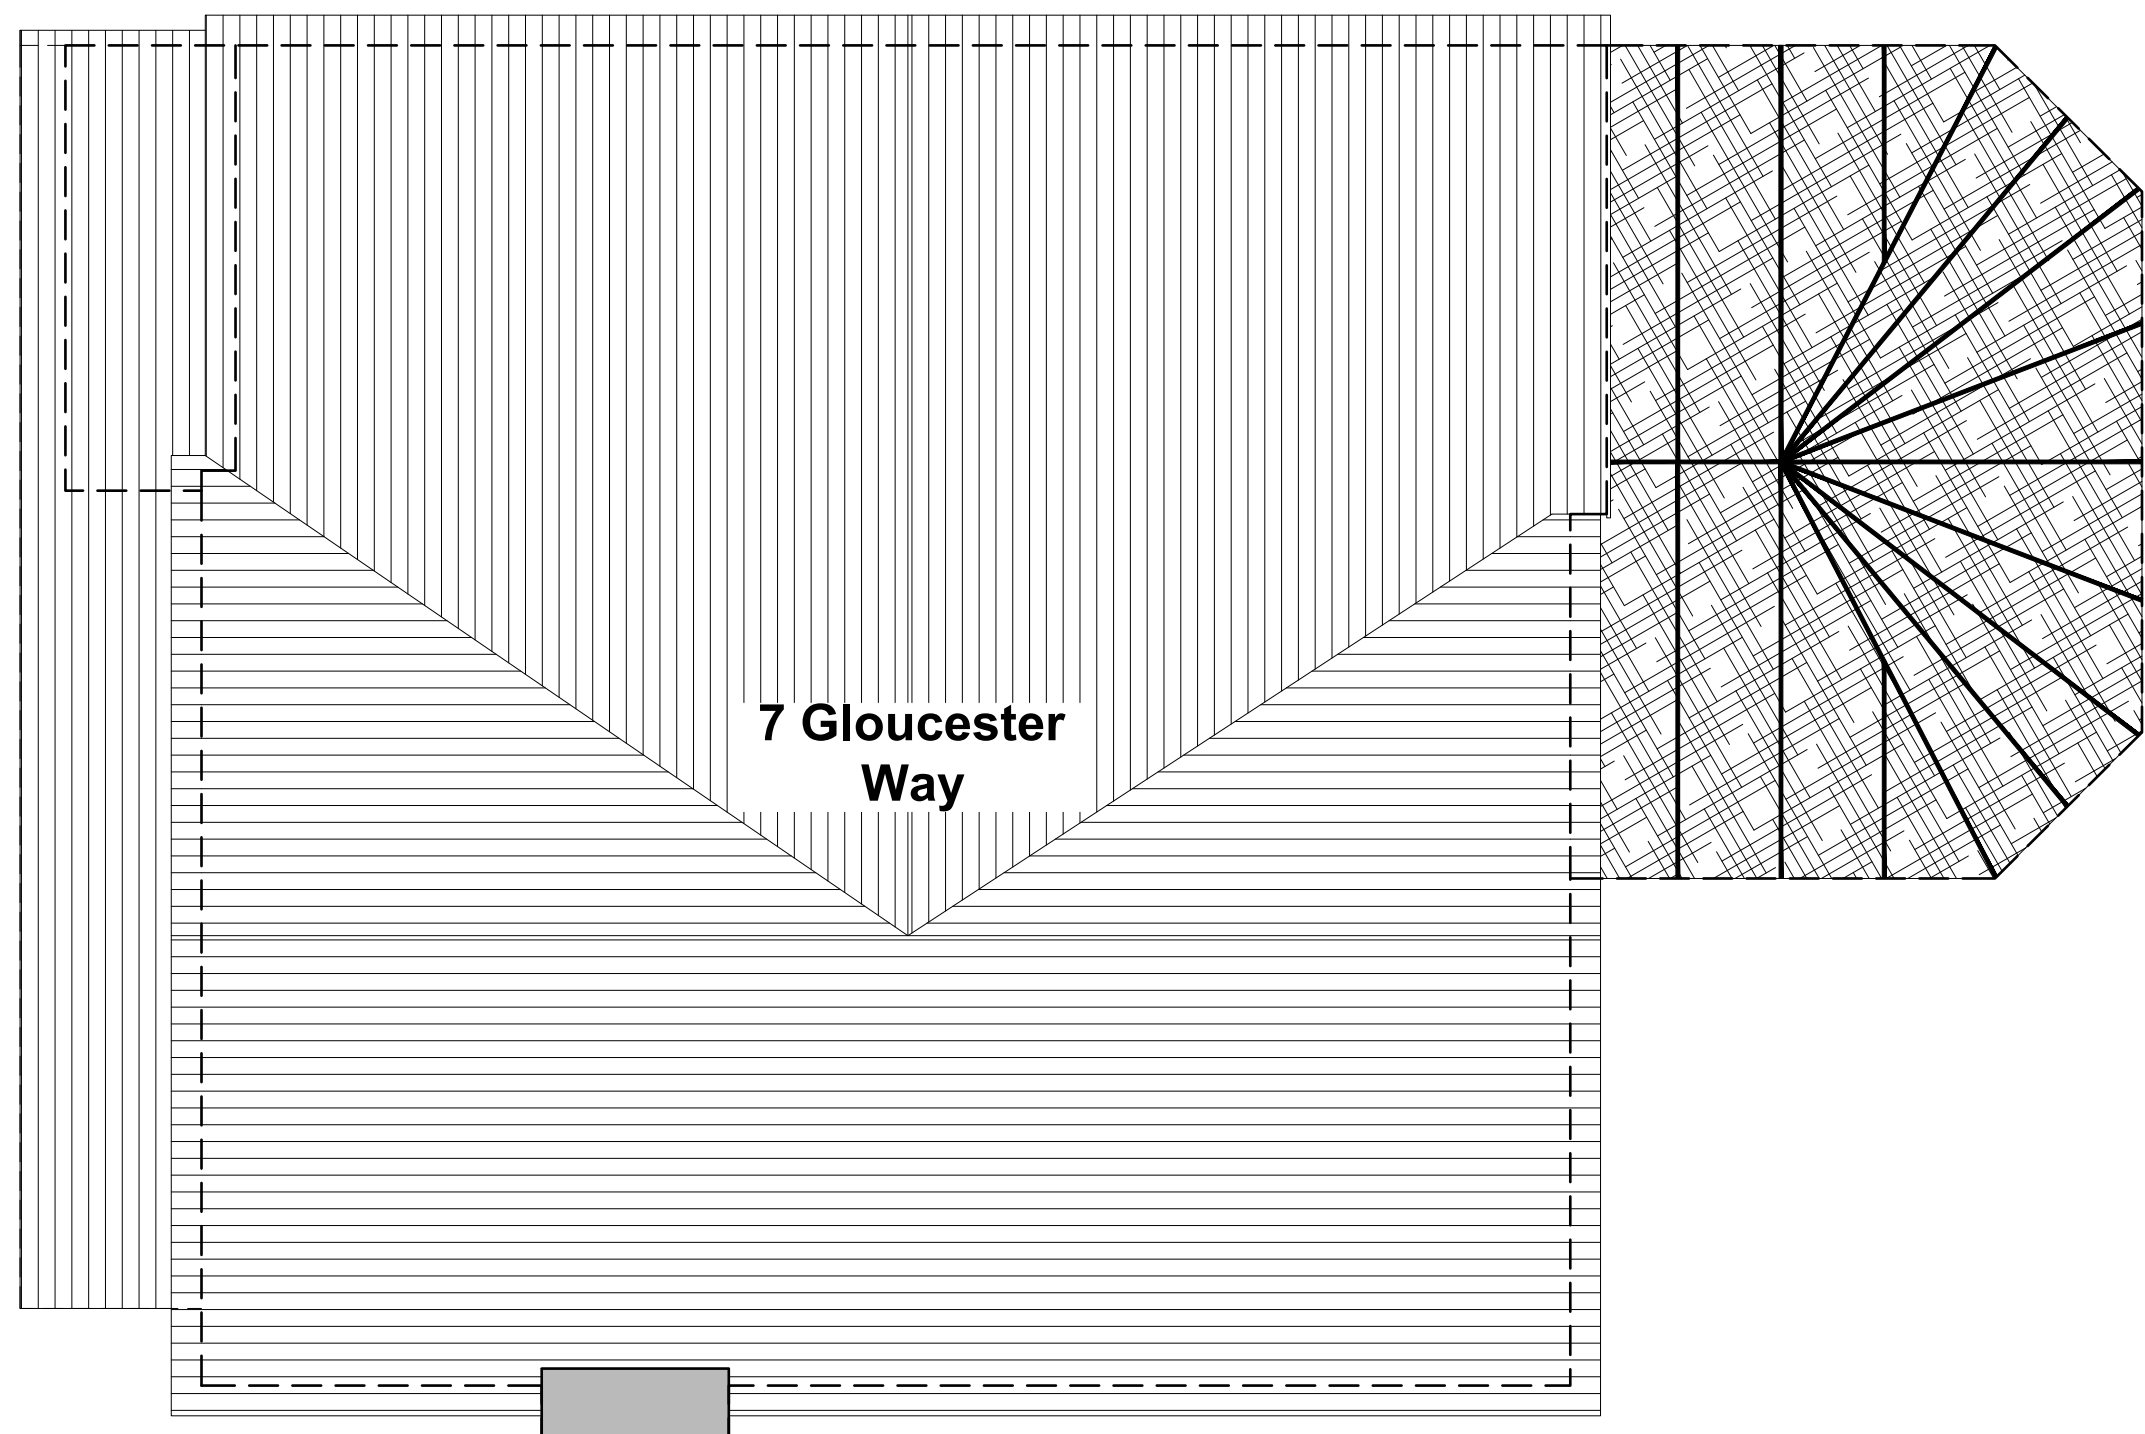

EXISTING ROOF PLAN
(Scale 1:50)

0 1 2 3 4 5 6 7 8 9 10
metres (for 1:100 original)

0 1 2 3 4 5 6
metres (for 1:50 original)

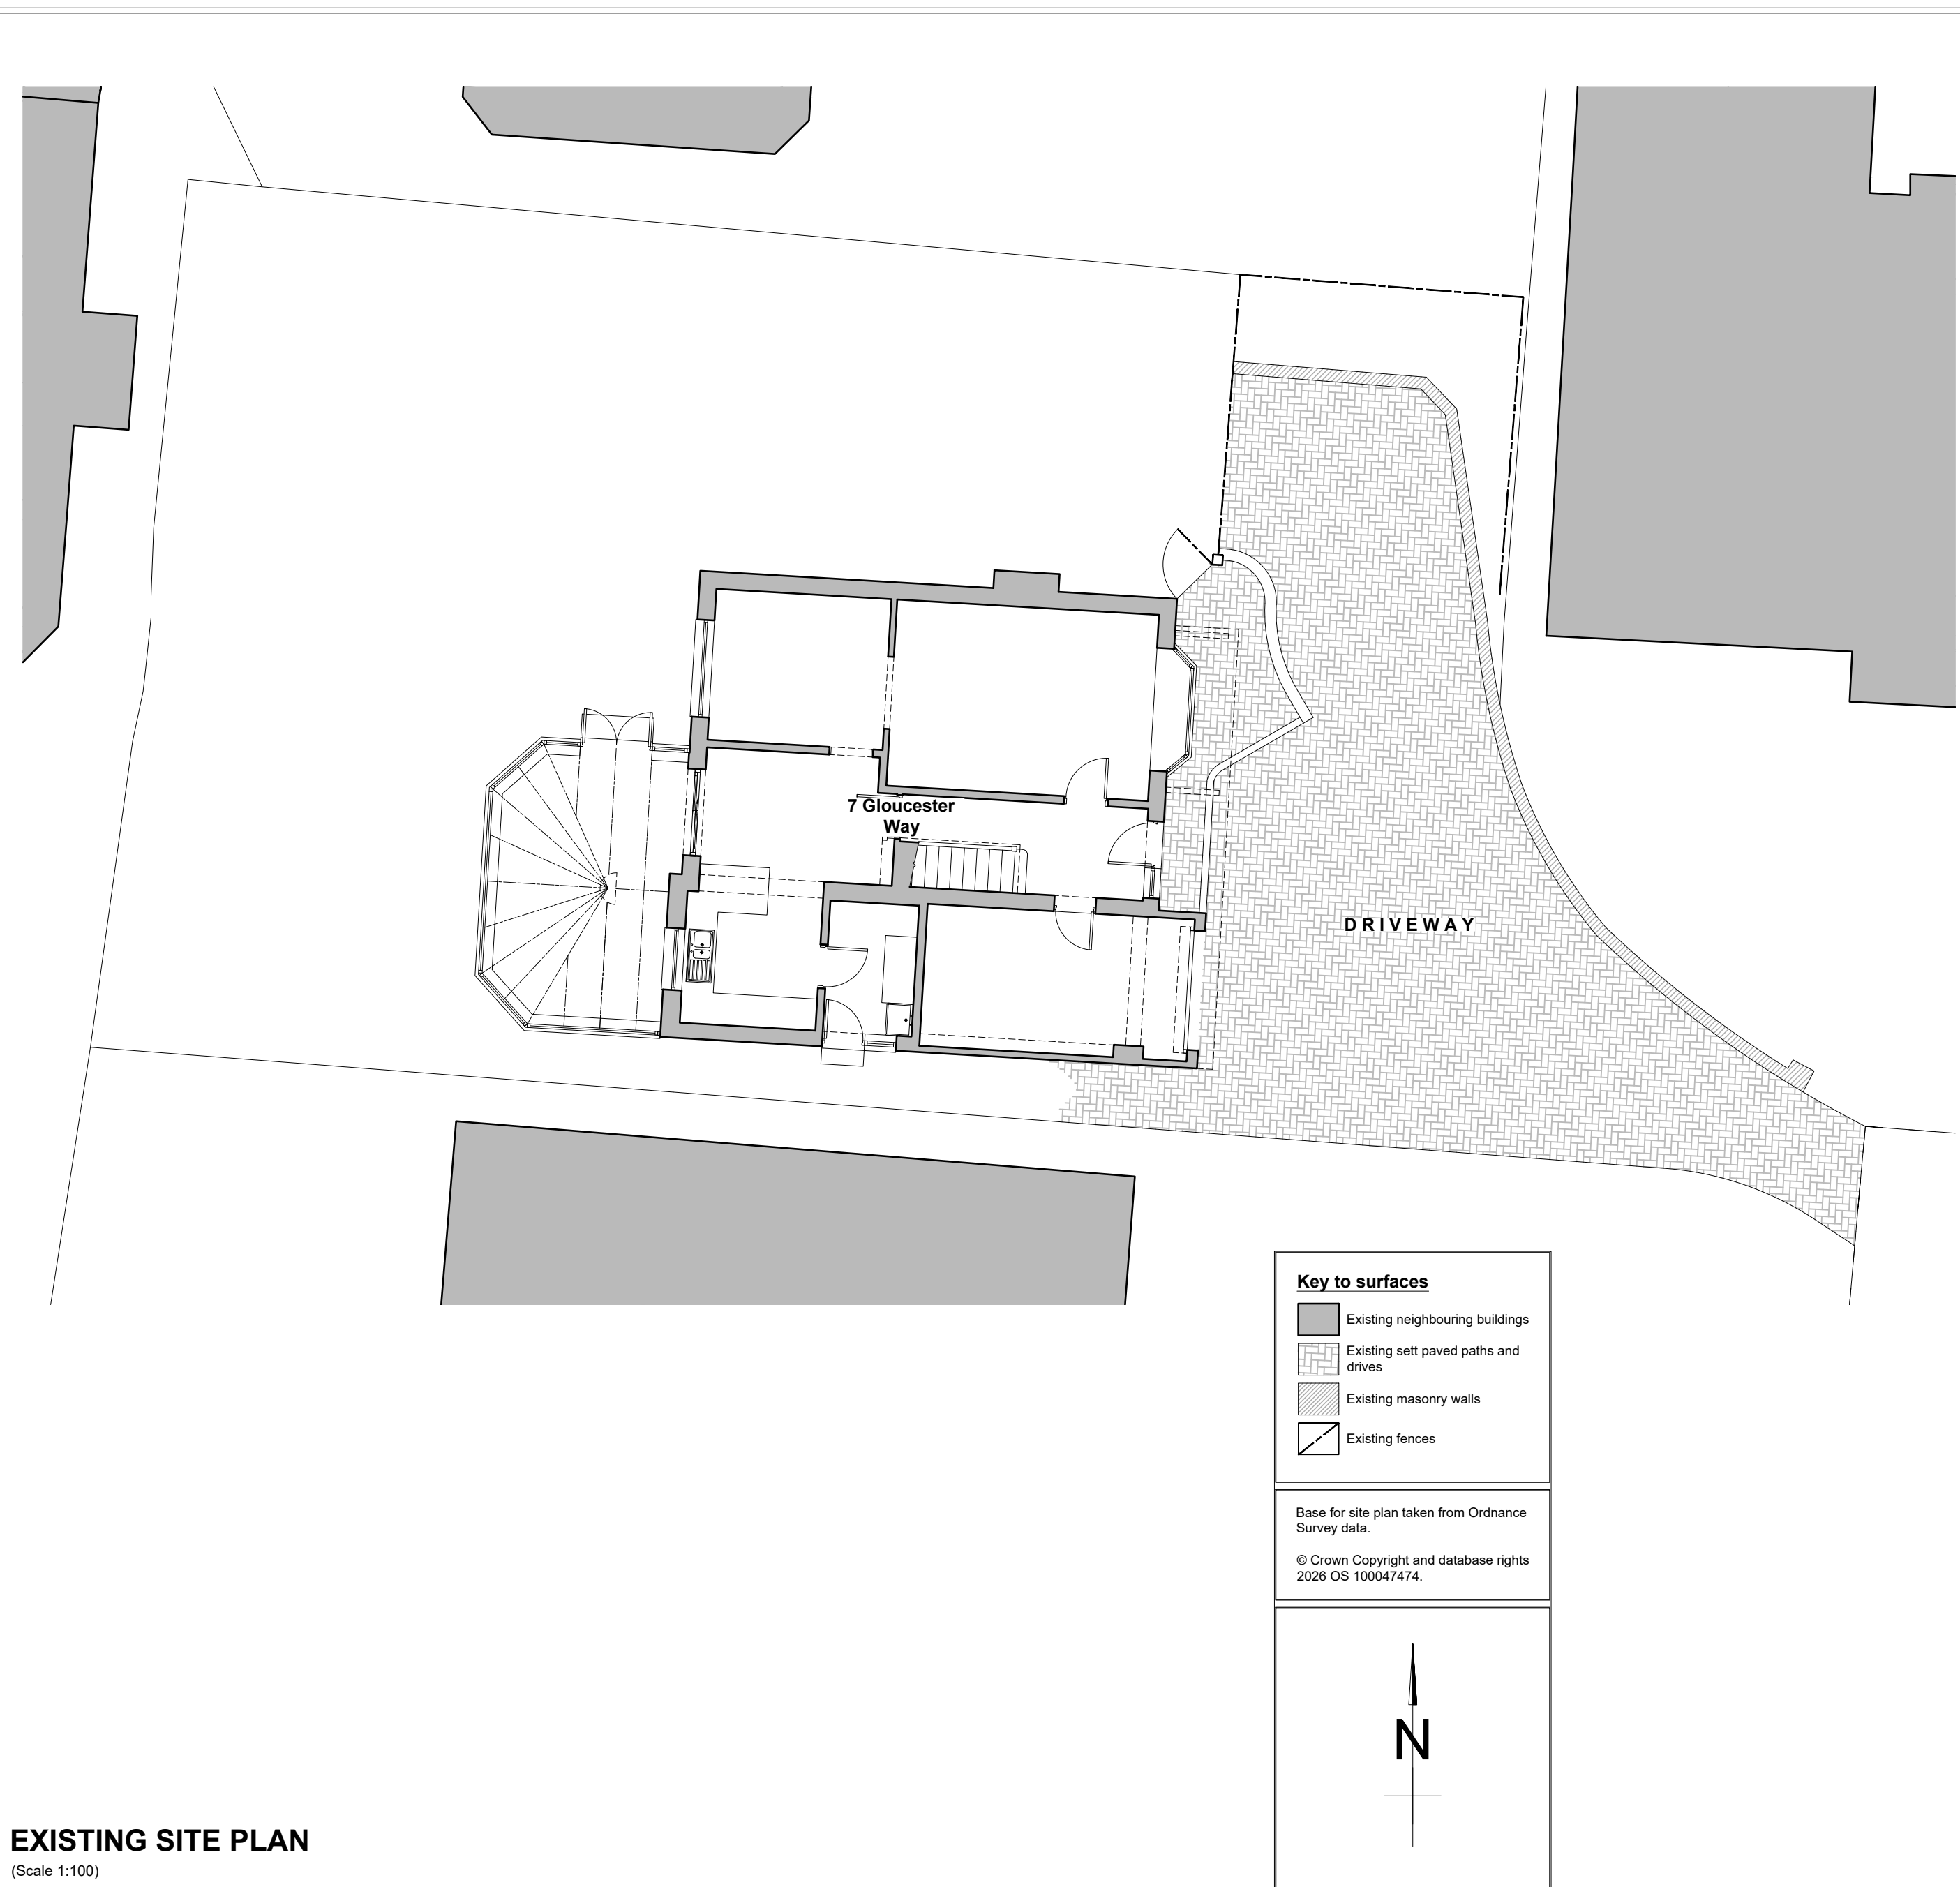

EXISTING SITE PLAN
(Scale 1:100)

NOTES
All dimensions are to be checked on site and any discrepancies referred to the designer prior to proceeding. All levels are to be confirmed on site prior to proceeding with the work. All discrepancies between information shown on the drawing and the information shown on the specification are to be referred to the designer prior to proceeding with the works. All component sizes and references to be checked prior to the ordering of materials. Positions of existing drain runs and associated installations to be confirmed prior to proceeding and drains checked as necessary. All relevant boundary positions to be checked prior to proceeding. Any on site design changes must be reported to the designer and agreed with the relevant authority prior to proceeding. Levels shown are related to an arbitrary datum and therefore not related to ordnance datum.

Revision Date Details

GRUNDY R.A.GRUNDY ARCHITECTURAL SERVICES LIMITED
ARCHITECTURE BY NICKYSEN 10 PARK ROAD, HADFIELD, GLOSSOP, DERBYSHIRE SK13 2AH
01456 254000 TEL 0774 581 882
FAX 01456 254001 EMAIL RICHARD@GRUNDYARCHITECTURE.CO.UK

Project: Proposed Extension, Alterations & Detached Garage at:
7 Gloucester Way
Glossop
Derbyshire
SK13 8RZ

Client: Mr. P. Nuttall

Drawing Title: EXISTING PLANS

Drawn by: R.G.

Drawing No.: 2423.01

Revision:

Date: 22nd April 2026

Scale: As shown @ A1