




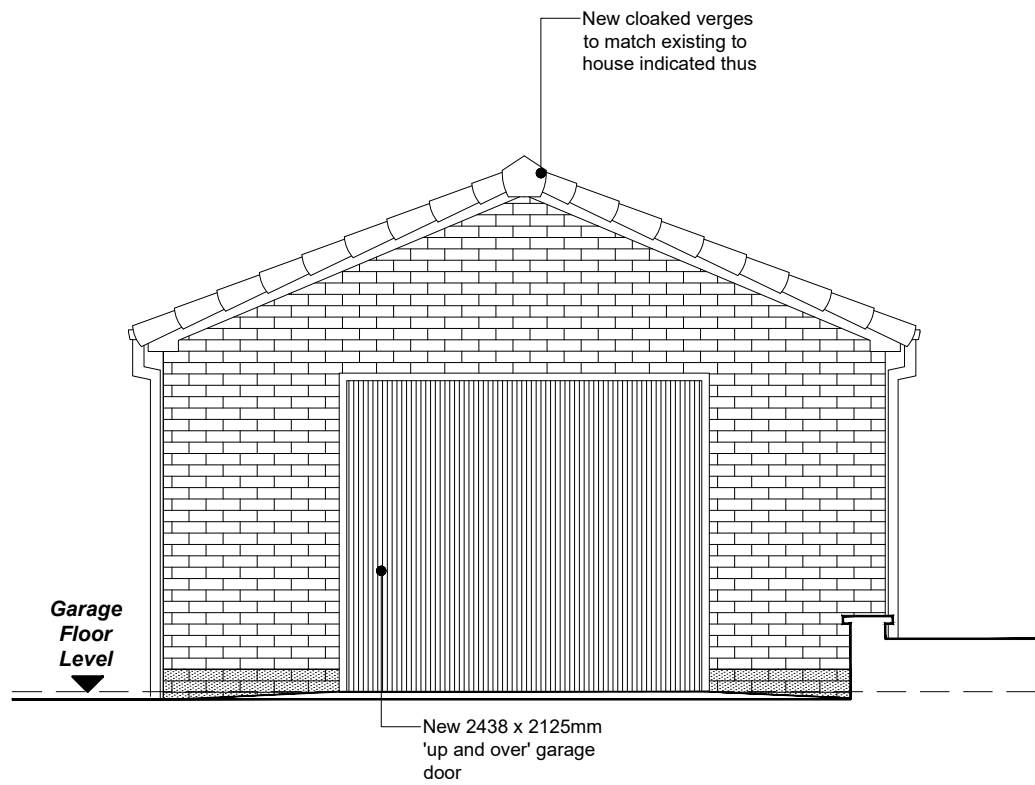


PROPOSED DETACHED GARAGE
FRONT (SOUTHERN) ELEVATION TO
GLOUCESTER WAY
(Scale 1:50)

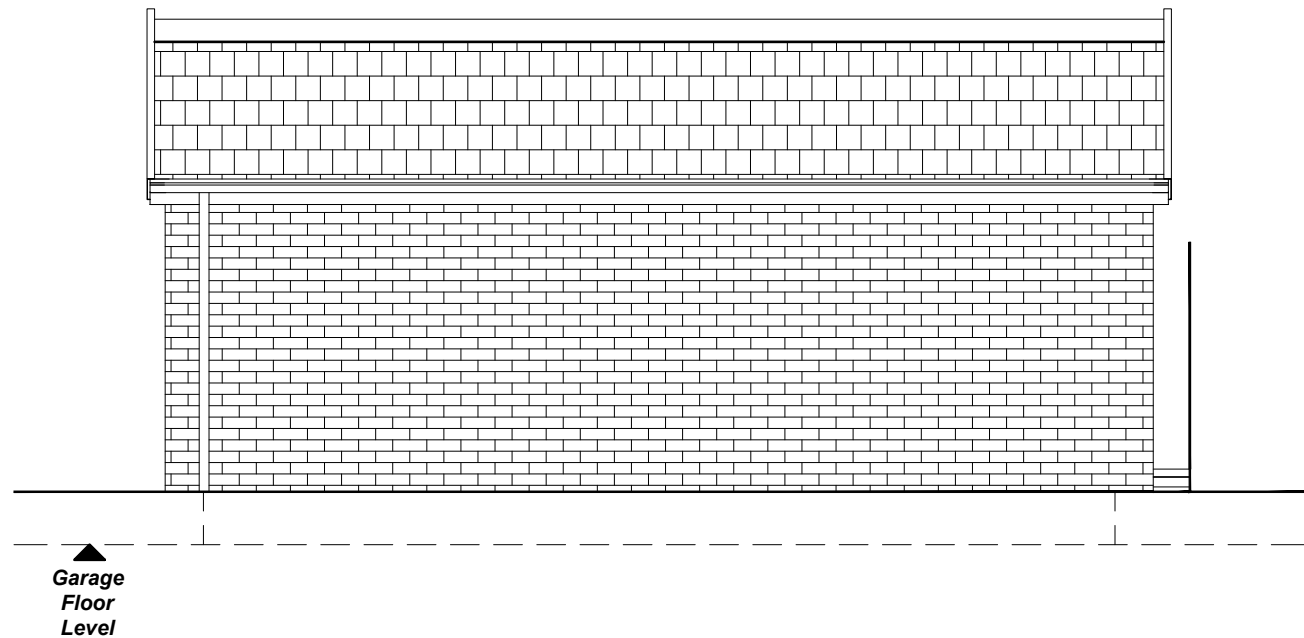


PROPOSED DETACHED GARAGE
SIDE (EASTERN) ELEVATION
(Scale 1:50)

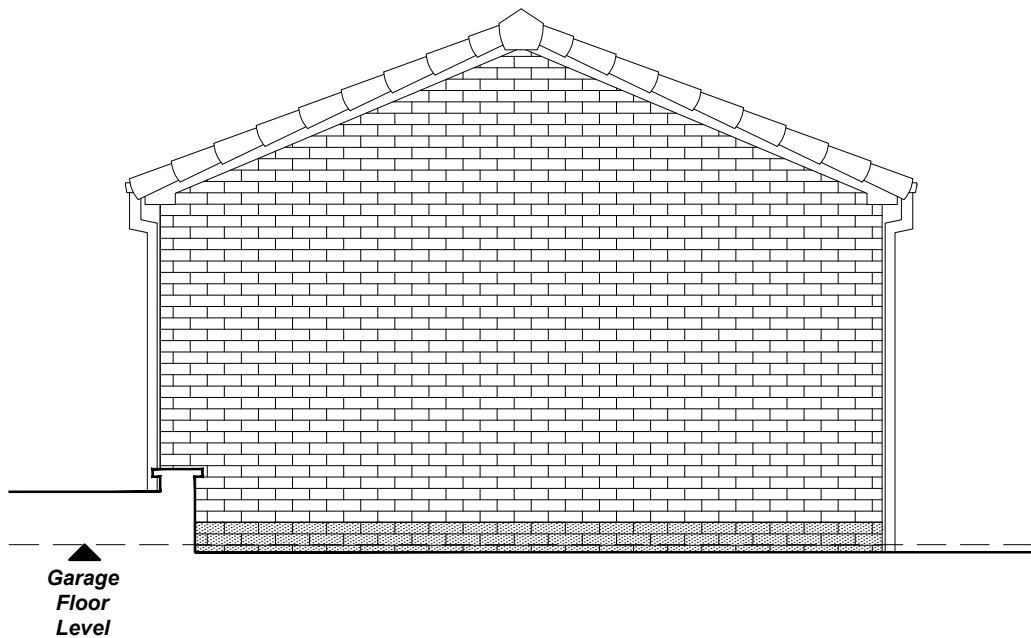

PROPOSED DETACHED GARAGE
REAR (NORTHERN) ELEVATION
(Scale 1:50)

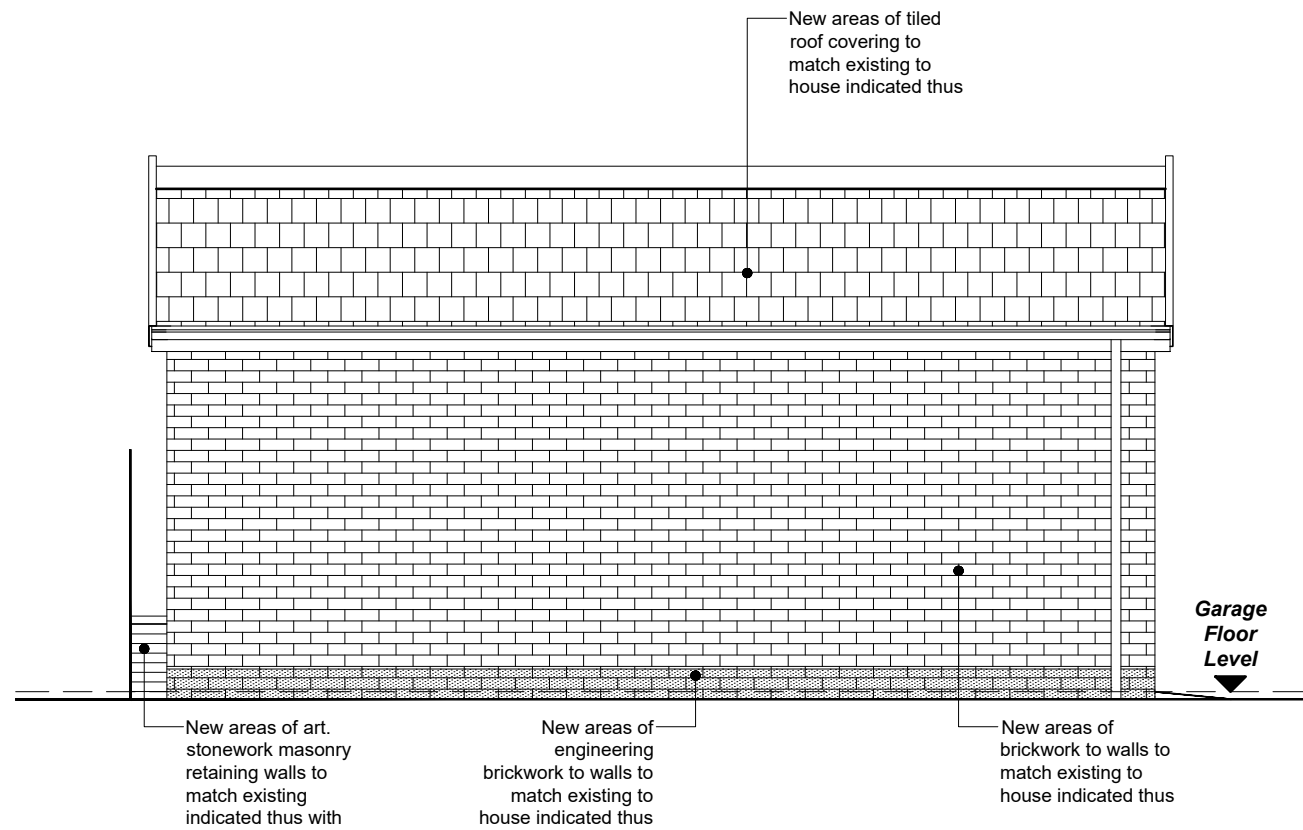


PROPOSED DETACHED GARAGE
SIDE (WESTERN) ELEVATION TO
GLOUCESTER WAY
(Scale 1:50)

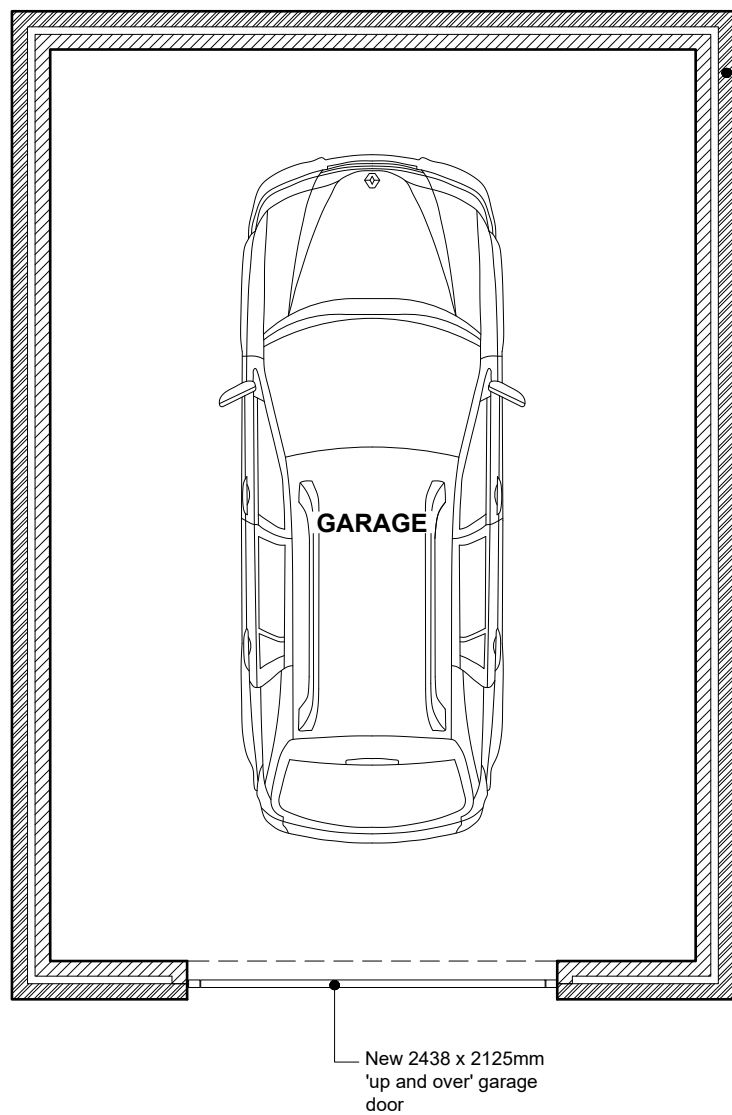


PROPOSED GARAGE FLOOR PLAN
(Scale 1:50)

New external walls indicated thus to be 253mm o/a thickness comprising 103mm outer leaf of brickwork to match existing brickwork to house, 50mm clear cavity, and 100mm inner leaf of fair faced blockwork. Where Garage FFL is below external ground level then retaining wall to be formed to Garage wall to structural engineer's details and to receive waterproofing to specialist tanking supplier's installer's details

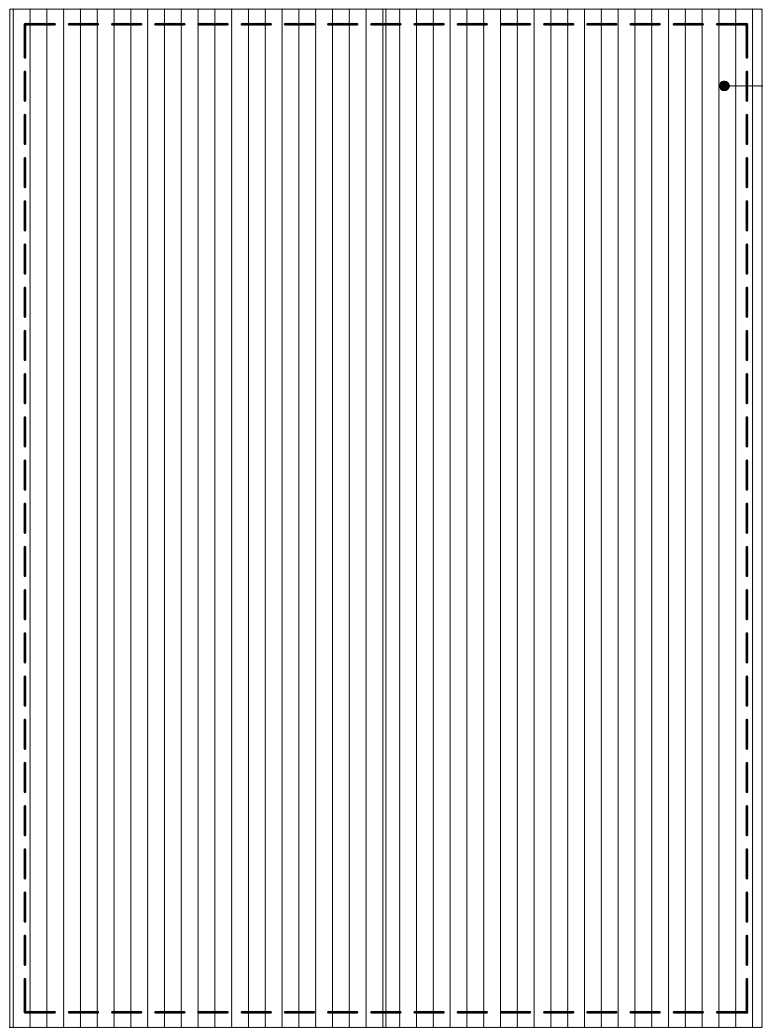

PROPOSED GARAGE ROOF PLAN
(Scale 1:50)

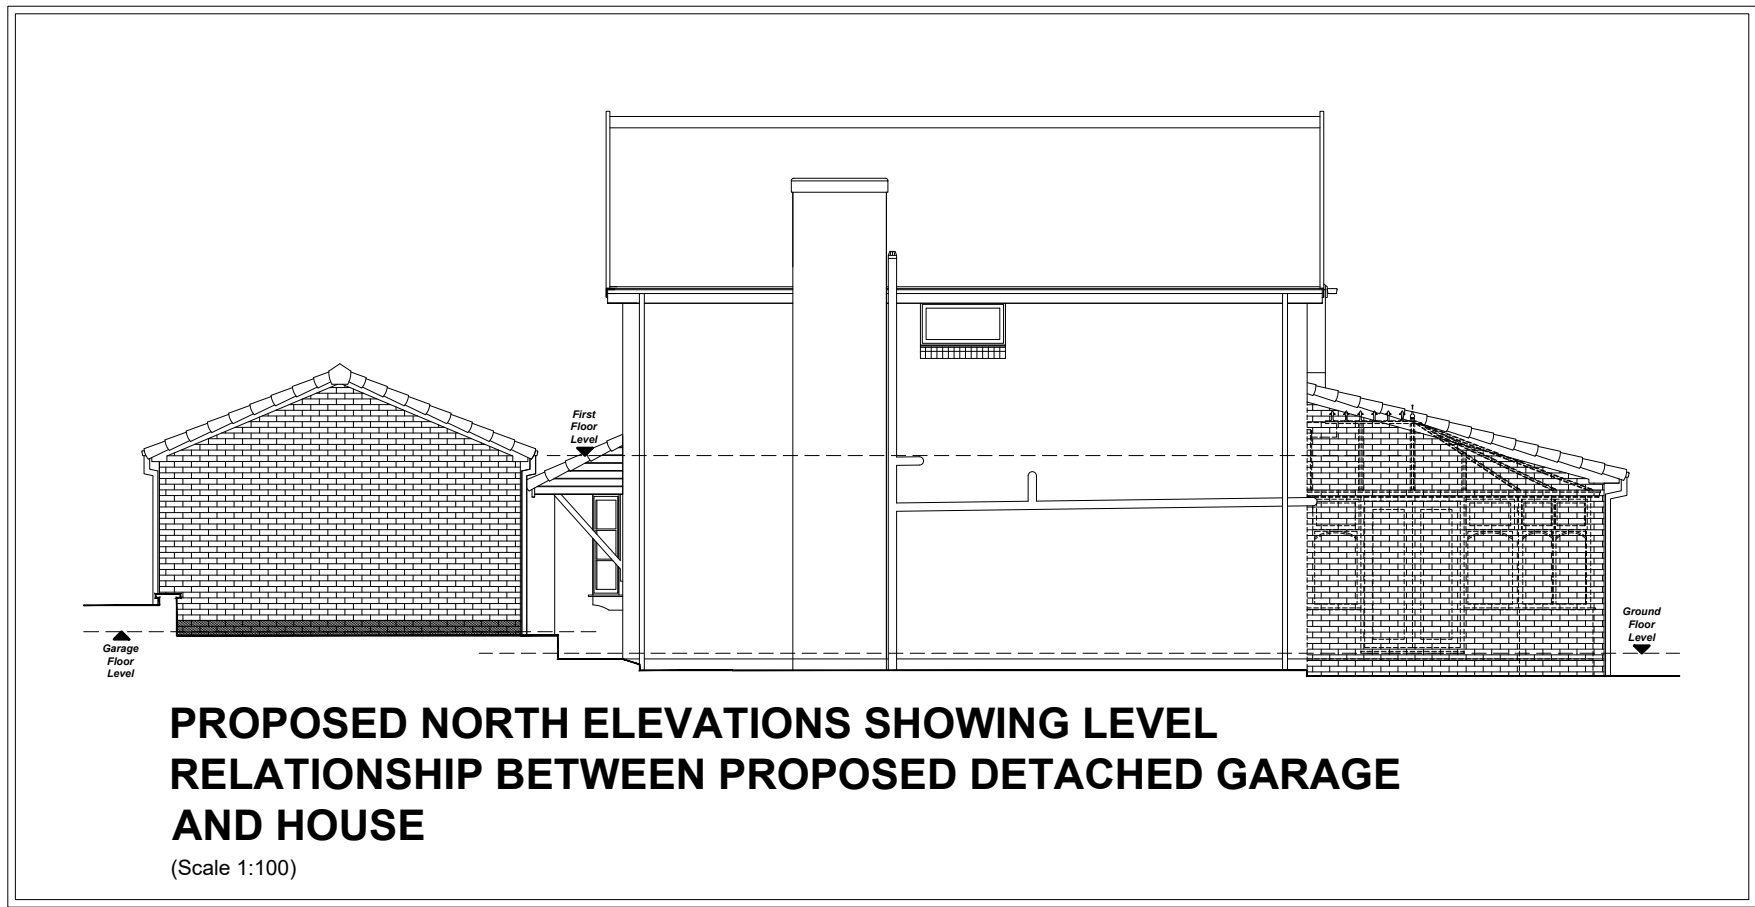

PROPOSED NORTH ELEVATIONS SHOWING LEVEL
RELATIONSHIP BETWEEN PROPOSED DETACHED GARAGE
AND HOUSE
(Scale 1:100)

NOTES
All dimensions are to be checked on site and any discrepancies referred to the designer prior to proceeding. All levels are to be confirmed on site prior to proceeding with the work. All discrepancies between information shown on the drawing and the information shown on the specification are to be referred to the designer prior to proceeding with the works. All component sizes and references to be checked prior to the ordering of materials. Positions of existing drain runs and associated installations to be confirmed prior to proceeding and drains checked as necessary. All relevant boundary positions to be checked prior to proceeding. Any on site design changes must be reported to the designer and agreed with the relevant authority prior to proceeding. Levels shown are related to an arbitrary datum and therefore not related to ordnance datum.

A	17.06.26	Amended following client review
Revision	Date	Details

GRUNDY R.A.GRUNDY ARCHITECTURAL SERVICES LIMITED
ARCHITECTURE BY DESIGN 10 PARK ROAD, HADFIELD, GLOSSOP, DERBYSHIRE, SK13 2AH
01456 370000 FAX 01456 370001 EMAIL: RICHARD@GRUNDYARCHITECTURE.CO.UK

Project: Proposed Extension, Alterations & Detached Garage at:
7 Gloucester Way
Glossop
Derbyshire
SK13 8RZ

Client: Mr. P. Nuttall
Drawing Title: PROPOSED DETACHED GARAGE
PLANS AND ELEVATIONS

Drawn by: R.G. Date: 22nd April 2026
Drawing No.: 2423.24 Scale: As shown @ A1
Revision: A

0 1 2 3 4 5 6 7 8 9 10
metres (for 1:100 original)

0 1 2 3 4 5 6
metres (for 1:50 original)