

PHASE ONE
15no open market houses
6no shared affordable houses
sub total 21no. houses

PHASE TWO
26no open market houses
25no rented affordable houses
sub total 51no. houses

PHASE THREE
30no open market houses
sub total 30no. houses

GRAND TOTAL 102no. houses

RevF Date 07-06-19 Type GL in black
RevE Date 30-05-19 Minor 1st phase and road re-alignment at F9
RevD Date 03-05-19 Plot 1 House car parking space re-positioned
RevC Date 23-04-19 Plot 26 House type M
RevB Date 01-03-19 House types revised locations
and pipe re-location
RevA Date 01-02-19 Additional trees and plot numbers to house types

LEE ARCHITECTS LTD
Leepark House
449 Chester Road
Manchester M16 9HA
T 0161 873 7788
M 07710 539748
E info@leearchitects.co.uk
copyright reserved

CLIENT
HOPWOOD HOMES LTD


PROJECT
Land to rear of Hallsteads
Hallsteads (A6)
Dove Holes
Buxton SK17

DRAWING
Scheme Setting Out Site Plan
Phase 1 and 2

DRAWING NUMBER
L558 / 66 Rev M

DATE 10-12-18 SCALE 1:500@A1

- 3 BED TYPE B
plots 6, 7, 25,
100 and 101
- 3 BED TYPE G
plots 8, 9, 10, 11, 12, 13, 14, 23, 22, 24, 32, 33, 28, 29
31, 38, 39, 40, 49, 50, 63, 64, 68, 69, 102 and 103
- 3 BED TYPE GL
plots 30, 34, 35, 36, 37, 47, 48, 70, 71 and 74
73 not used
- 4 BED TYPE F room-in-the-roof
plots 2, 3, 4, 15, 41, 42, 43, 44, 45, 46, 52, 54,
55, 56, 57, 58, 59, 60, 61 and 72
- 4 BED TYPE C1
plots 1 and 5
- 3 BED BUNGALOW TYPE D
plots 51, 62, 65, 66 and 67
- 4 BED TYPE M
plot 26
- 4 BED TYPE C
plot 27
- 3 BED TYPE J
Affordable Housing
plots 16, 79, 80, 81, 84, 85, 93, 94 and 97
- 2 BED TYPE H
Affordable Housing
plots 17, 18, 19, 20, 21, 75, 76, 77, 78, 82,
83, 86, 87, 88, 89, 90, 92, 91, 95
96, 98 and 99
- 5 BED TYPE L
plot 53
- 3 BED TYPE J
Affordable Housing
plots 16, 79, 80, 81, 84, 85, 93, 94 and 97
- 2 BED TYPE H
Affordable Housing
plots 17, 18, 19, 20, 21, 75, 76, 77, 78, 82,
83, 86, 87, 88, 89, 90, 92, 91, 95
96, 98 and 99
- 5 BED TYPE L
plot 53

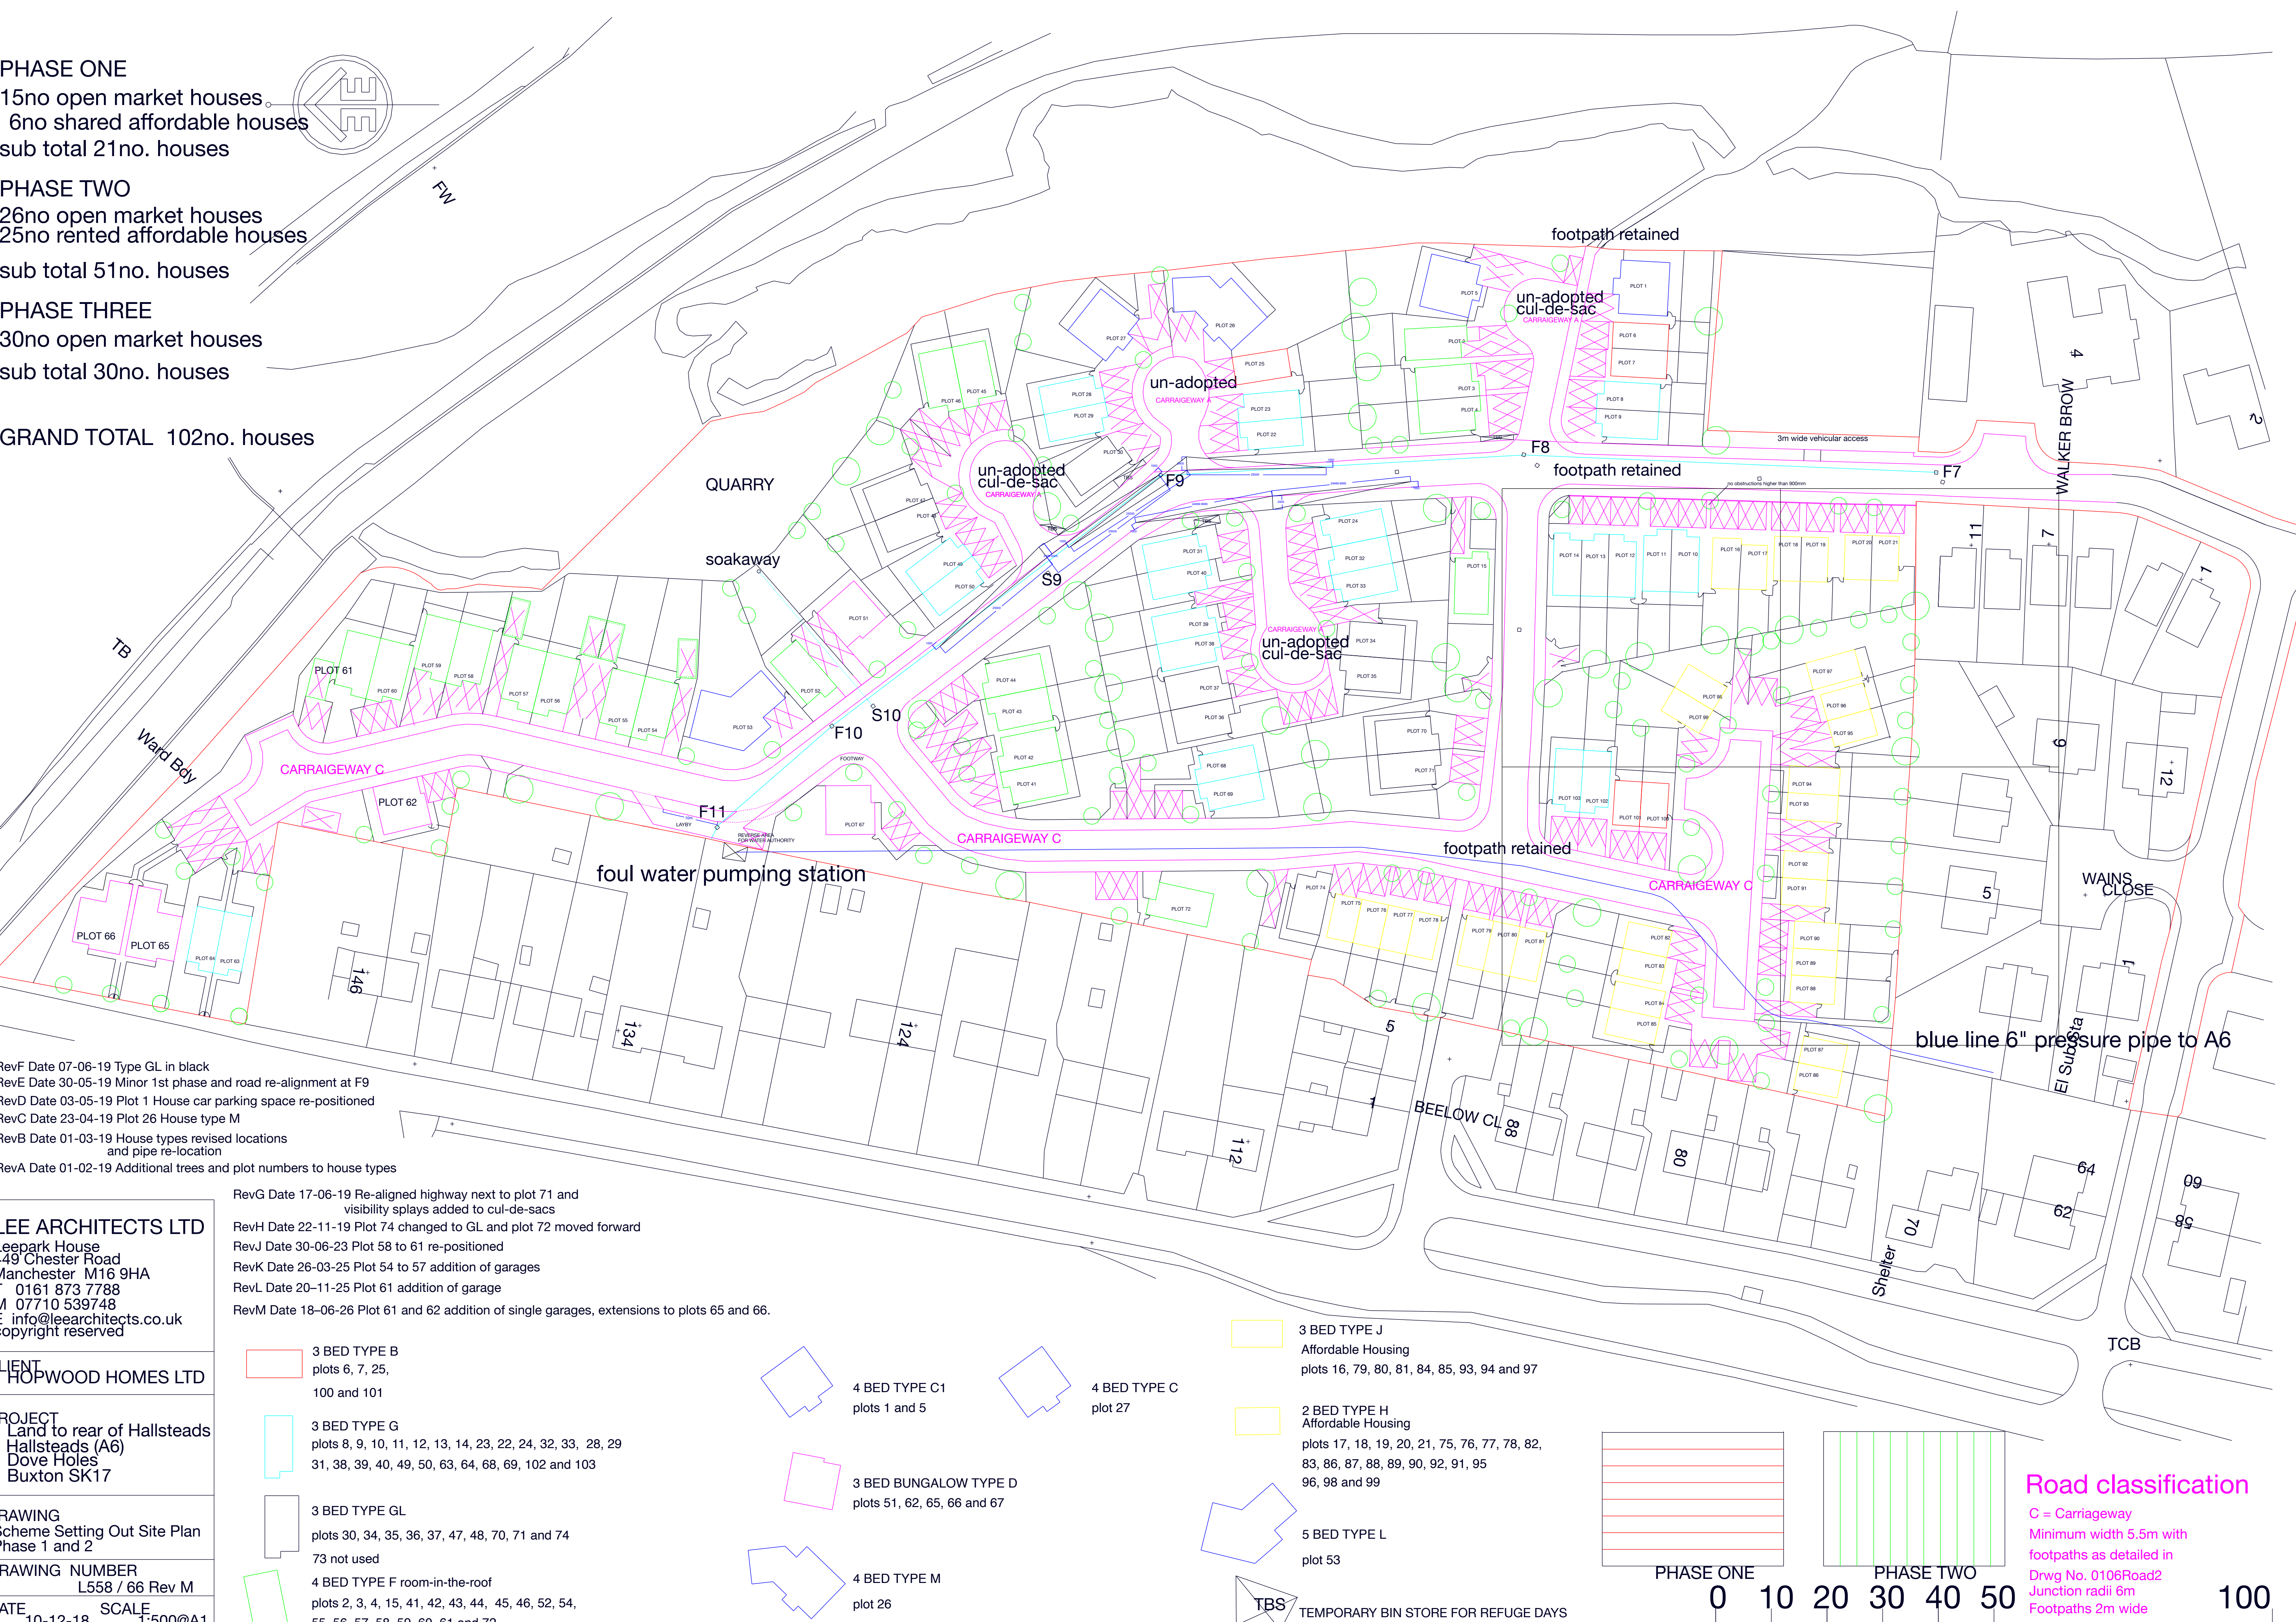

Road classification

C = Carriageway
Minimum width 5.5m with
footpaths as detailed in
Drwg No. 0106Road2
Junction radii 6m
Footpaths 2m wide

TBS TEMPORARY BIN STORE FOR REFUGE DAYS