




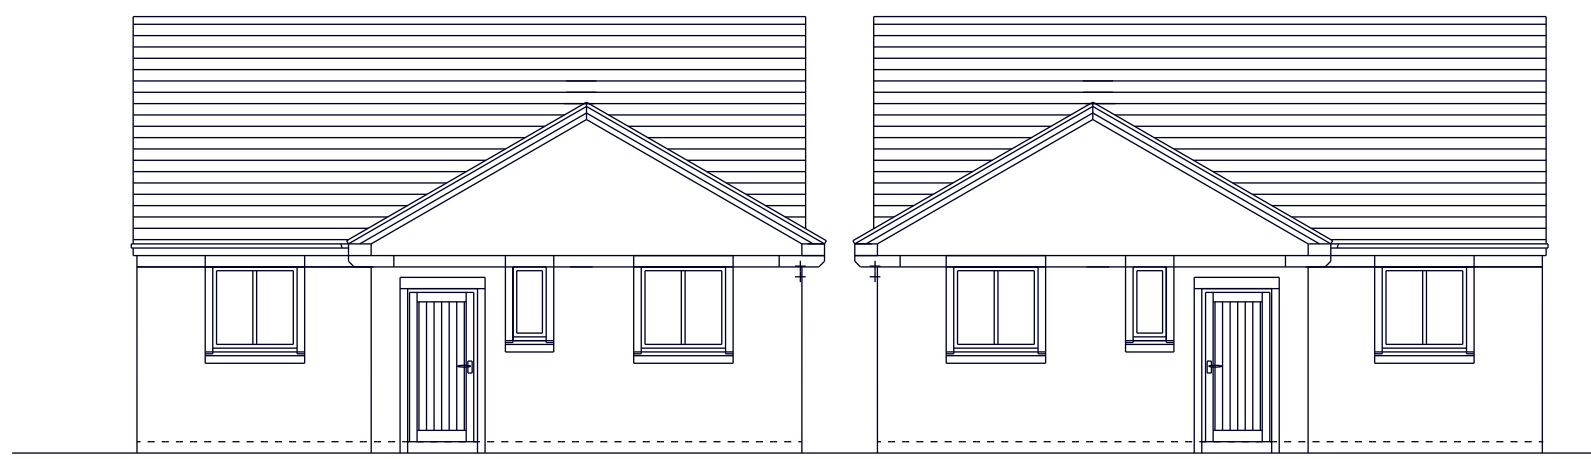


WEST ELEVATION (front)

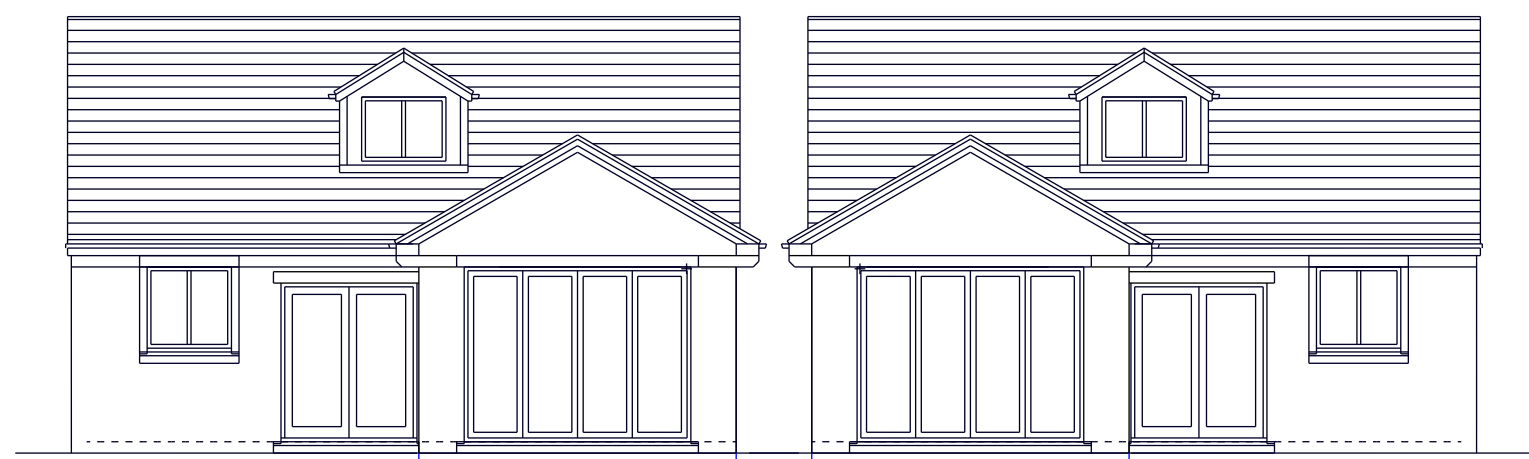


EAST ELEVATION (rear)

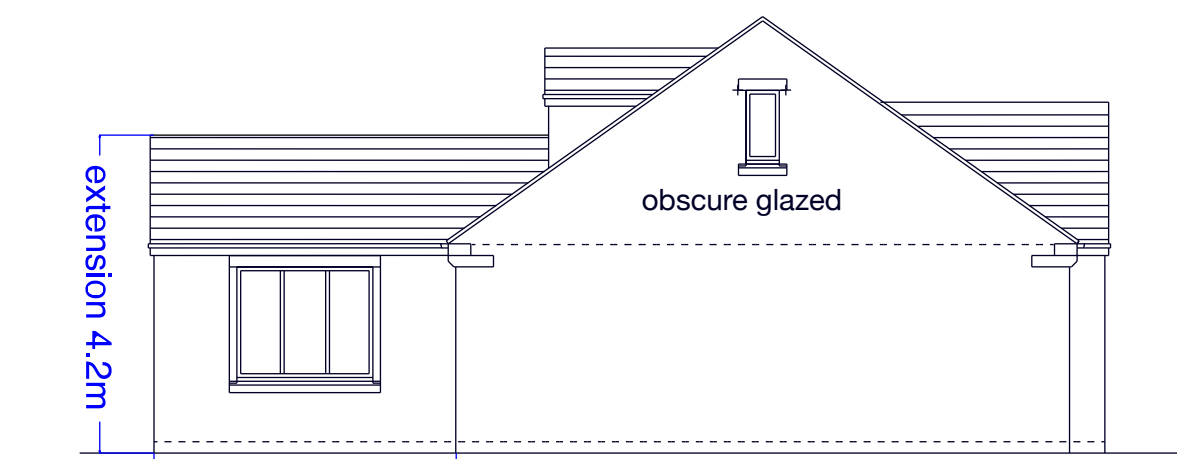


NORTH ELEVATION PLOT 66

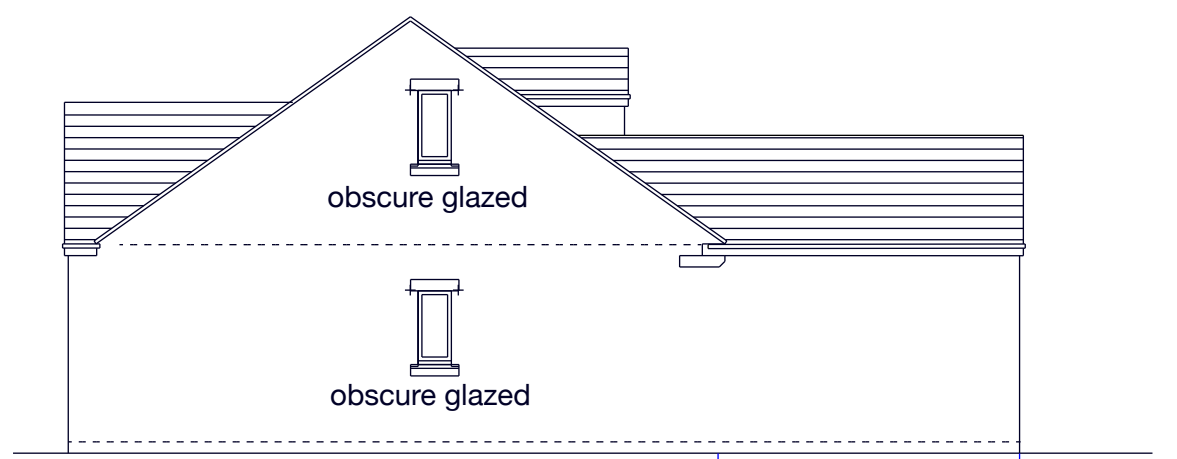

SOUTH ELEVATION PLOT 66

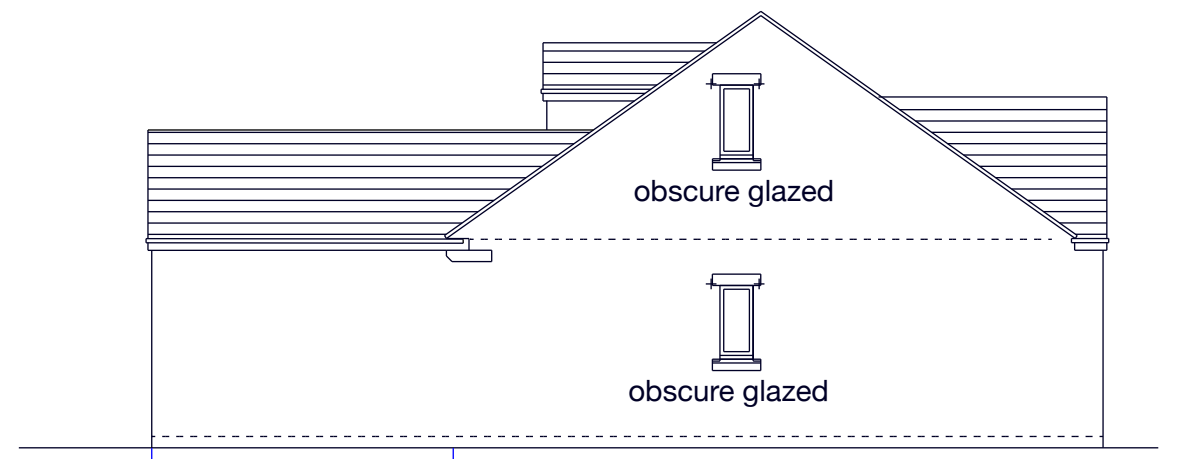


NORTH ELEVATION PLOT 65

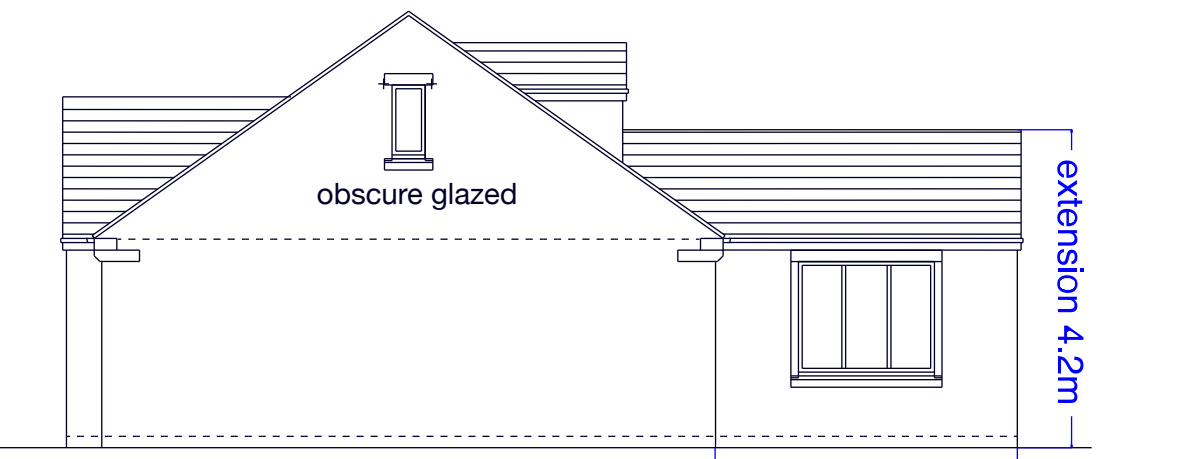

SOUTH ELEVATION PLOT 65

Extension Materials to match existing:


- Roofs: Interlocking Modern plain grey tiles
- Walls: Reconstructed tumbled and split face stone in natural / buff
- Heads and sills: Reconstructed smooth stone in buff
- Windows and Doors: UPVC white / oak
- Fascias and soffits: Timber painted black
- Gutters and downpipes: Ogee section gutters and square downpipes in UPVC black

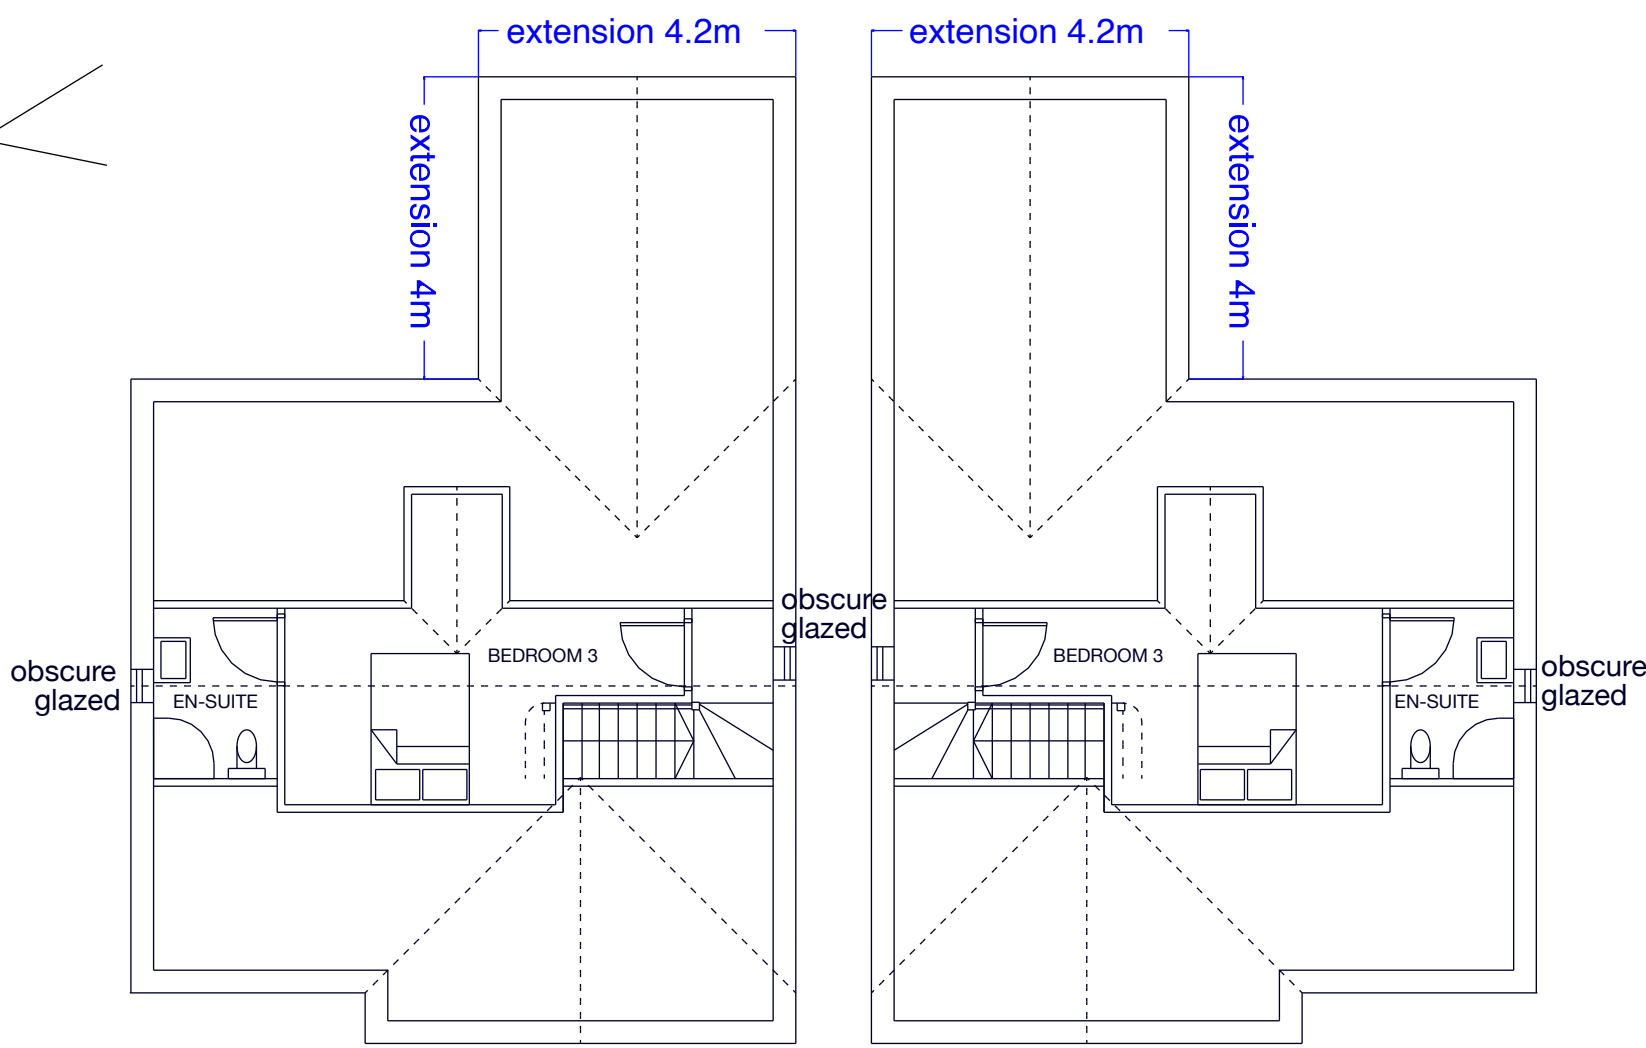

PLOT 66

PLOT 65


FIRST FLOOR PLAN

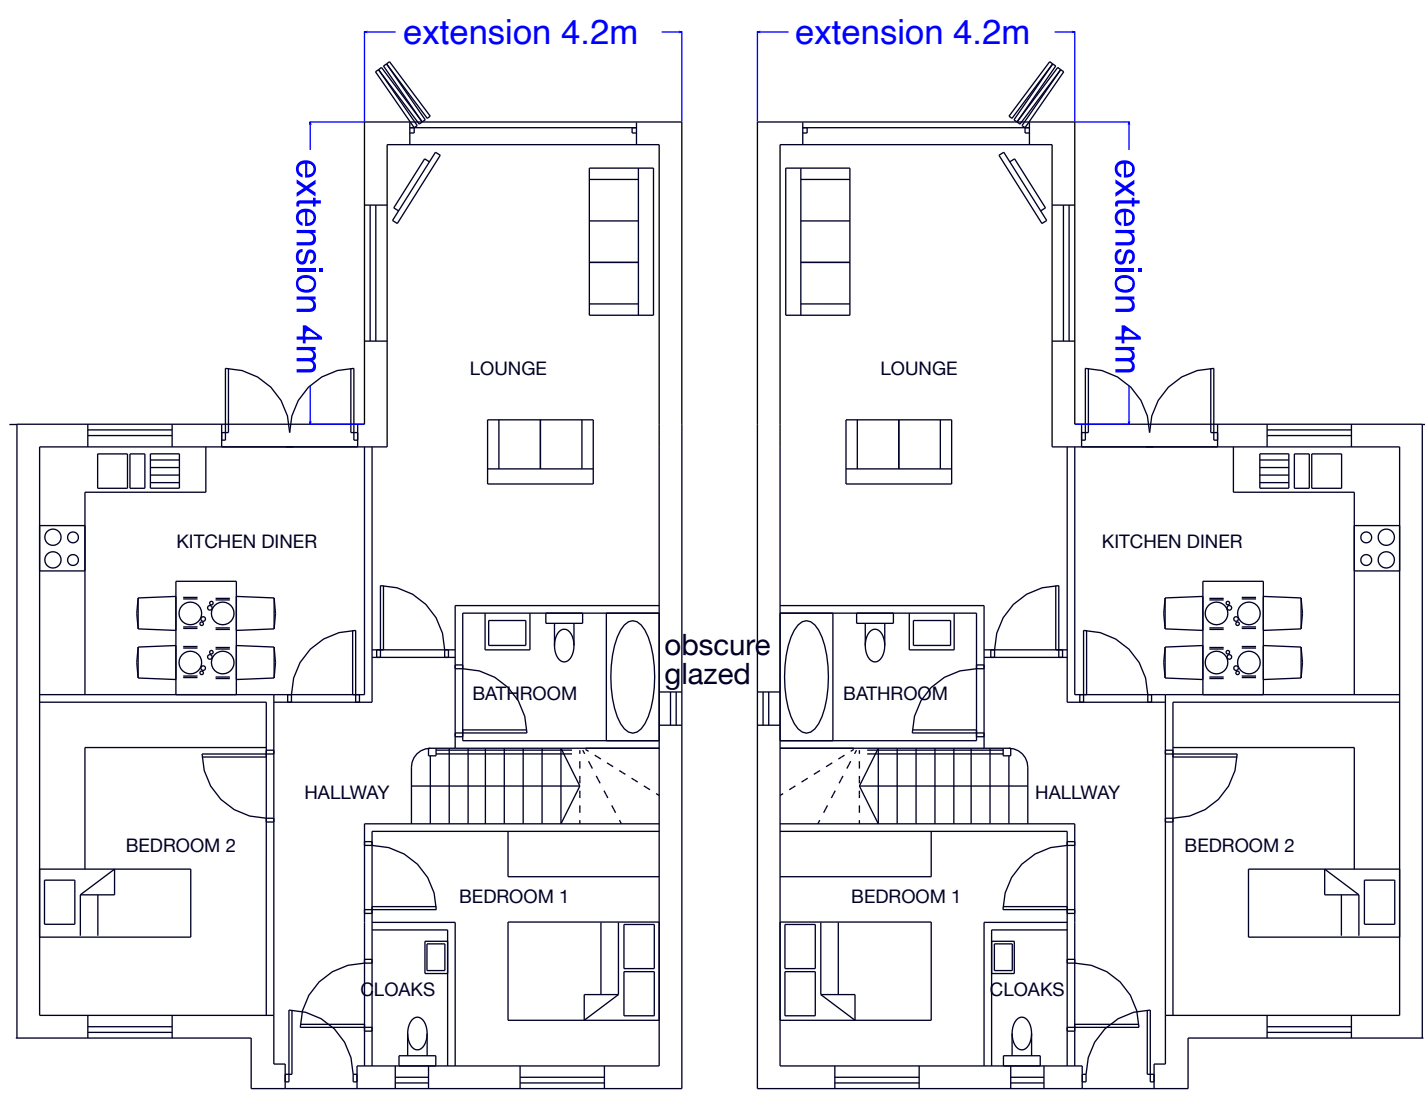

PLOT 66

PLOT 65

GROUND FLOOR PLAN

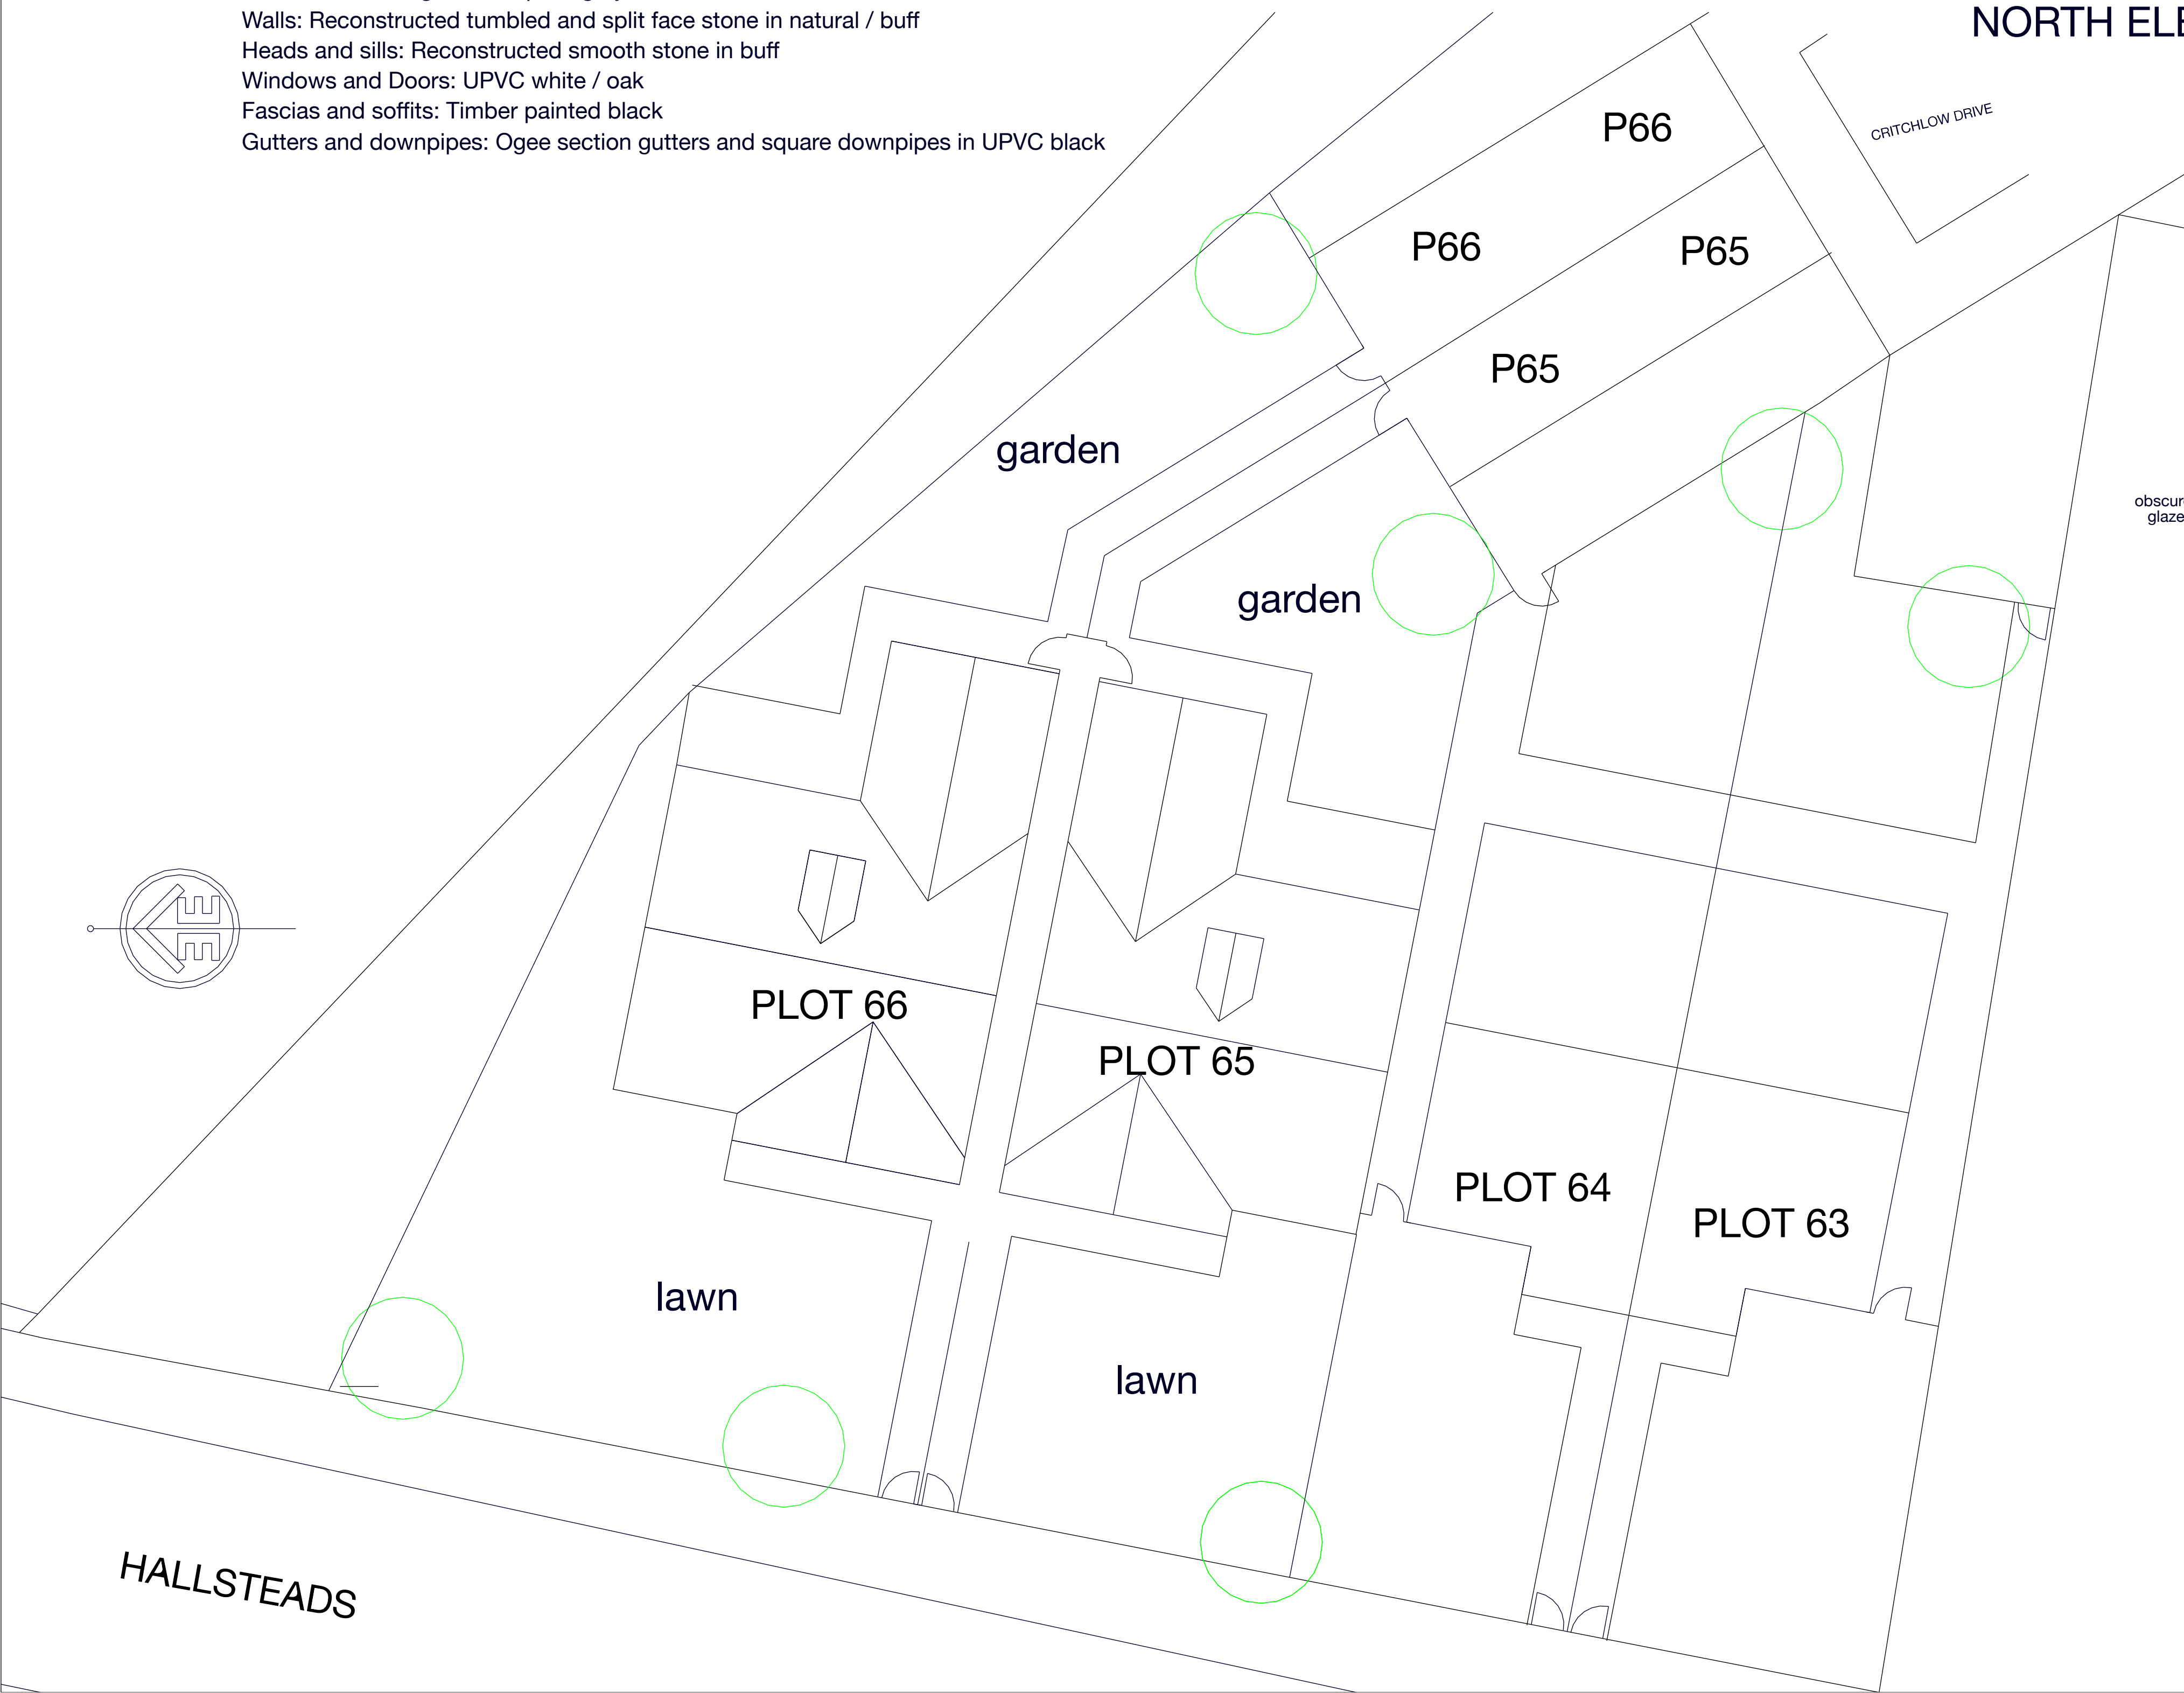

Rev A date 05-06-26 Addition of Plot 66

LEE ARCHITECTS LTD
Leepark House
449 Chester Road
Manchester M16 9HA
T 0161 873 7788
M 07710 539748
E info@leearchitects.co.uk
copyright reserved

PROJECT
Hopwood Homes Ltd
Land to rear of Hallsteads
off Walker Brow
Hallsteads (A6)
Dove Holes
Buxton SK17

DRAWING
Scheme A Plans and Elevations
Plot 65 and 66

DRAWING NUMBER
L558 / 171revA

DATE 05-09-25
SCALE 1:100@A1

