



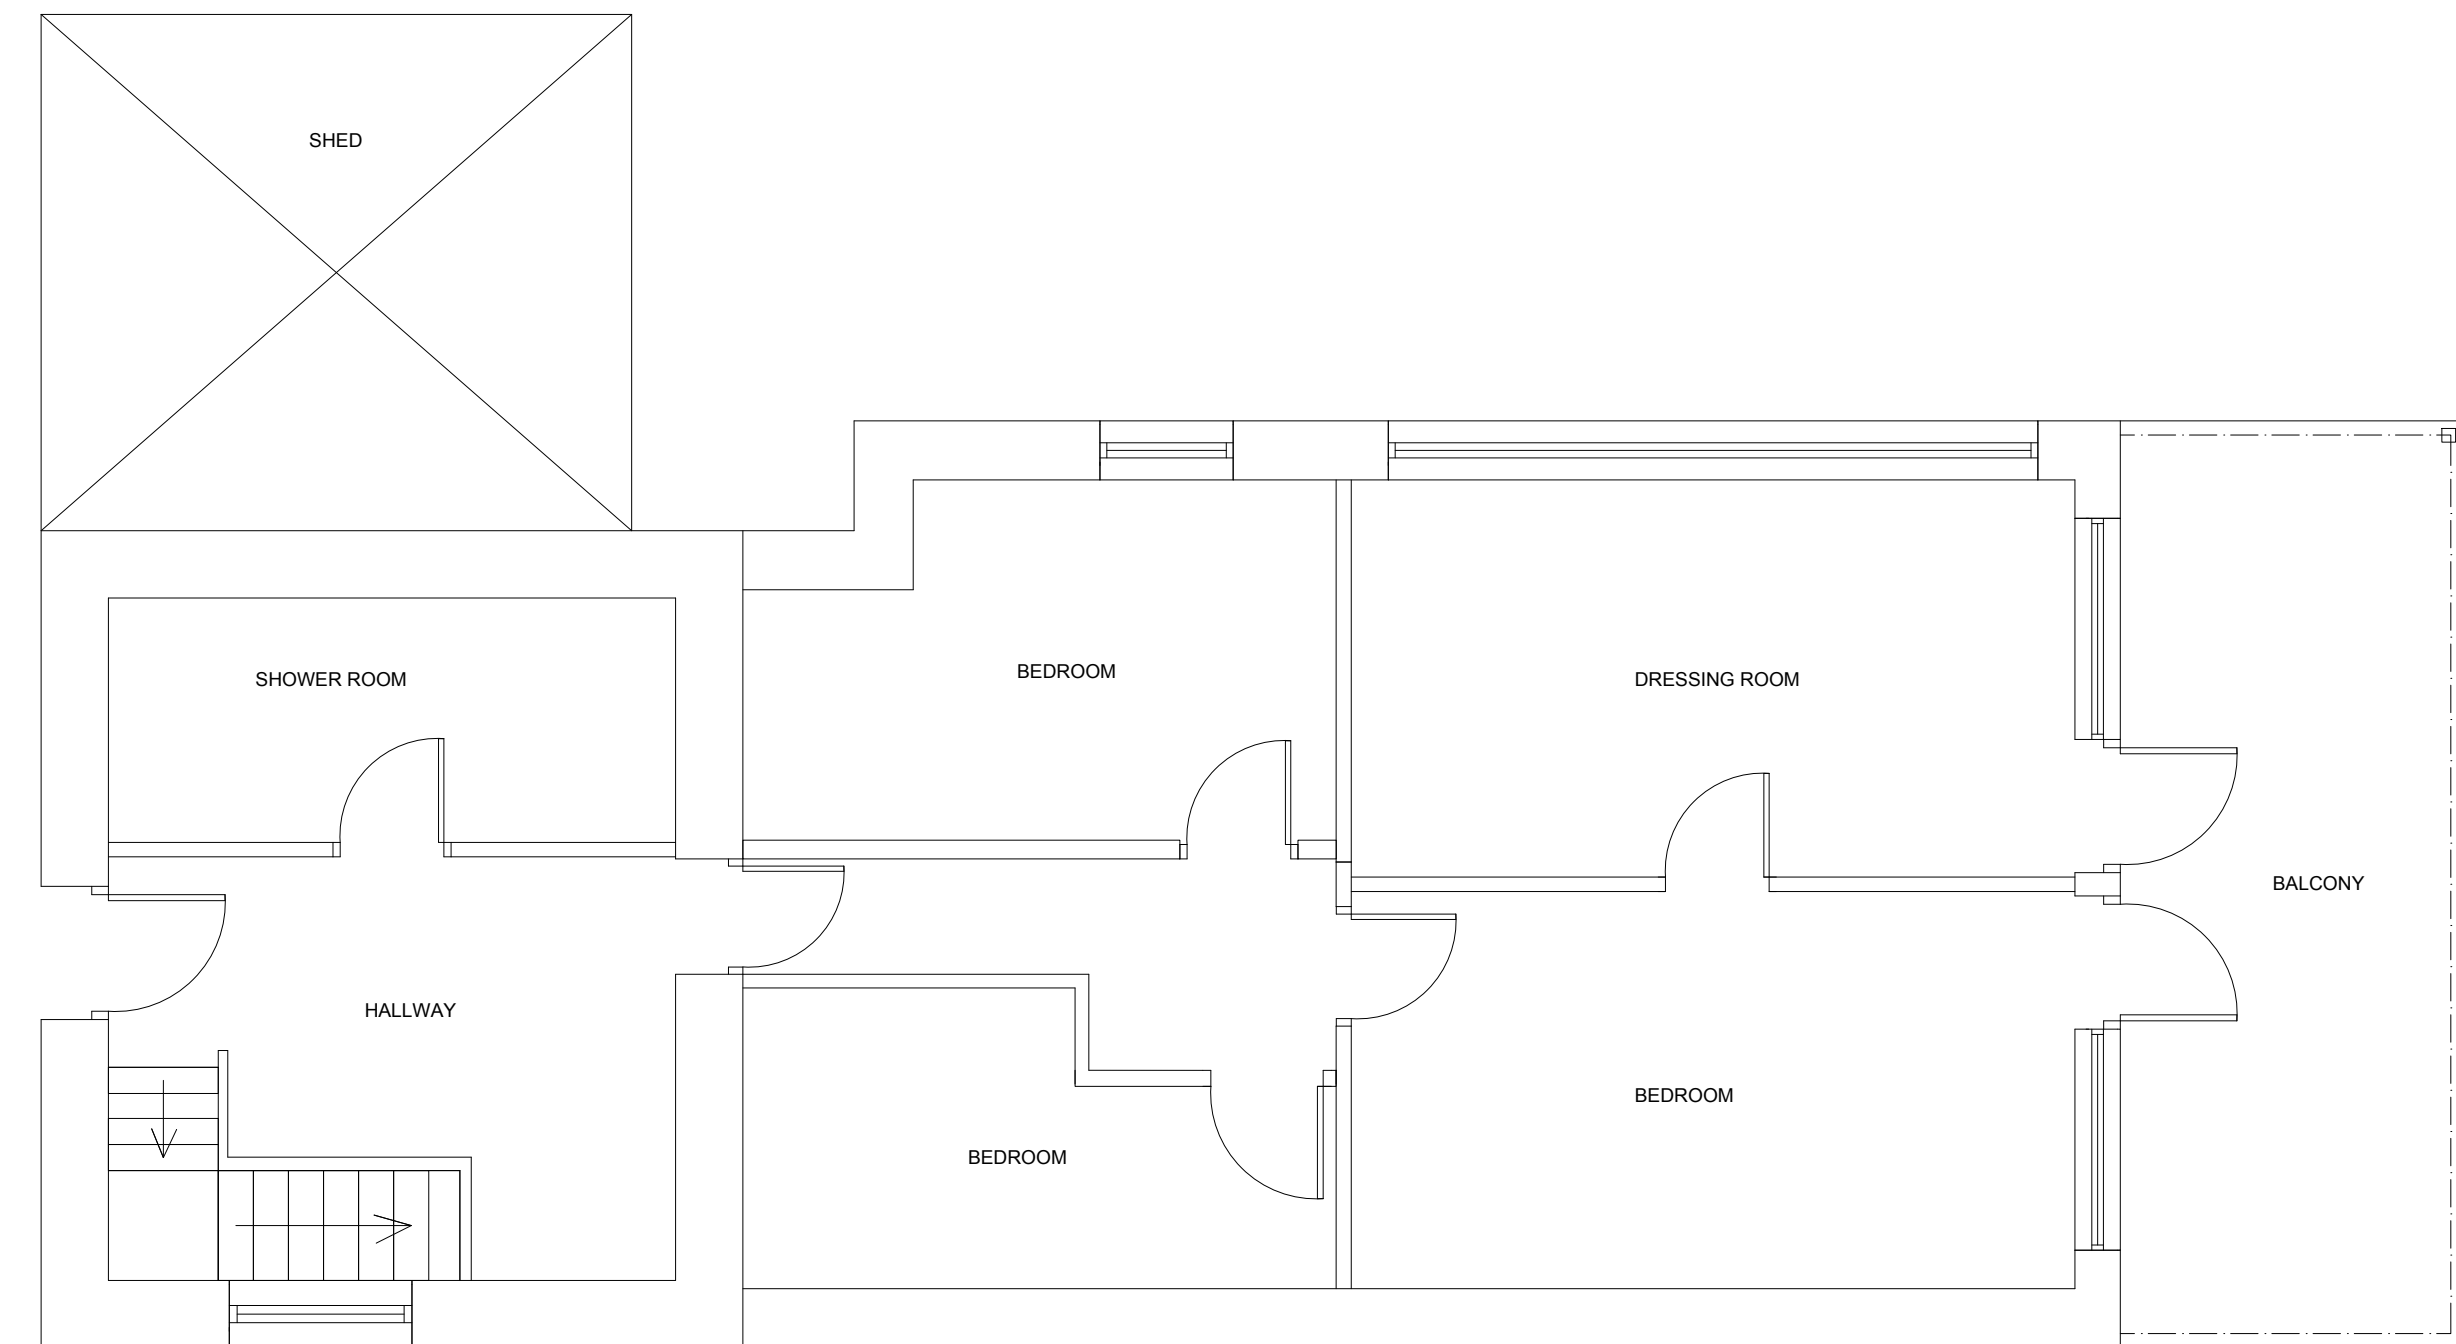

PROPOSED FIRST FLOOR
PLAN

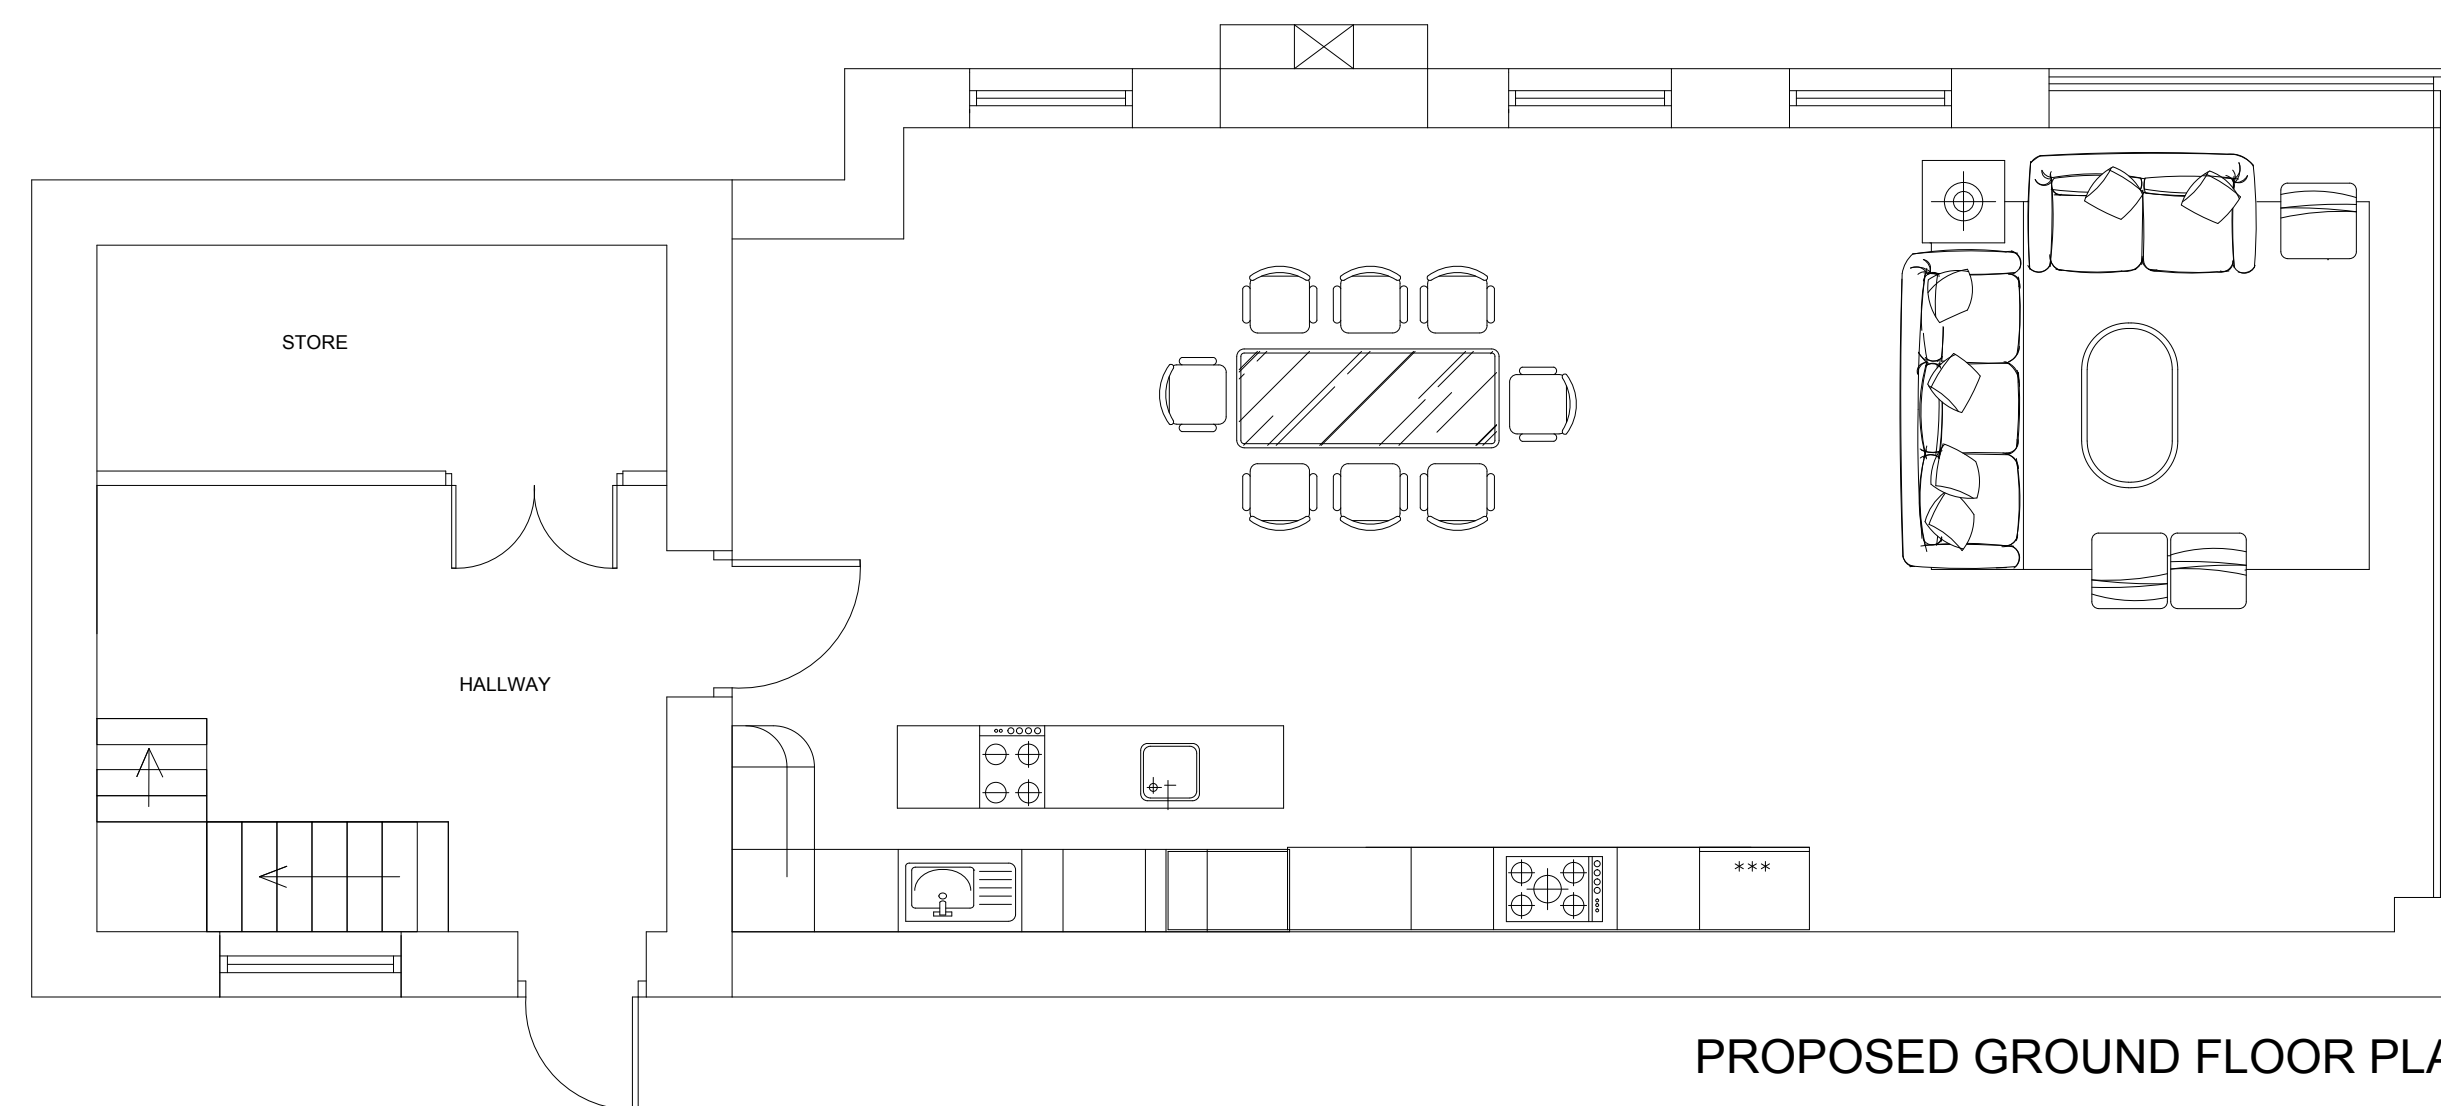

PROPOSED GROUND FLOOR PLAN

Rev: Rev Date: 02/06/2026 Drawn By: A PUNCHARD

Rev Details:
Initial Issue

DRAWING FOR INFORMATION ONLY