



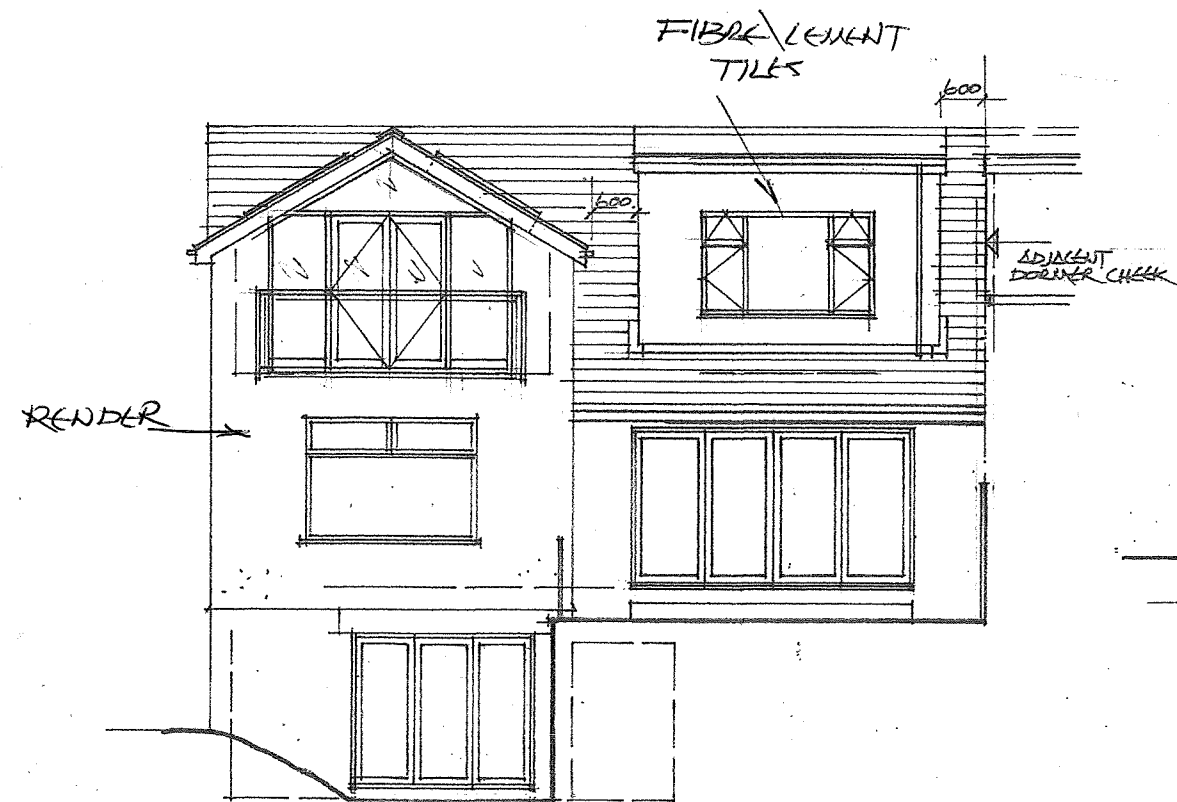


REAR ELEVATION SOUTH

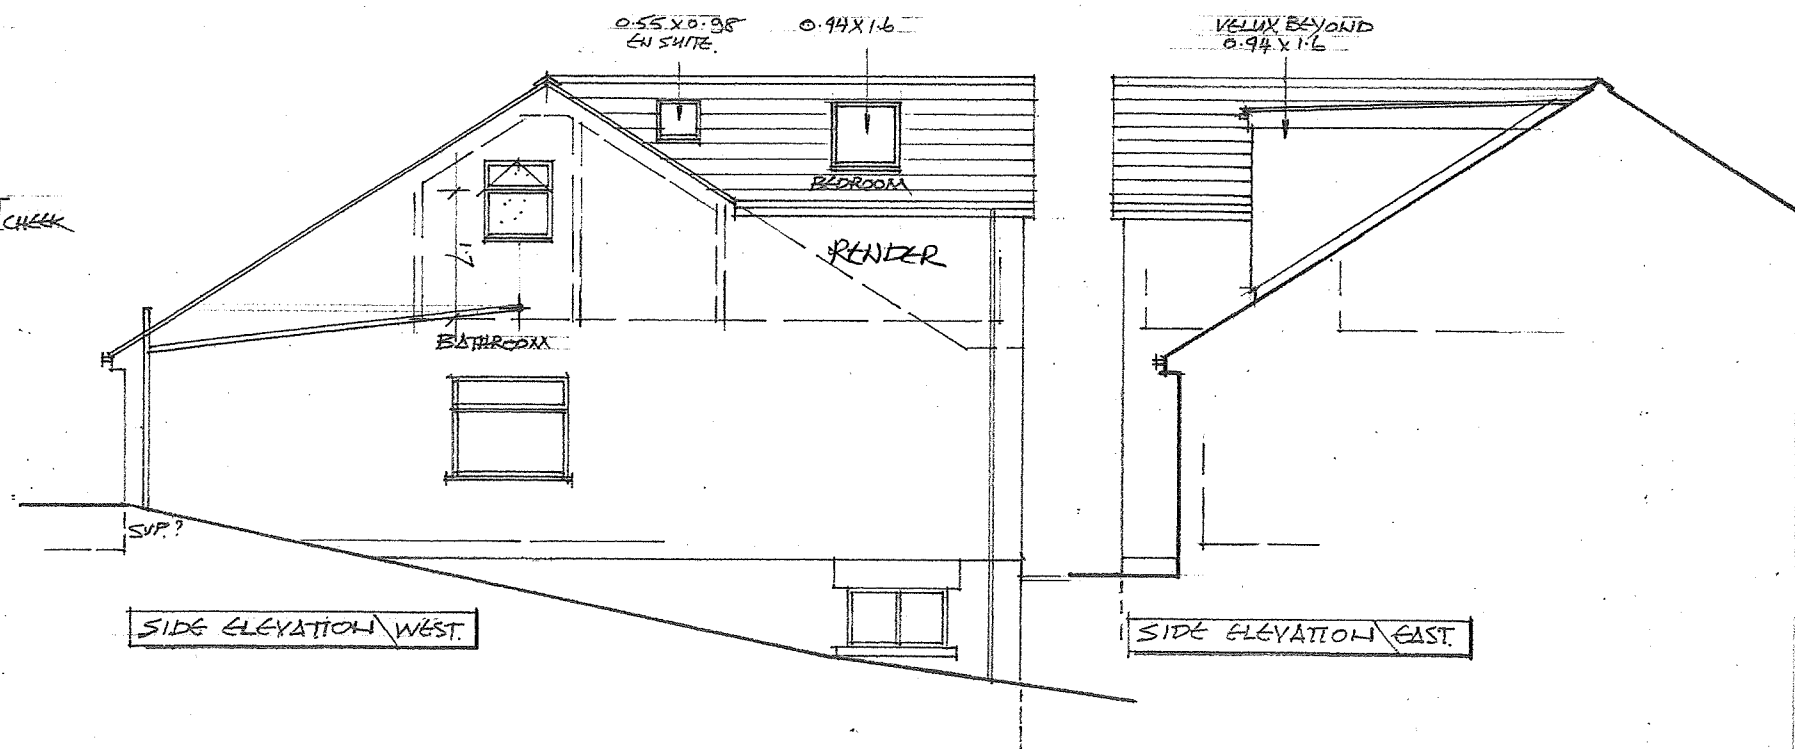

SIDE ELEVATION WEST

SIDE ELEVATION EAST

 

CLIENT:	MR L. GERARD	
PROJECT:	WILSDEN, STUBBINS LANE, CHIMLEY	
TITLE:	PROPOSED ELEVATIONS	
A P DESIGN ARCHITECTS AND PLANNING CONSULTANTS 4 KINDER VIEW, NEW MILLS, HIGH PEAK, SK22 4DB TEL: 01663 742169 MOB: 0781 461 2970		
SCALE:	DRAWING NO:	REV:
1:100	04	A