

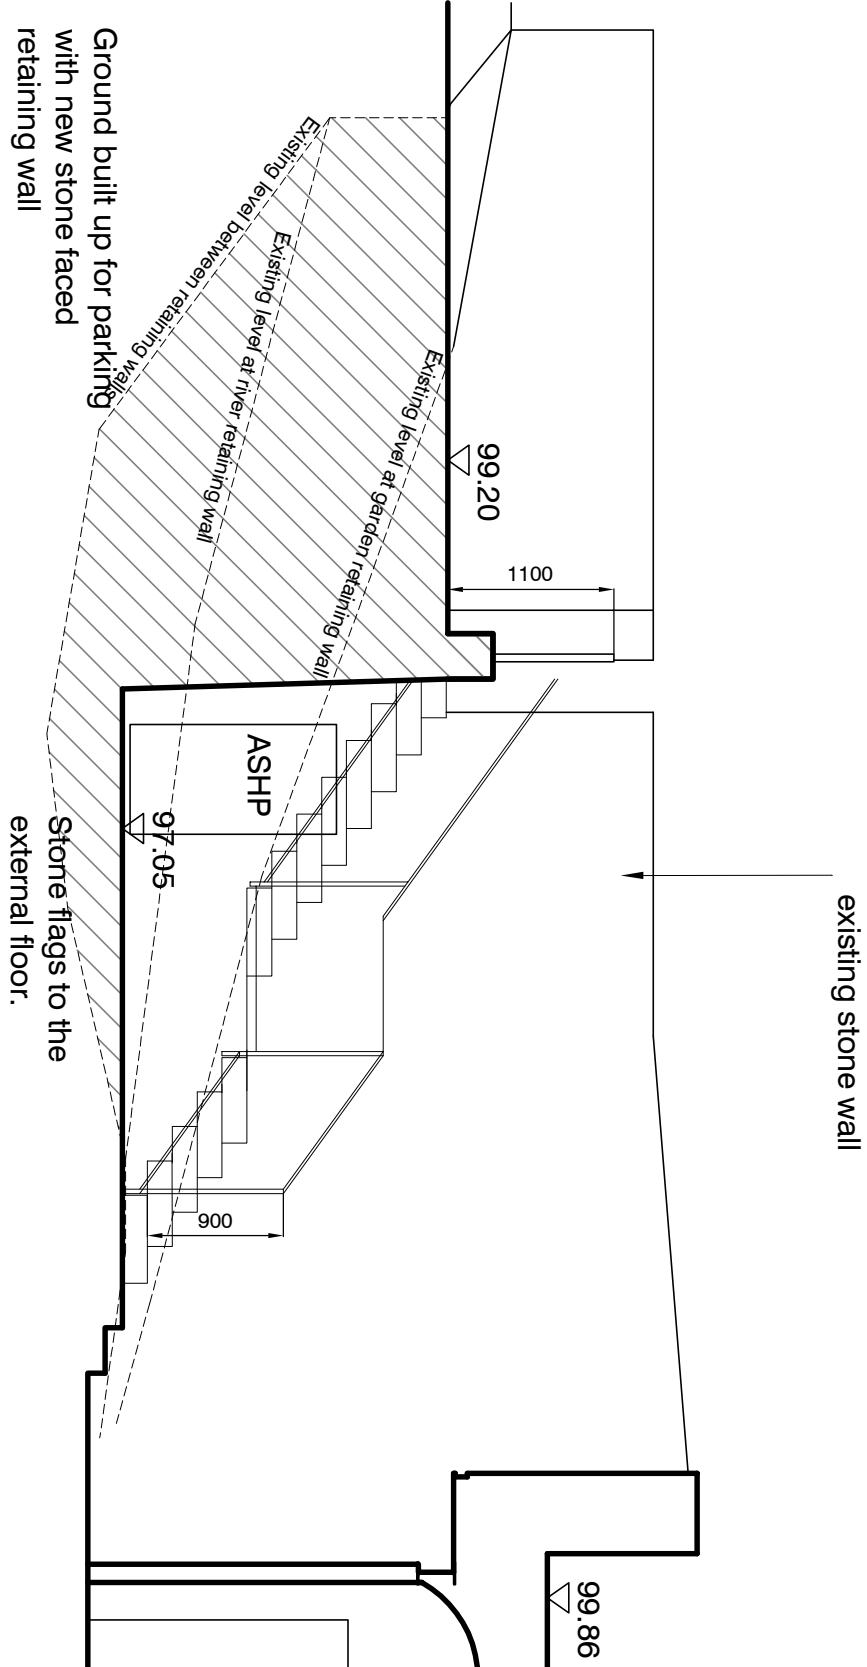


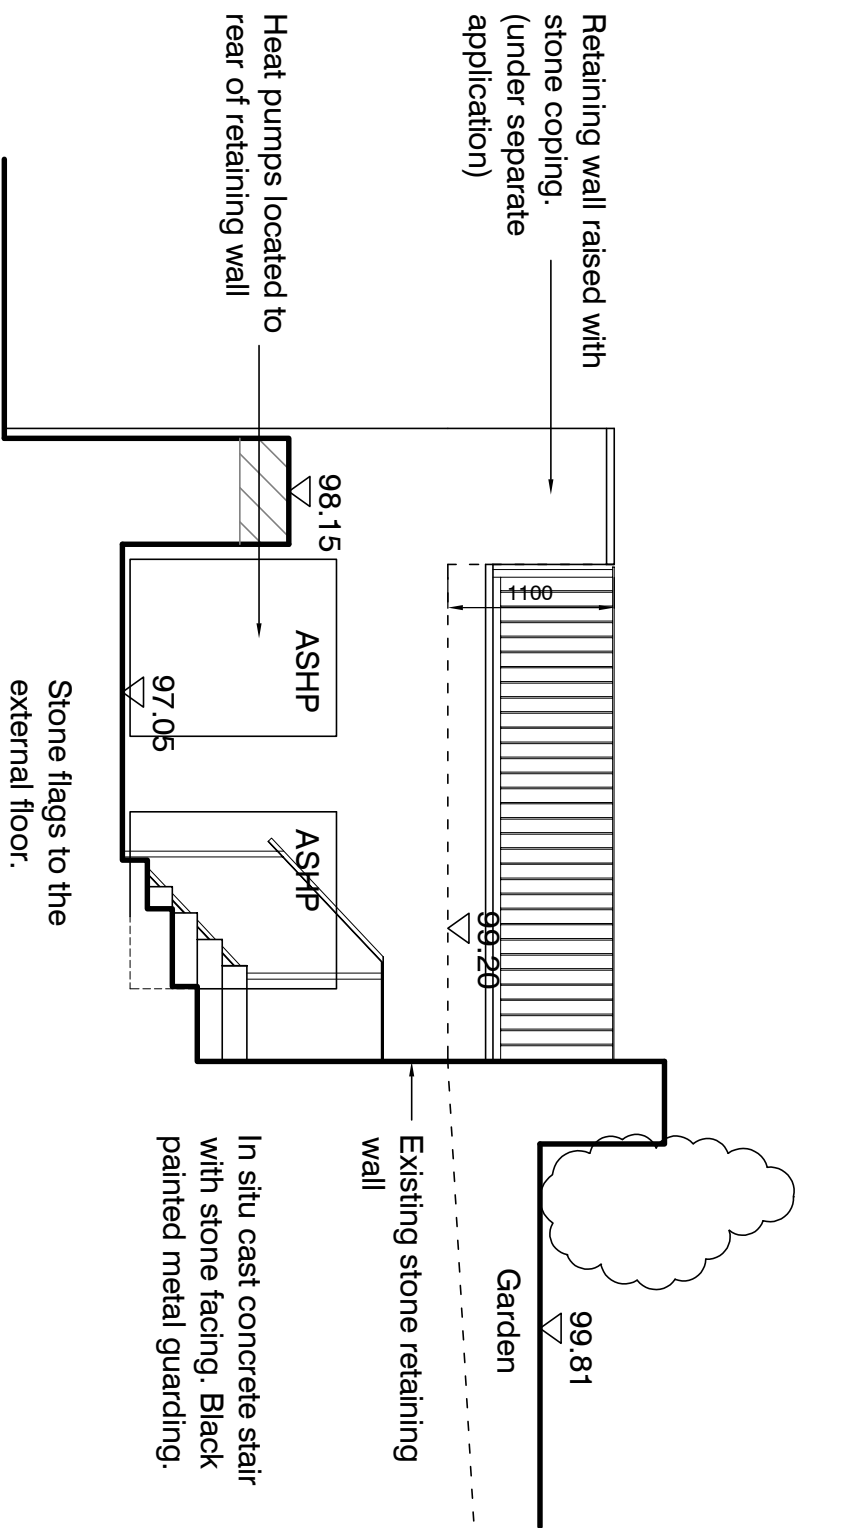


Section AA

Section BB

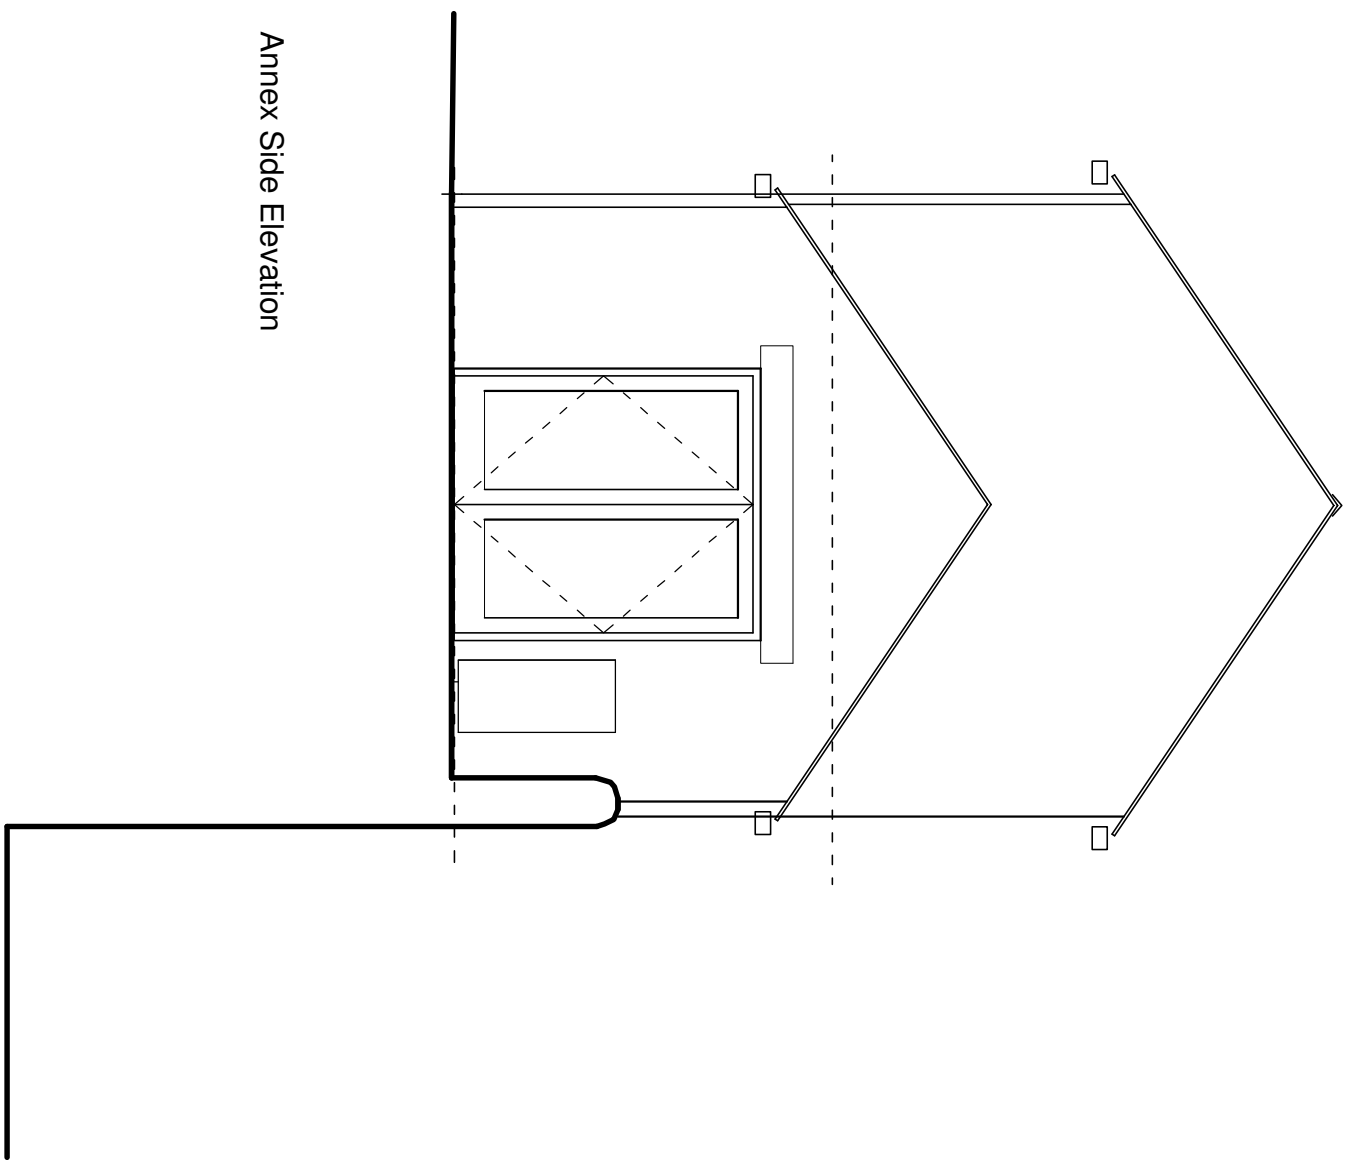


Annex Side Elevation

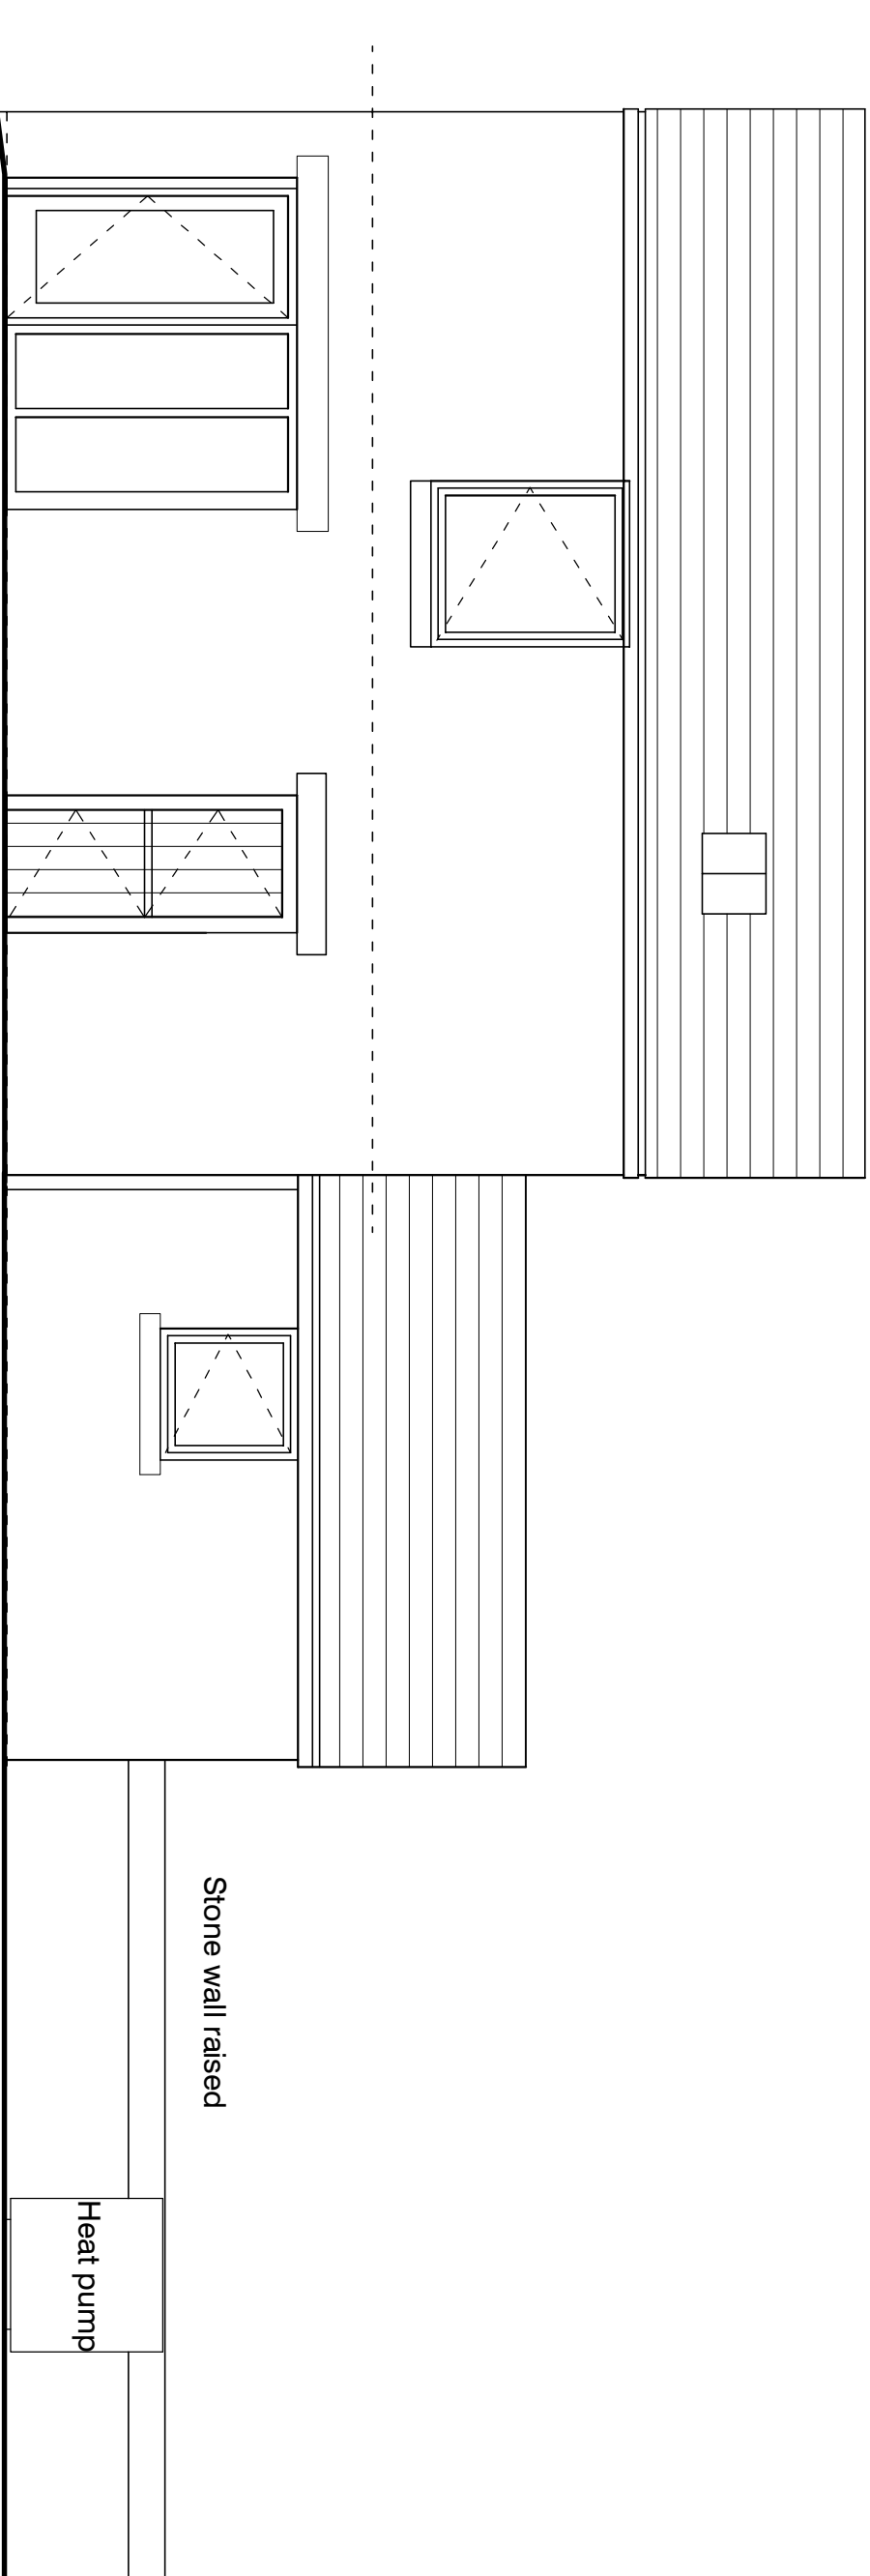

Annex Front Elevation

Notes:
Raised retaining wall and reduced amount of railings to parking area - to be covered under separate planning application.
Size and specification of heat pumps by installer.
Existing river wall (of varying heights) to annex garden to be raised to 1.1m for safety. Reclaimed walling stone found to match, with random coursing and the curved top vertical capstones re-used. Any mortar to be lime based.

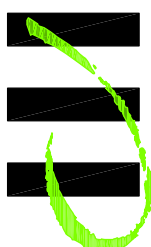

HIGH PEAK ARCHITECTS LTD
2nd Floor, Wharf House, Wharf Road, Whaley Bridge, High Peak, Derby's SK23 7AD
Tel: 01663 719717 Website: highpeakarch.com Email: hpa@highpeakarch.com

Heat Pump Installation
Canal House, Buxworth
Proposed Elevations and Sections
1908.PL33

SCALE 1:50
0 1m 2m
CLIENTS/CONTRACTORS ARE ADVISED TO CLARIFY DIMENSIONS PRIOR TO SETTING OUT AND NOT TO SCALE OFF THE DRAWING

Scale: 1:50 @ A2

Date: June 2026

Rev: