




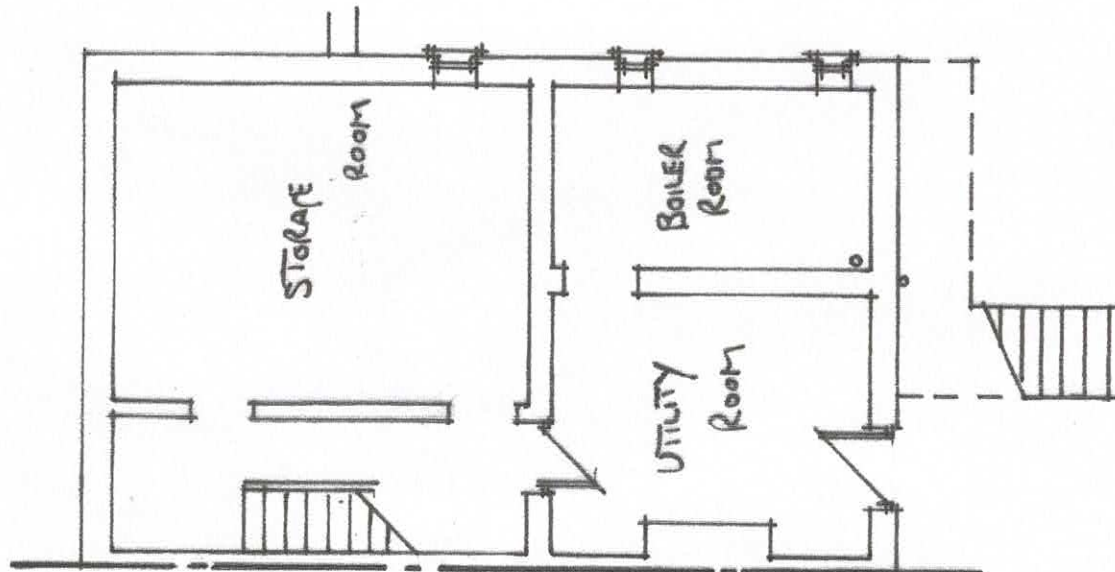


EXIST. BASEMENT PLAN

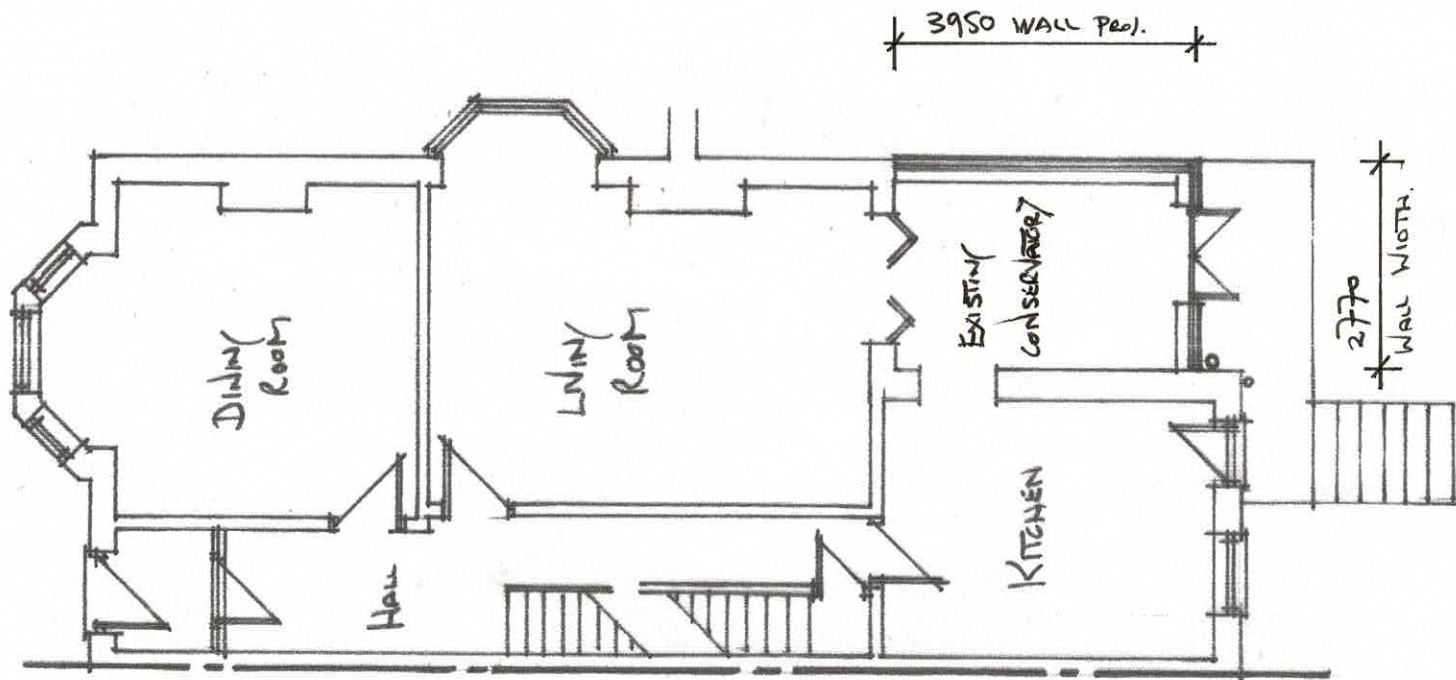

EXIST. GROUND FLOOR PLAN

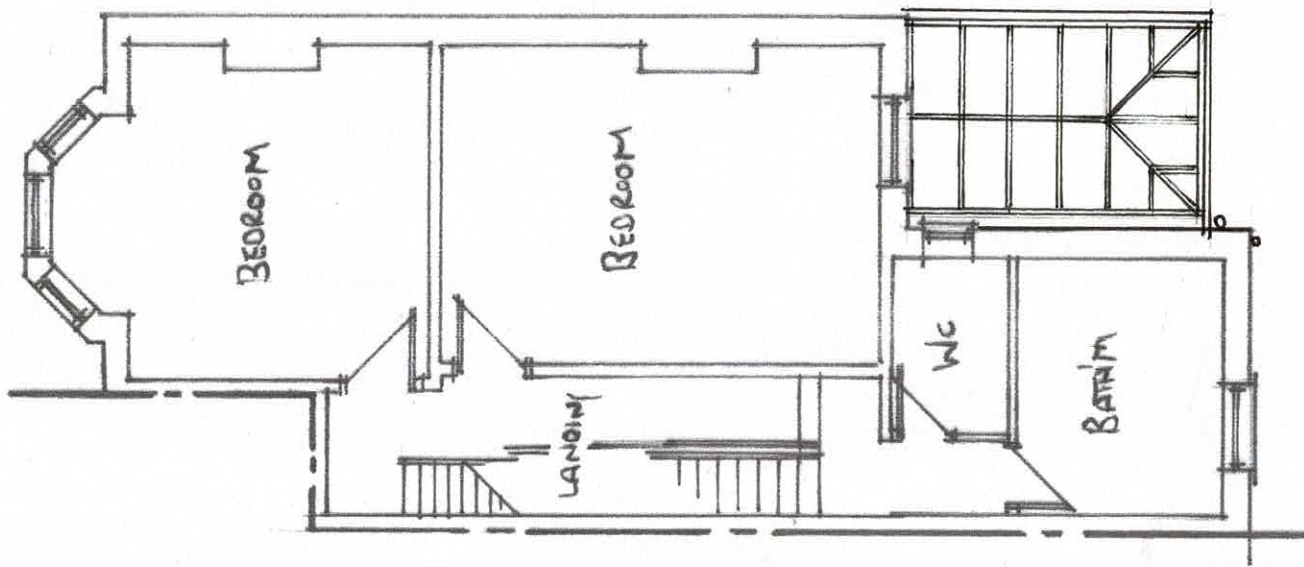


EXIST. FIRST FLOOR PLAN

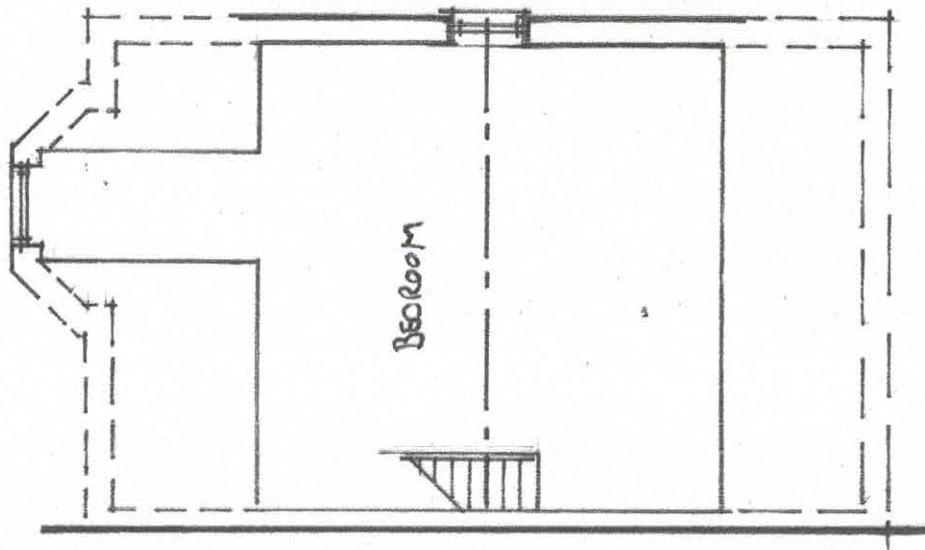


EXIST. 2ND FLOOR ATTIC PLAN


MR & MRS KESTERTON	AJ DESIGN LTD.
PROP. REAR ORANGERY	THE STUDIO
AT OAKLEIGH	2 FOXENDALE CLOSE
63 NORTH ROAD	NORTHWICH
CHESHIRE	CW8 4 9Z
DERBYSHIRE	ajdesignlimited@gmail.com
SK13 7AX	SCALE 1:100
	DATE 04/05/06
	DS01

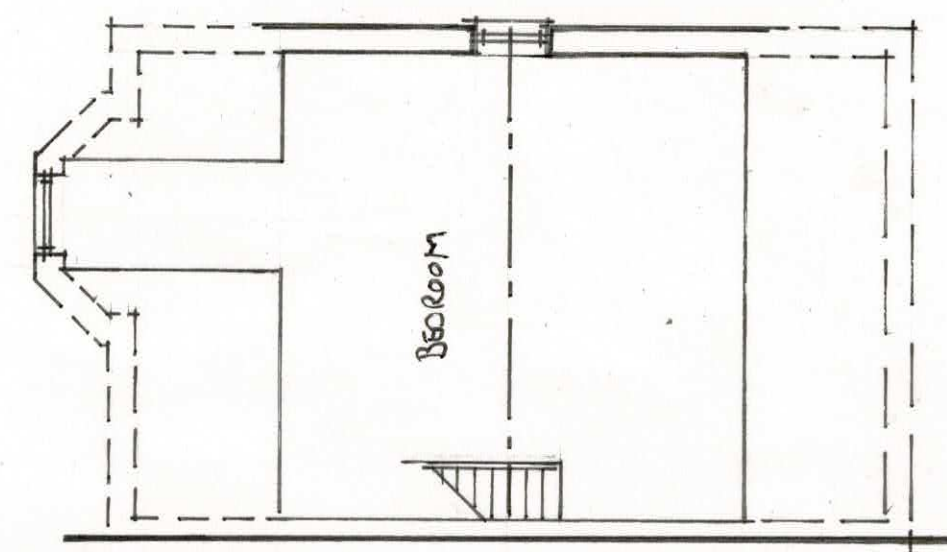


PROP. 2ND FLOOR ATTIC PLAN
UNCHANGED

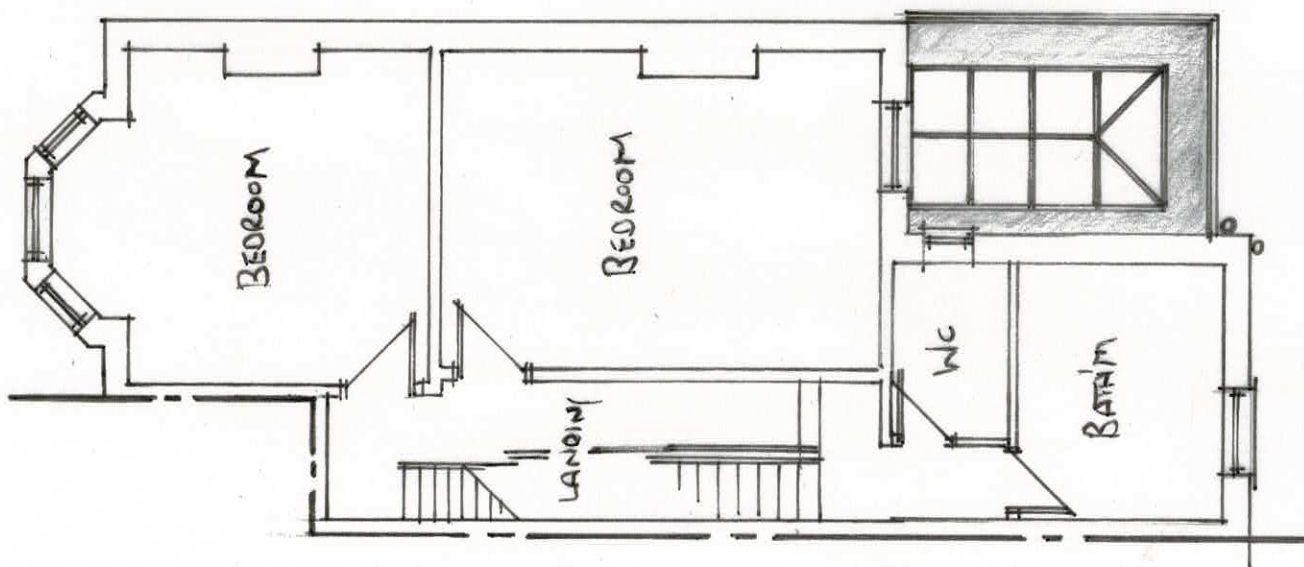

PROP. FIRST FLOOR PLAN

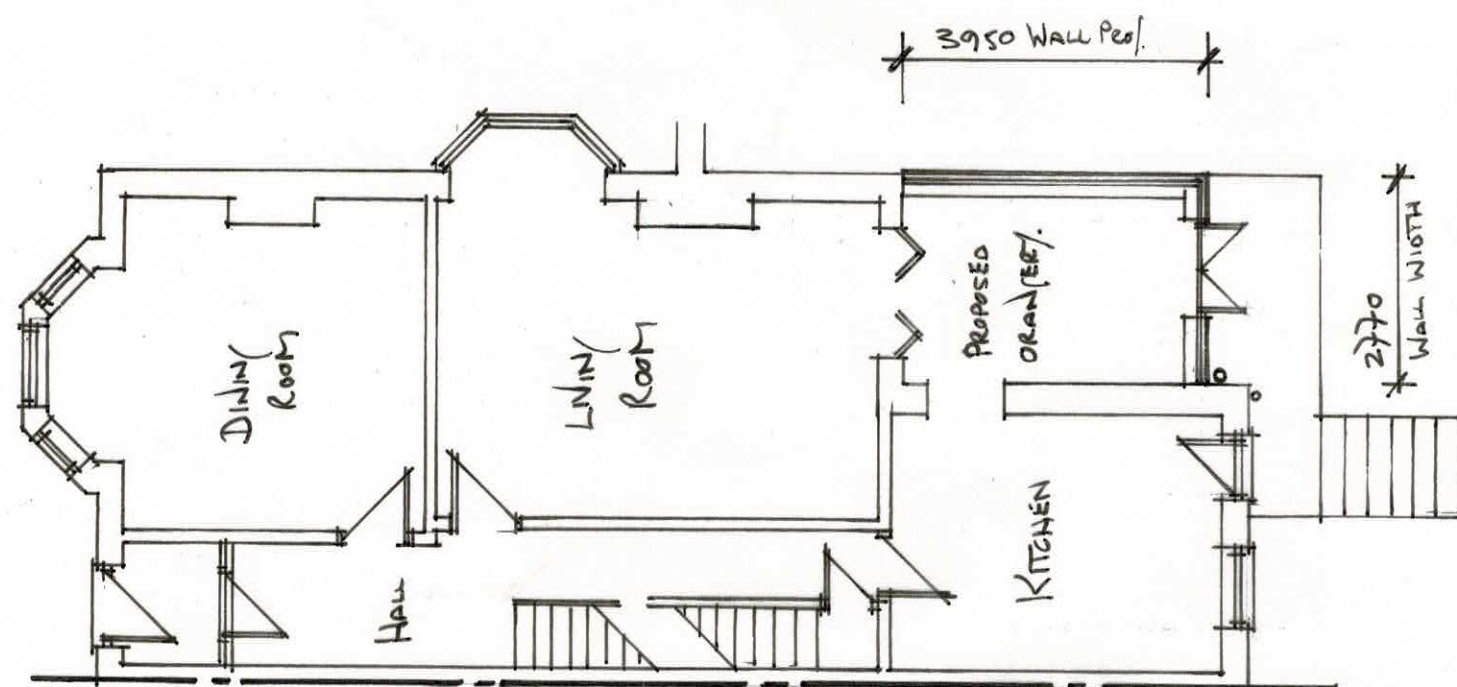


PROP. GROUND FLOOR PLAN

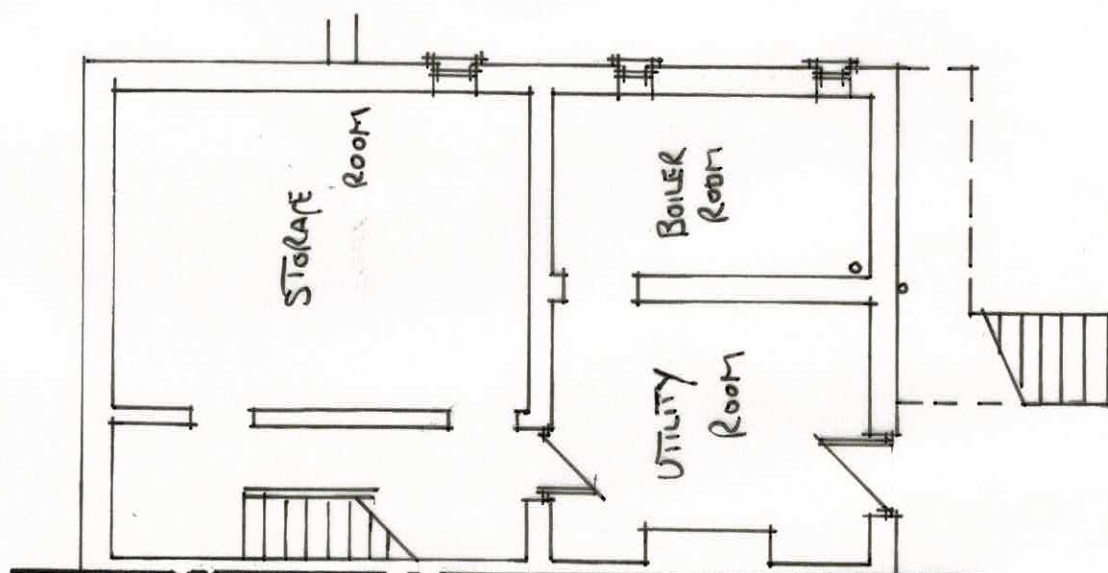


PROP. BASEMENT PLAN
UNCHANGED

MR & MRS KESTERTON	AJ DESIGN LTD.
PROP. REAR ORANGERY	THE STUDIO
AT OAKLEIGH	2 FOXENDALE CLOSE
63 NORTH ROAD	NORTHWICH
GLOSSOP	CN8 4 9Z
DERBYSHIRE	ajdesignlimited@gmail.com
SK13 7AX.	SCALE 1:100
	DATE 04/05/26
	DS02

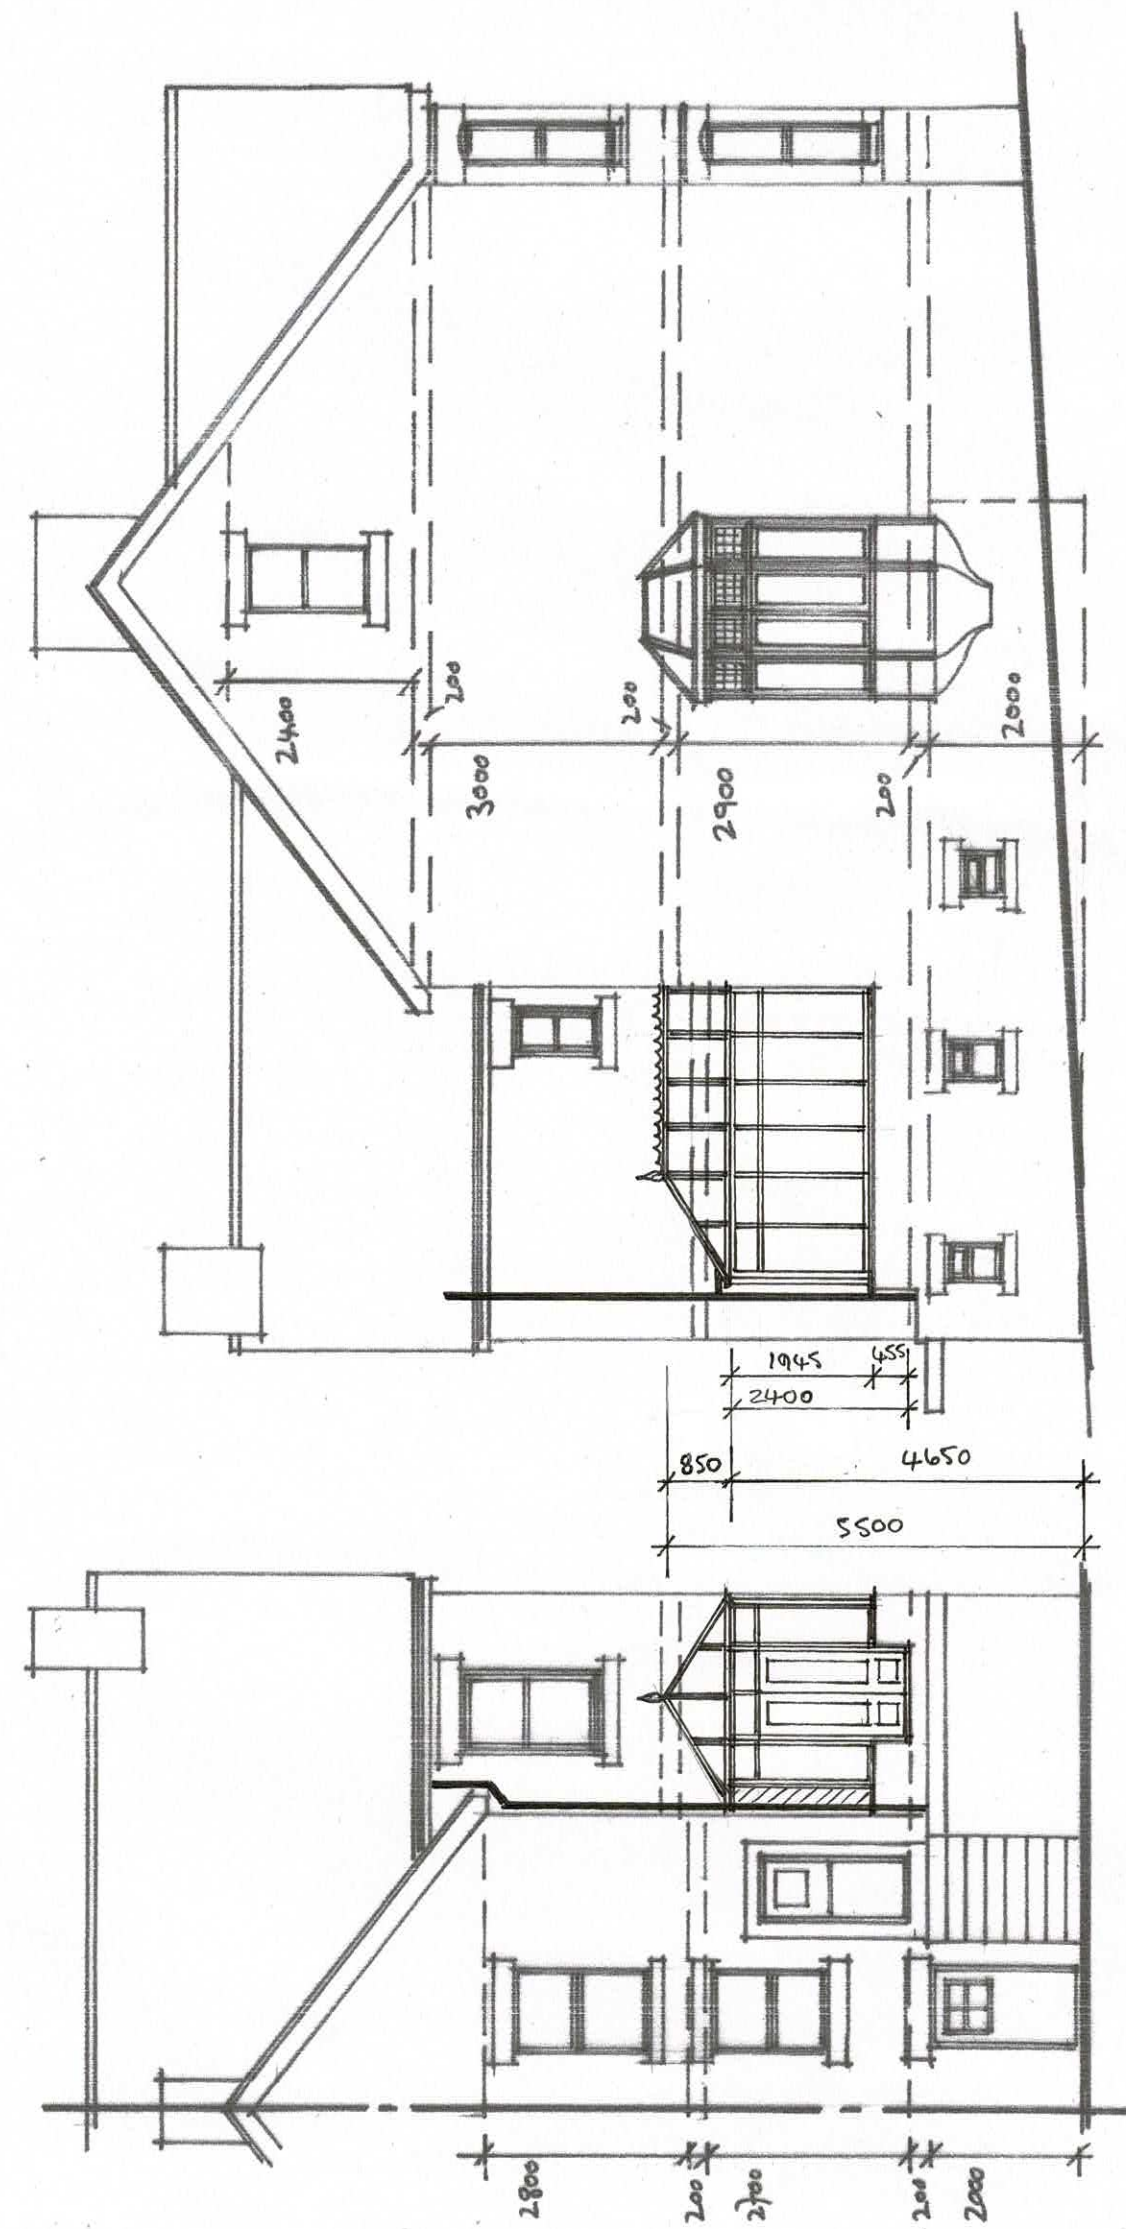


EXIST. REAR ELEVATION

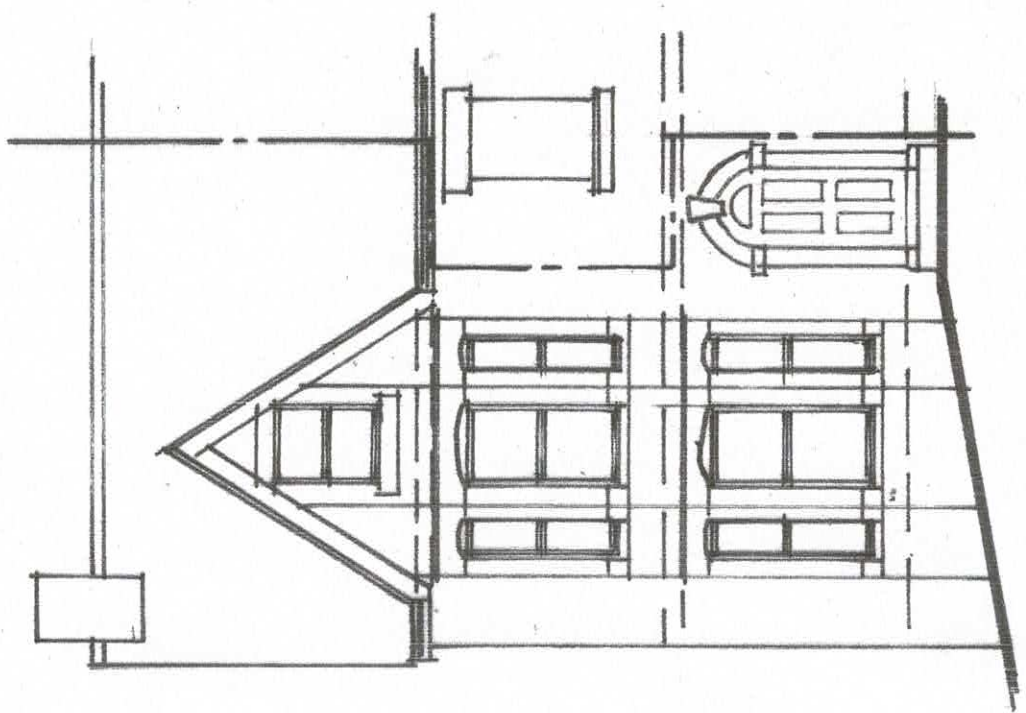

EXISTING SIDE ELEVATION


EXIST. FRONT ELEVATION

MR & MRS KESTERTON	AJ DESIGN LTD. THE STUDIO
PROP. REAR ORANGERY	2 FOXENDALE CLOSE NORTHWICH CW8 4 9Z ajdesignlimited@gmail.com
AT OAKLEIGH 63 NORTH ROAD GLOSSOP DERBYSHIRE SK13 7AX	SCALE 1:100
	DATE 04/05/24 D903

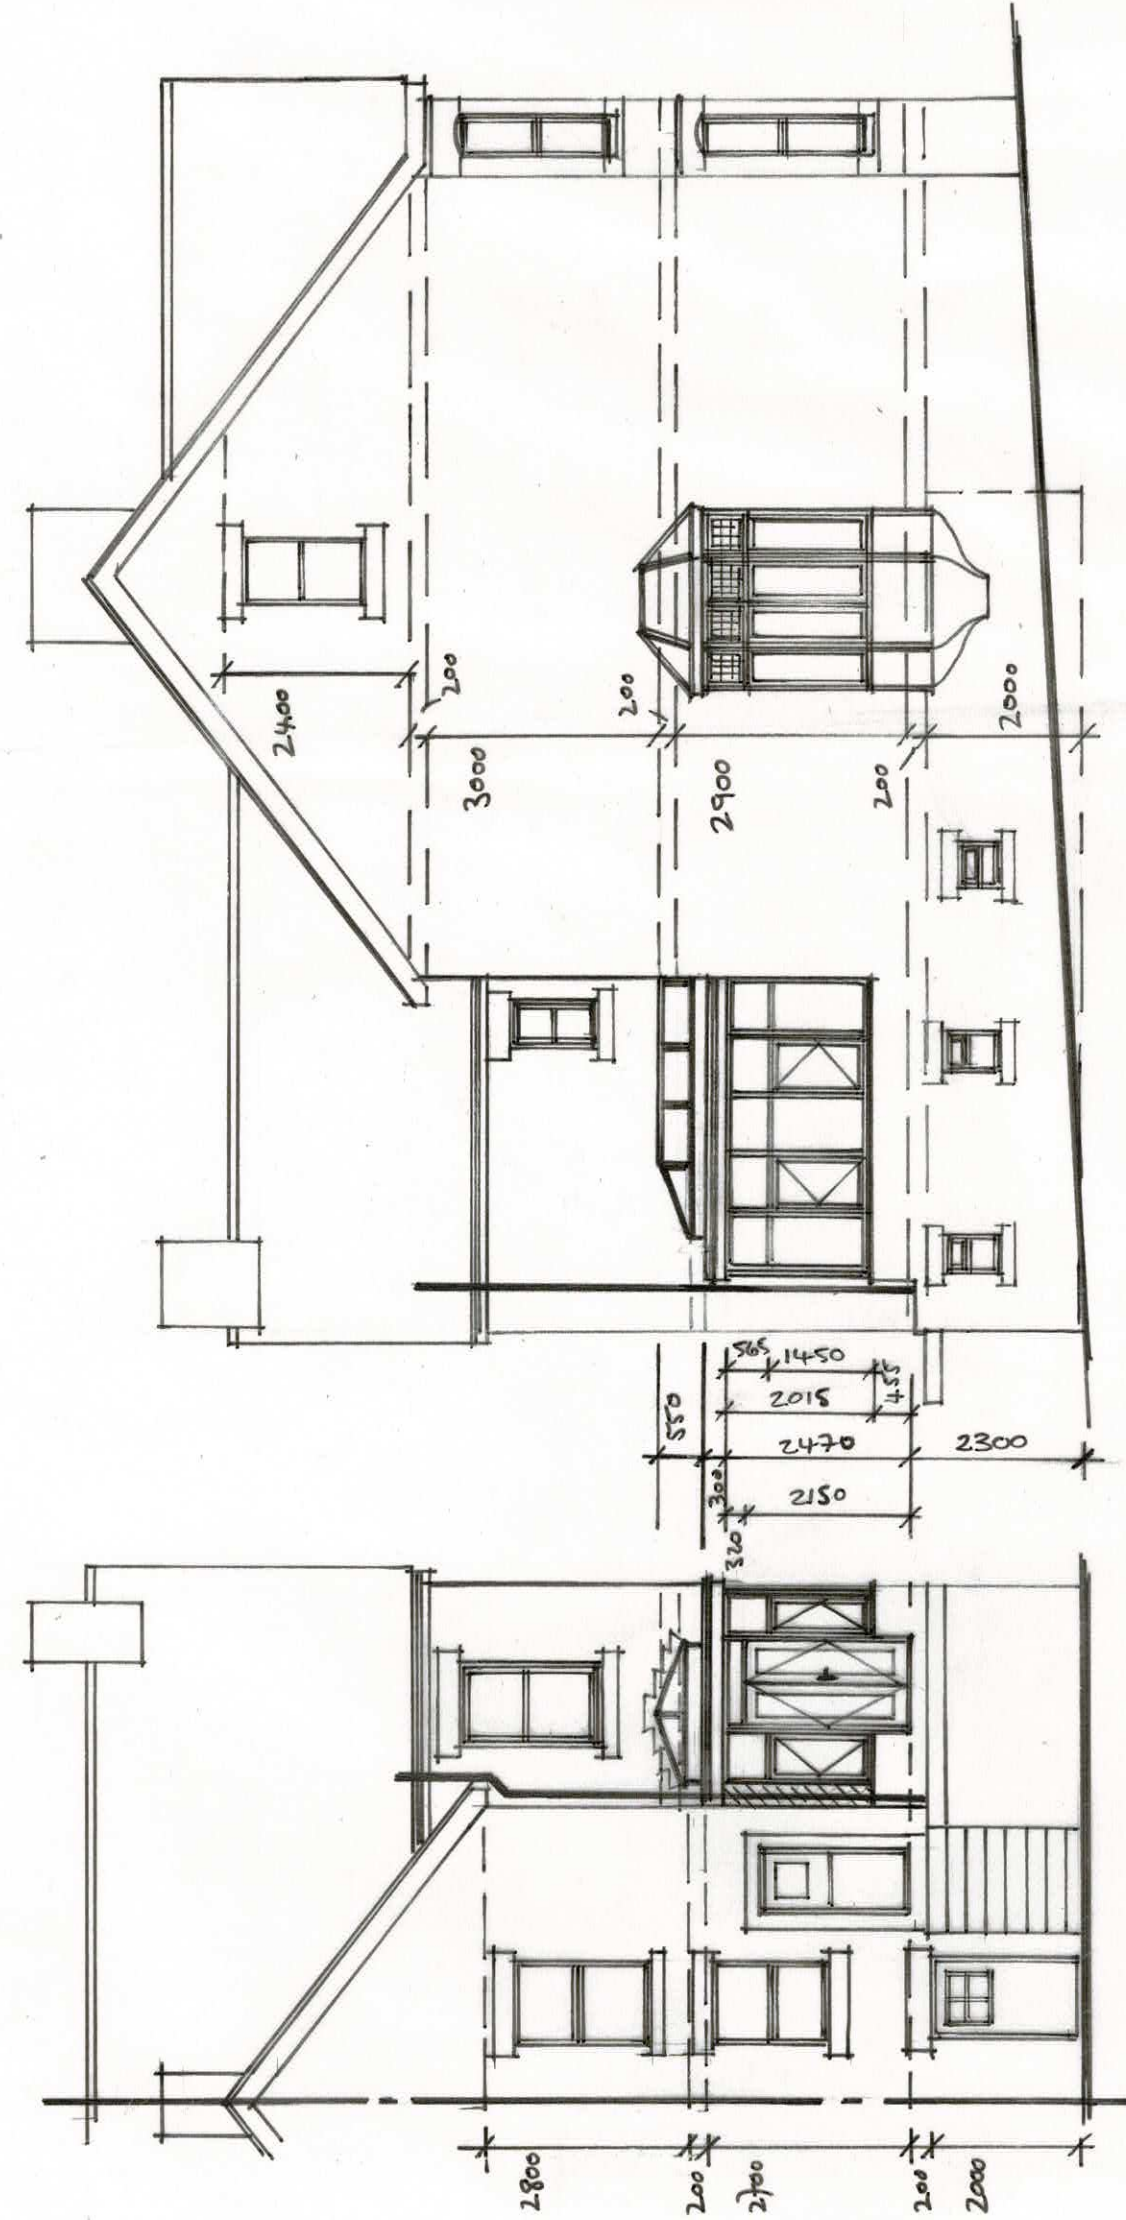

PROP. REAR ELEVATION

PROPOSED SIDE ELEVATION

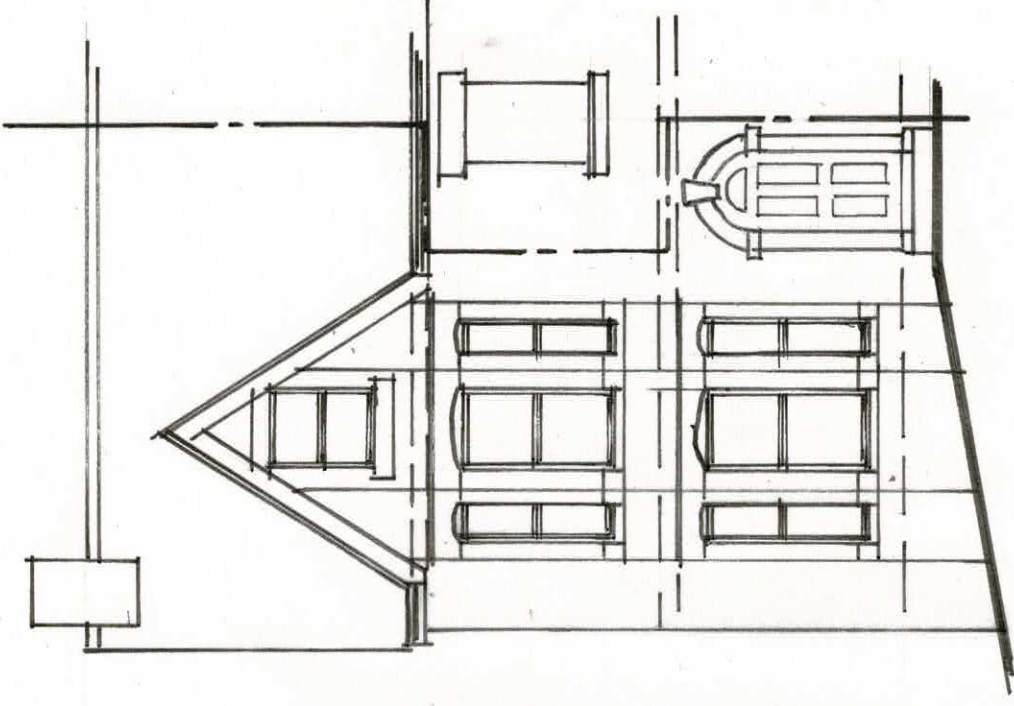

PROP. FRONT ELEVATION
UNCHANGED

MR & MRS KESTERTON	AJ DESIGN LTD.
PROP. REAR ORANGERY	THE STUDIO
AT OAKLEIGH	2 FOXENDALE CLOSE
63 NORTH ROAD	NORTHWICH
CHESHIRE	CW8 4 9Z
DERBYSHIRE	ajdesignlimited@gmail.com
SK13 7AX	SCALE 1:100
	DATE 04/05/26
	D904