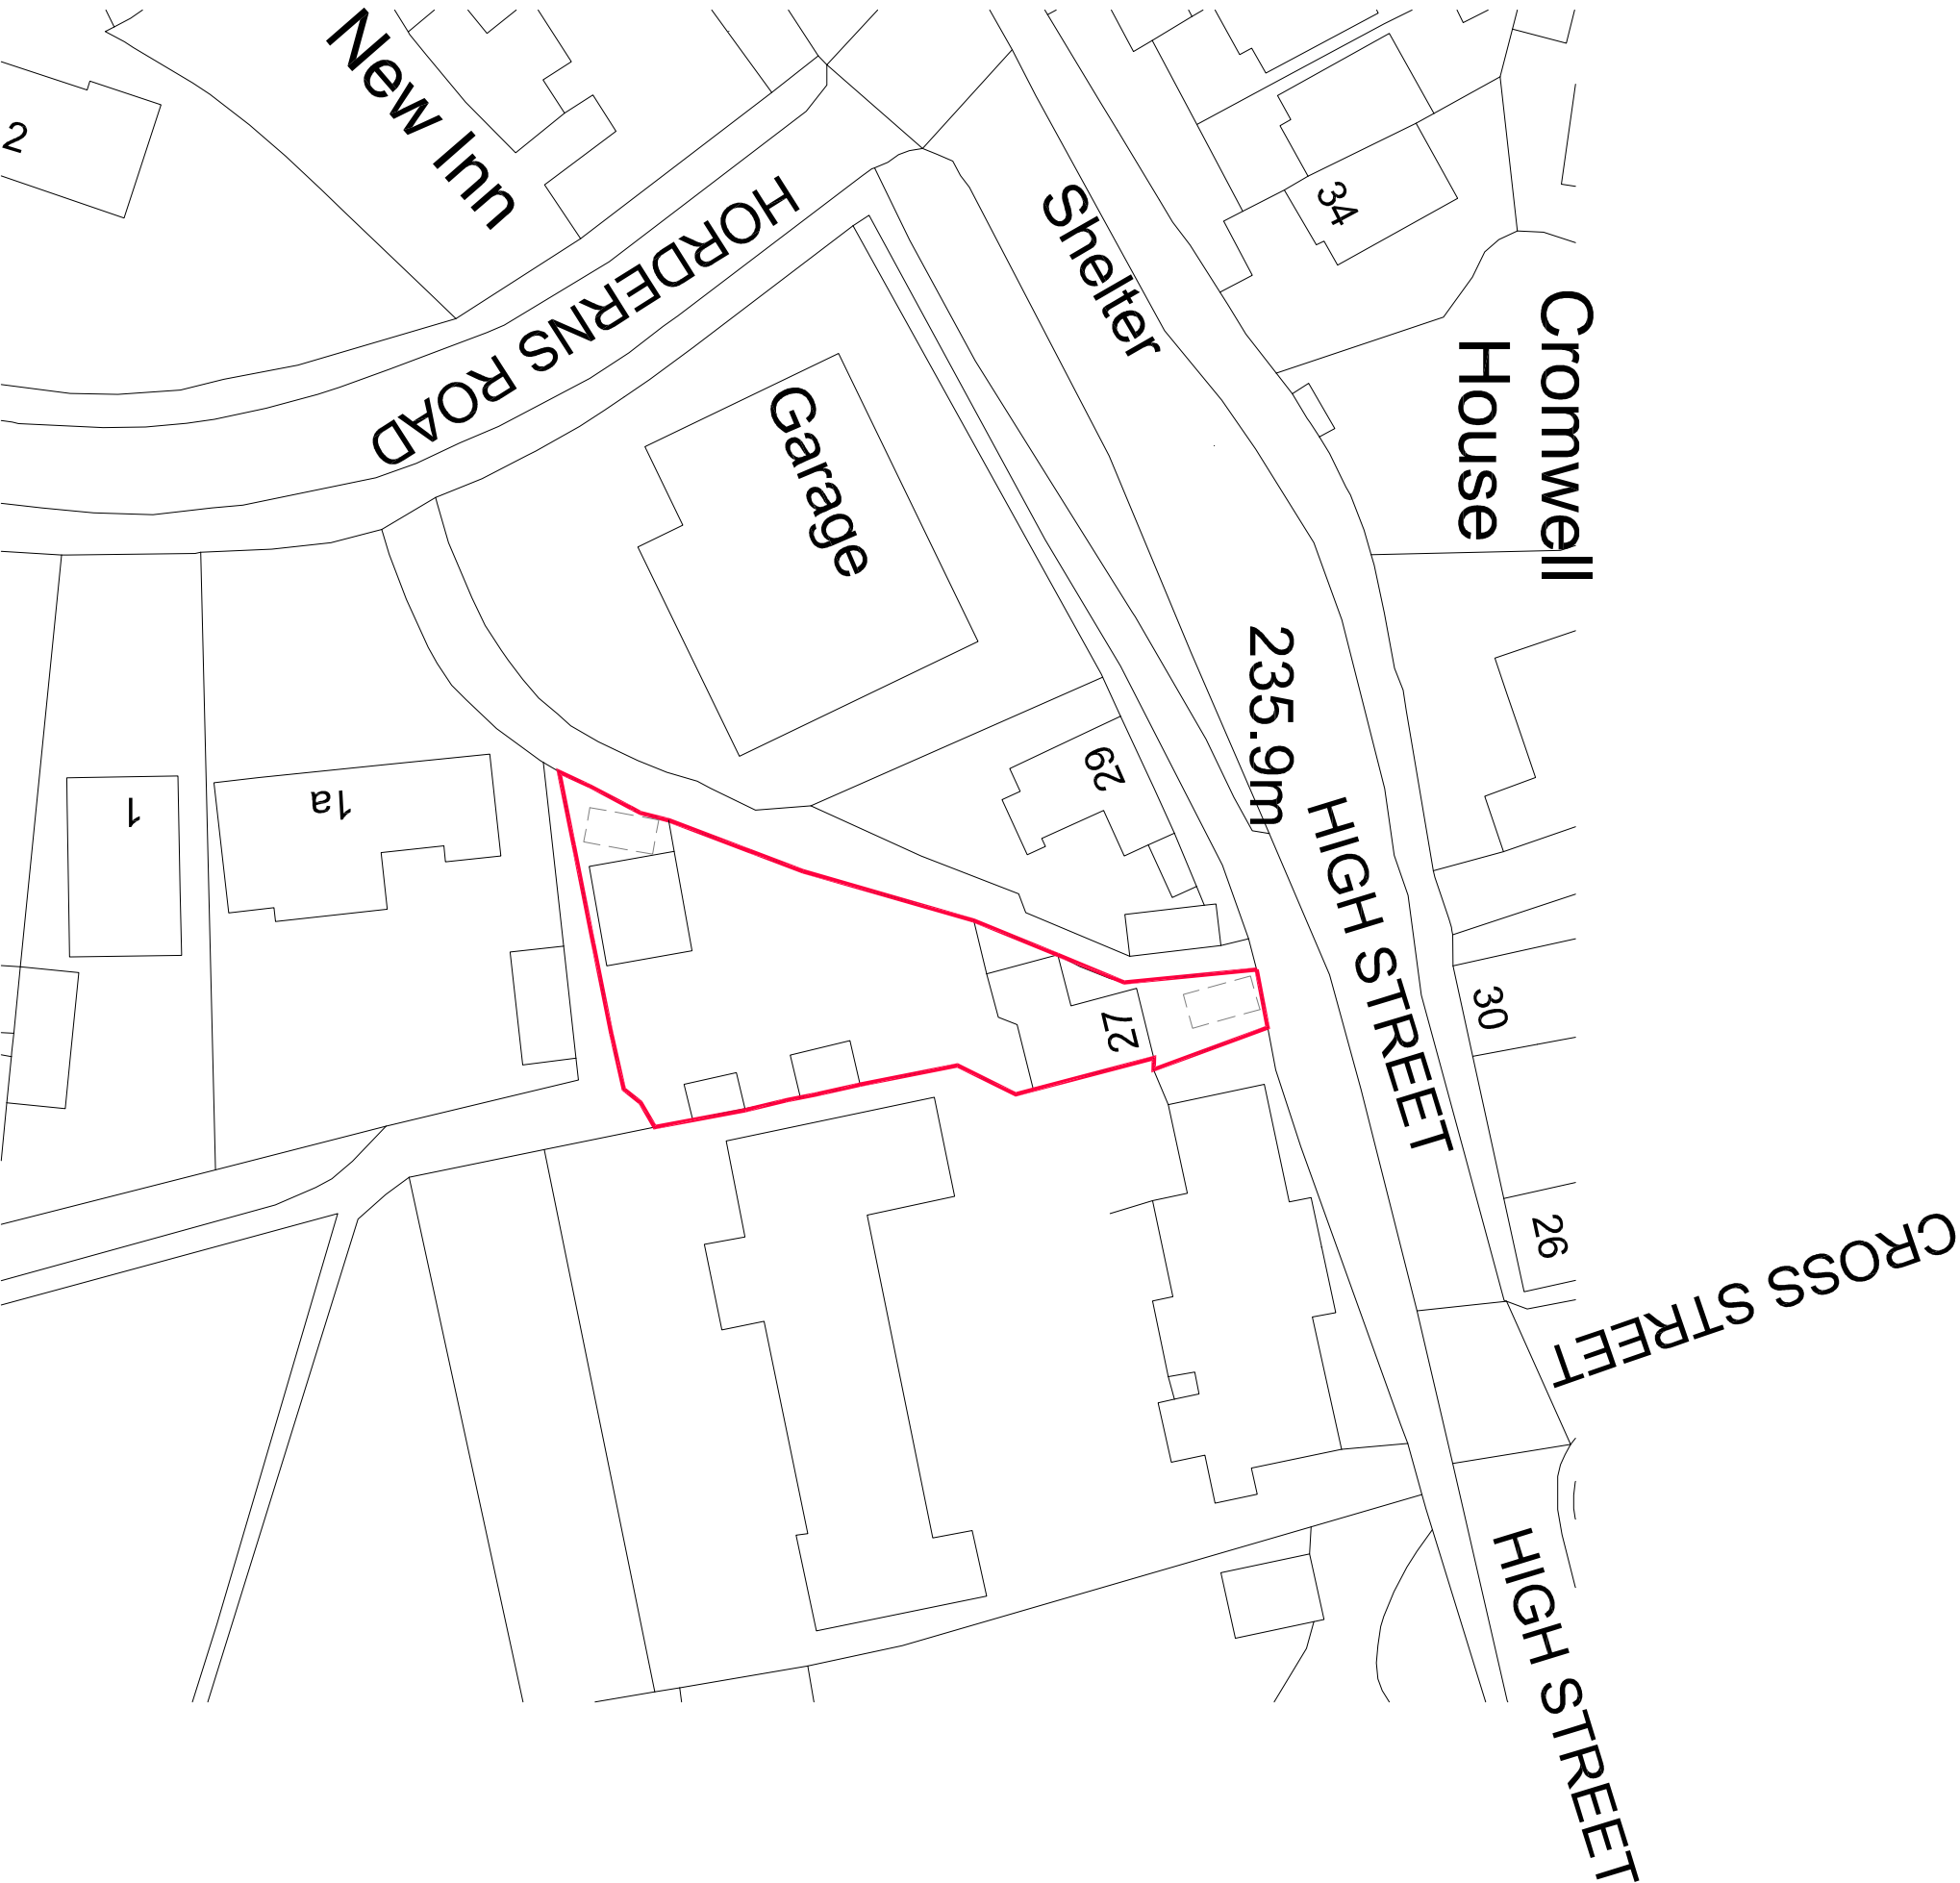


REVISIONS			
DRAWN	FW	SCALE	AREA
DATE	July 26	1:500	SQ.M.
PROJECT			
Garage conversion to provide dependent relative accommodation at 27 High Street, Cradley-le-Frith			
CLIENT			
Mr and Mrs. F. Ofoegbu			

TITLE
Proposed site plan - unchanged

DRAWING NUMBER	REV
02.02	A