


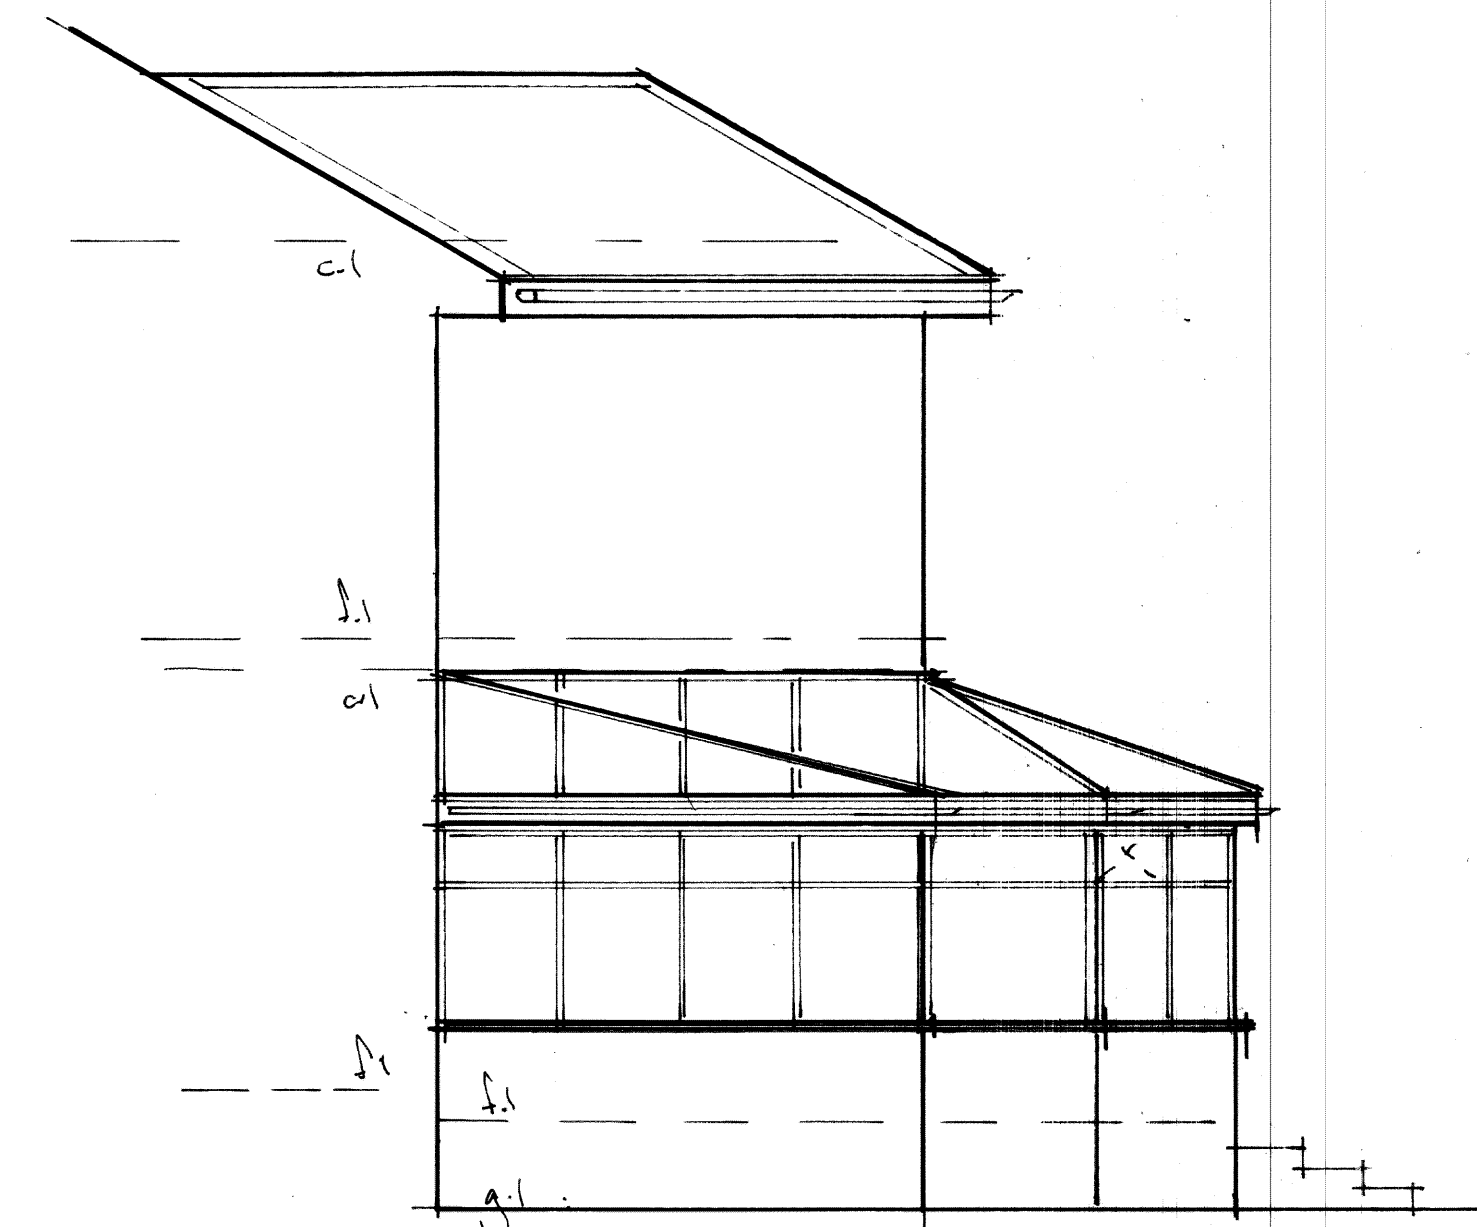


FRONT ELEVATION




REAR ELEVATION



RETURN ELEVATION

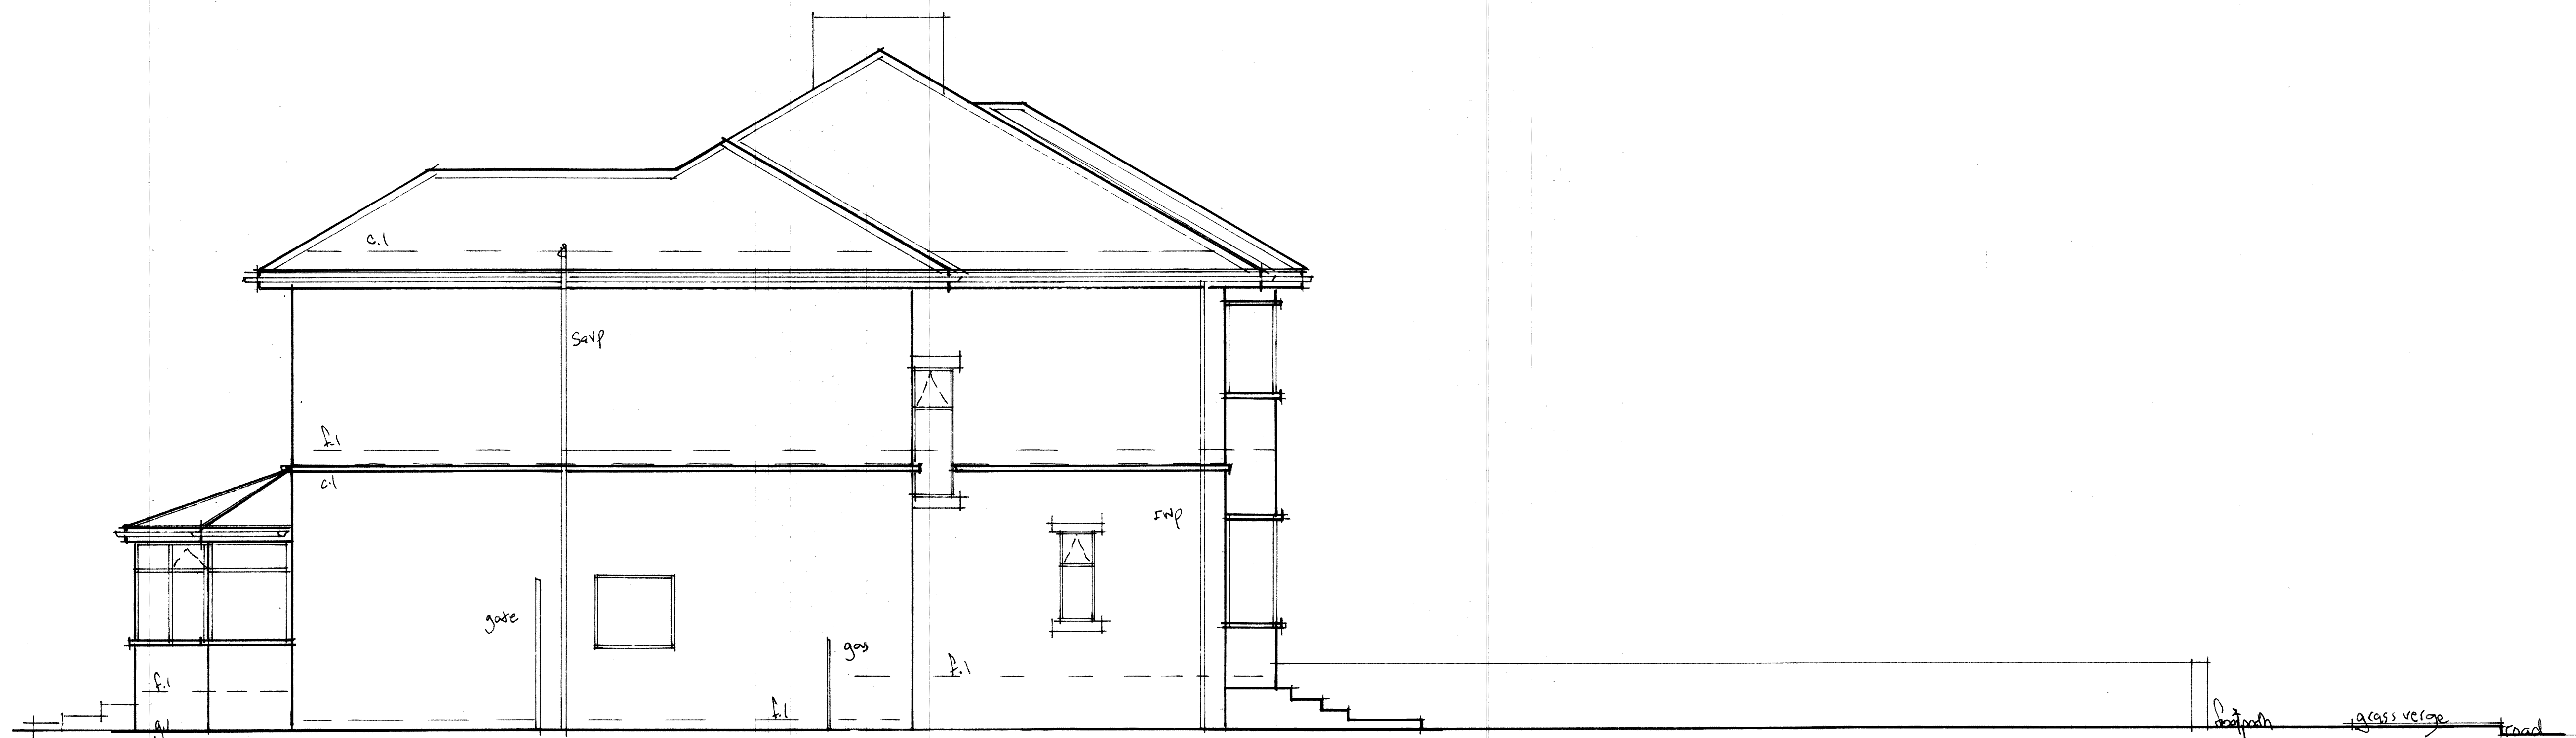

SIDE ELEVATION

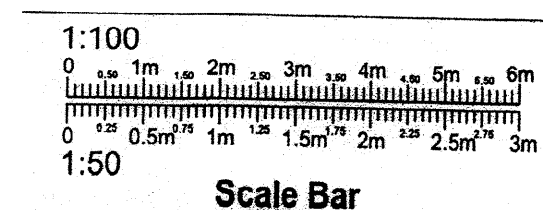

PROJECT
PROPOSED CHANGE OF USE
FROM DWELLING (C3) TO
CHILDREN'S CARE HOME (C2)..
DRAWING TITLE
PROPOSED ELEVATIONS.
CLIENT
CONNECTED IN CARE.
148A, TURVES ROAD,
CHEADLE. SK8 6AW.
ADDRESS
75, ST JOHNS ROAD,
BUXTON. SK17 6UU.
SCALE
SCALE 1:50@A1
DRAWING No
CL 06265986/6.
DATE
JUN 2026.