


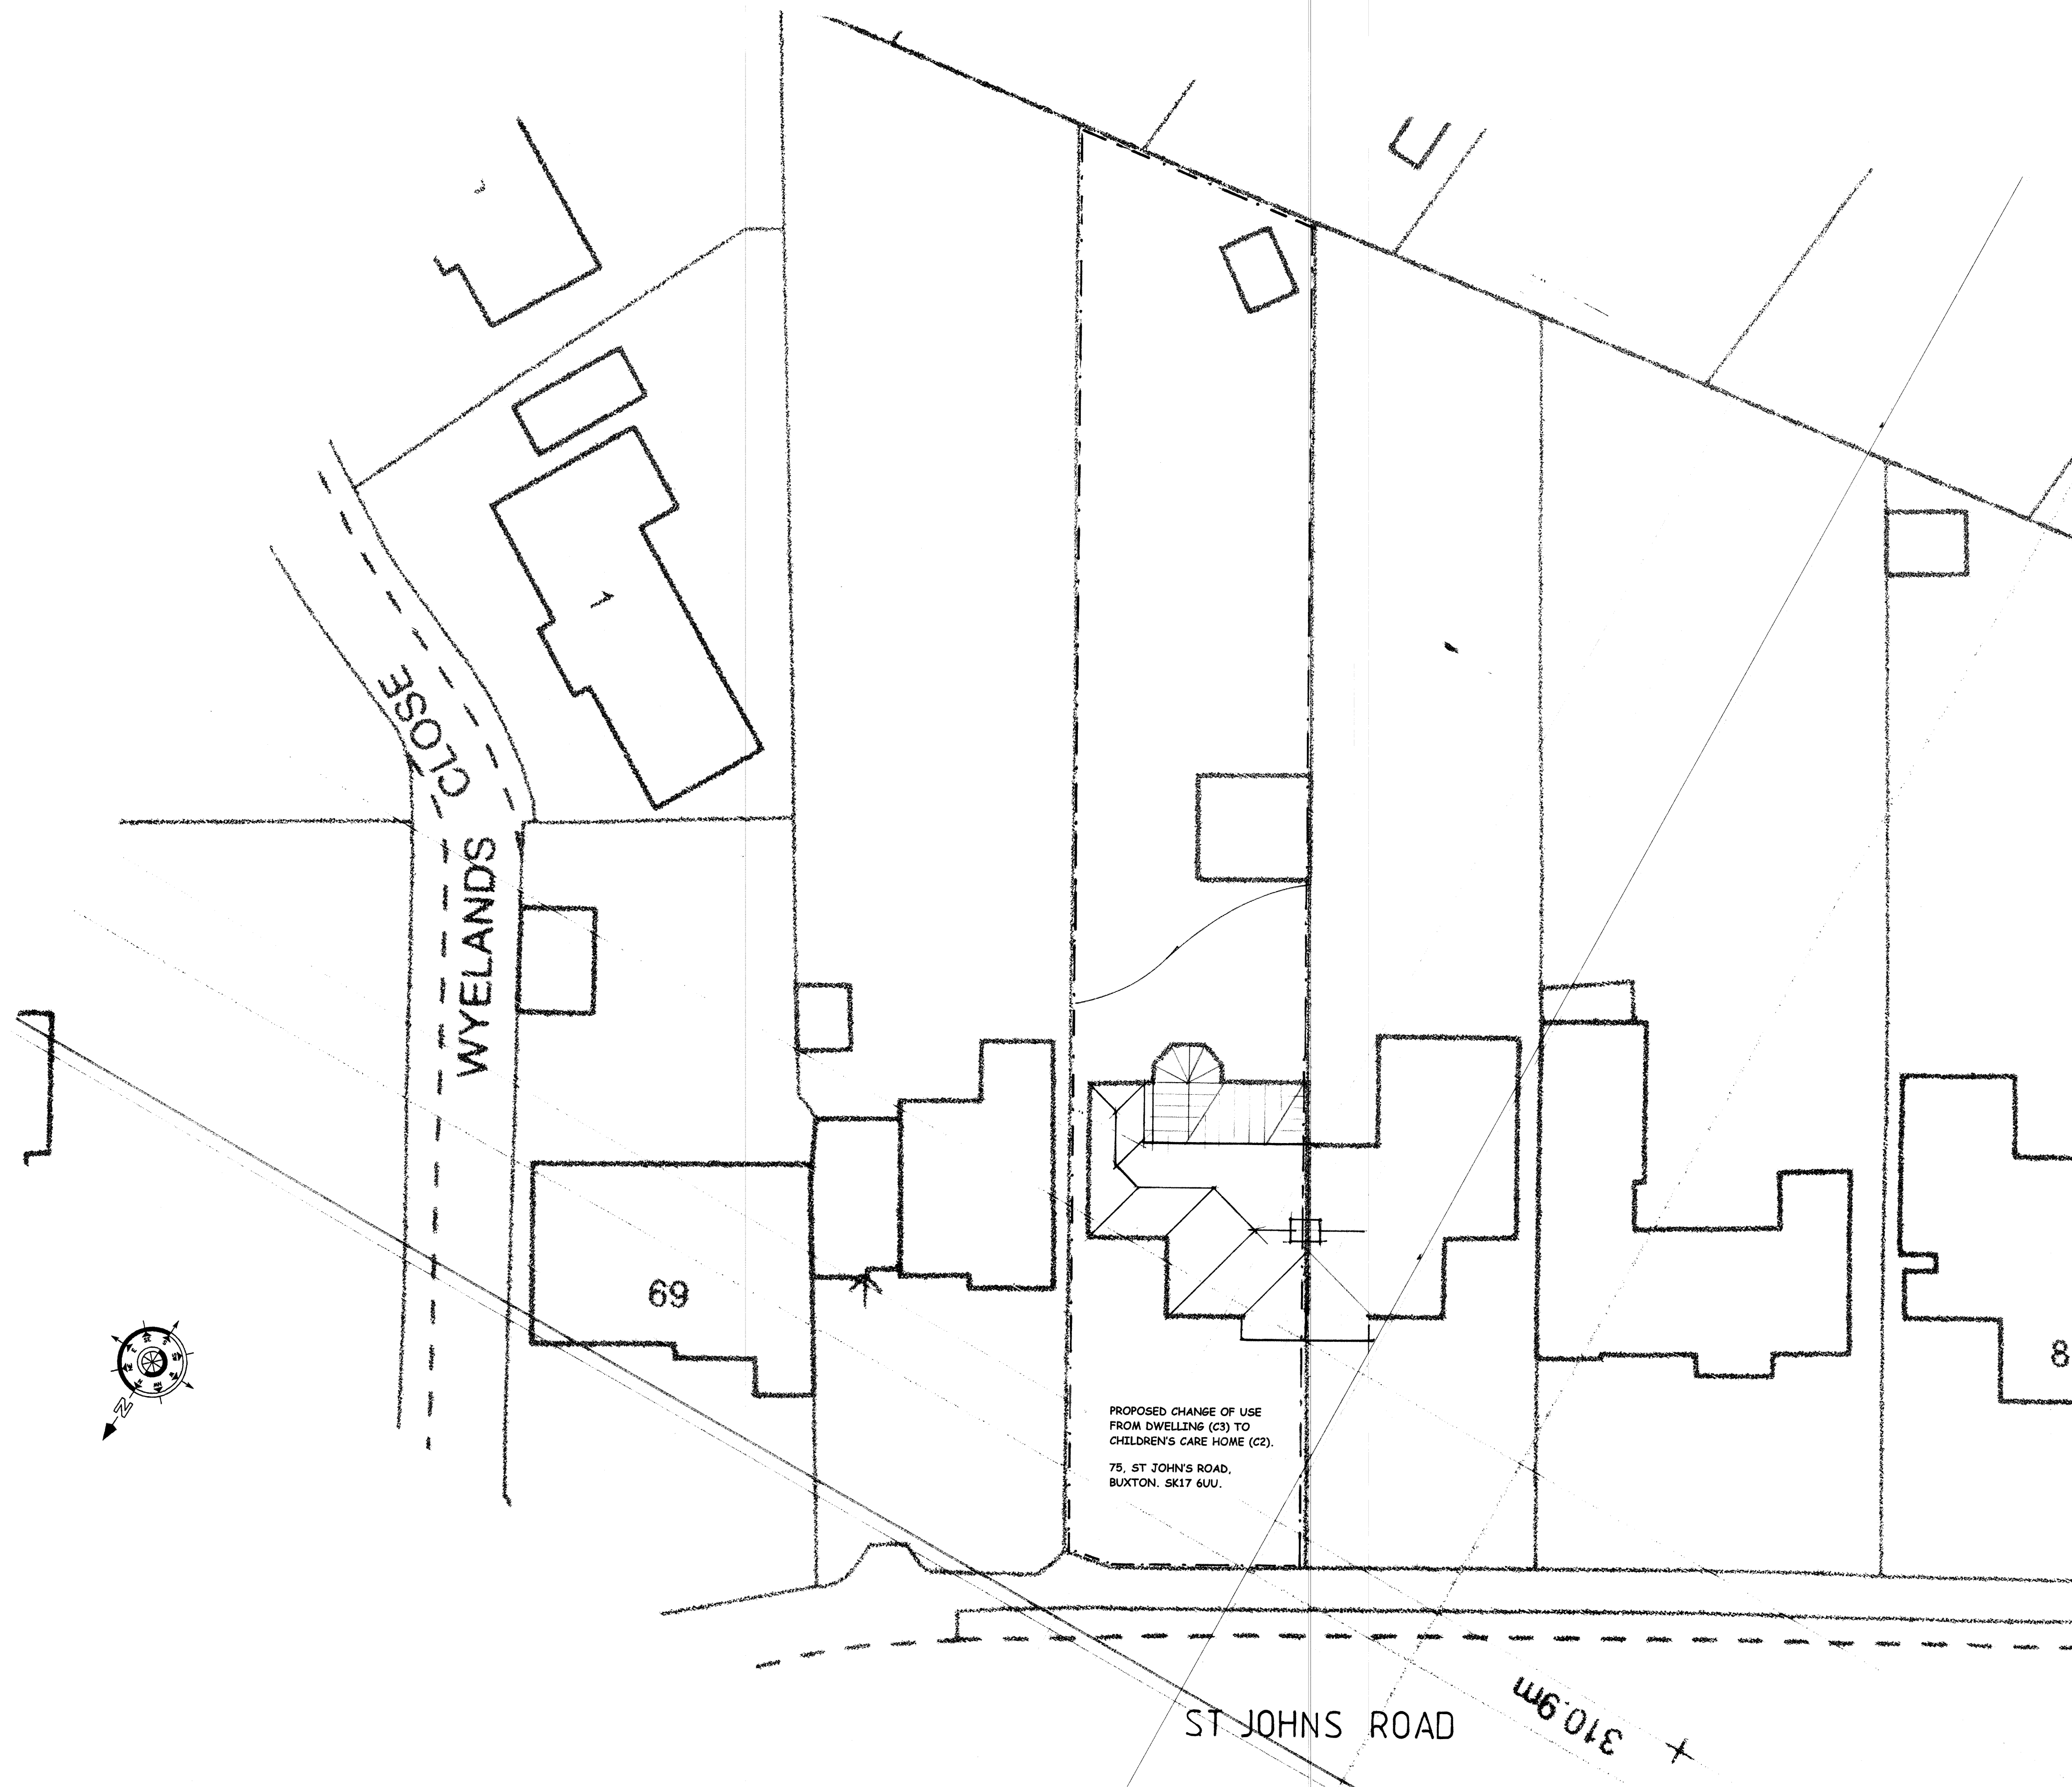

PROPOSED ROOF AND SITE PLAN. SCALE 1:200 @A1

**PROJECT**  
PROPOSED CHANGE OF USE  
FROM DWELLING (C3) TO  
CHILDREN'S CARE HOME (C2)..

**DRAWING TITLE**  
PROPOSED ROOF  
AND SITE PLAN.

**CLIENT**  
CONNECTED IN CARE.  
148A, TURVES ROAD,  
CHEADLE. SK8 6AW.

**ADDRESS**  
75, ST JOHNS ROAD,  
BUXTON. SK17 6UU.

**SCALE**  
SCALE 1:200@A1

**DATE**  
JUN 2026.

**DRAWING No**  
CL 06265986/9.

