



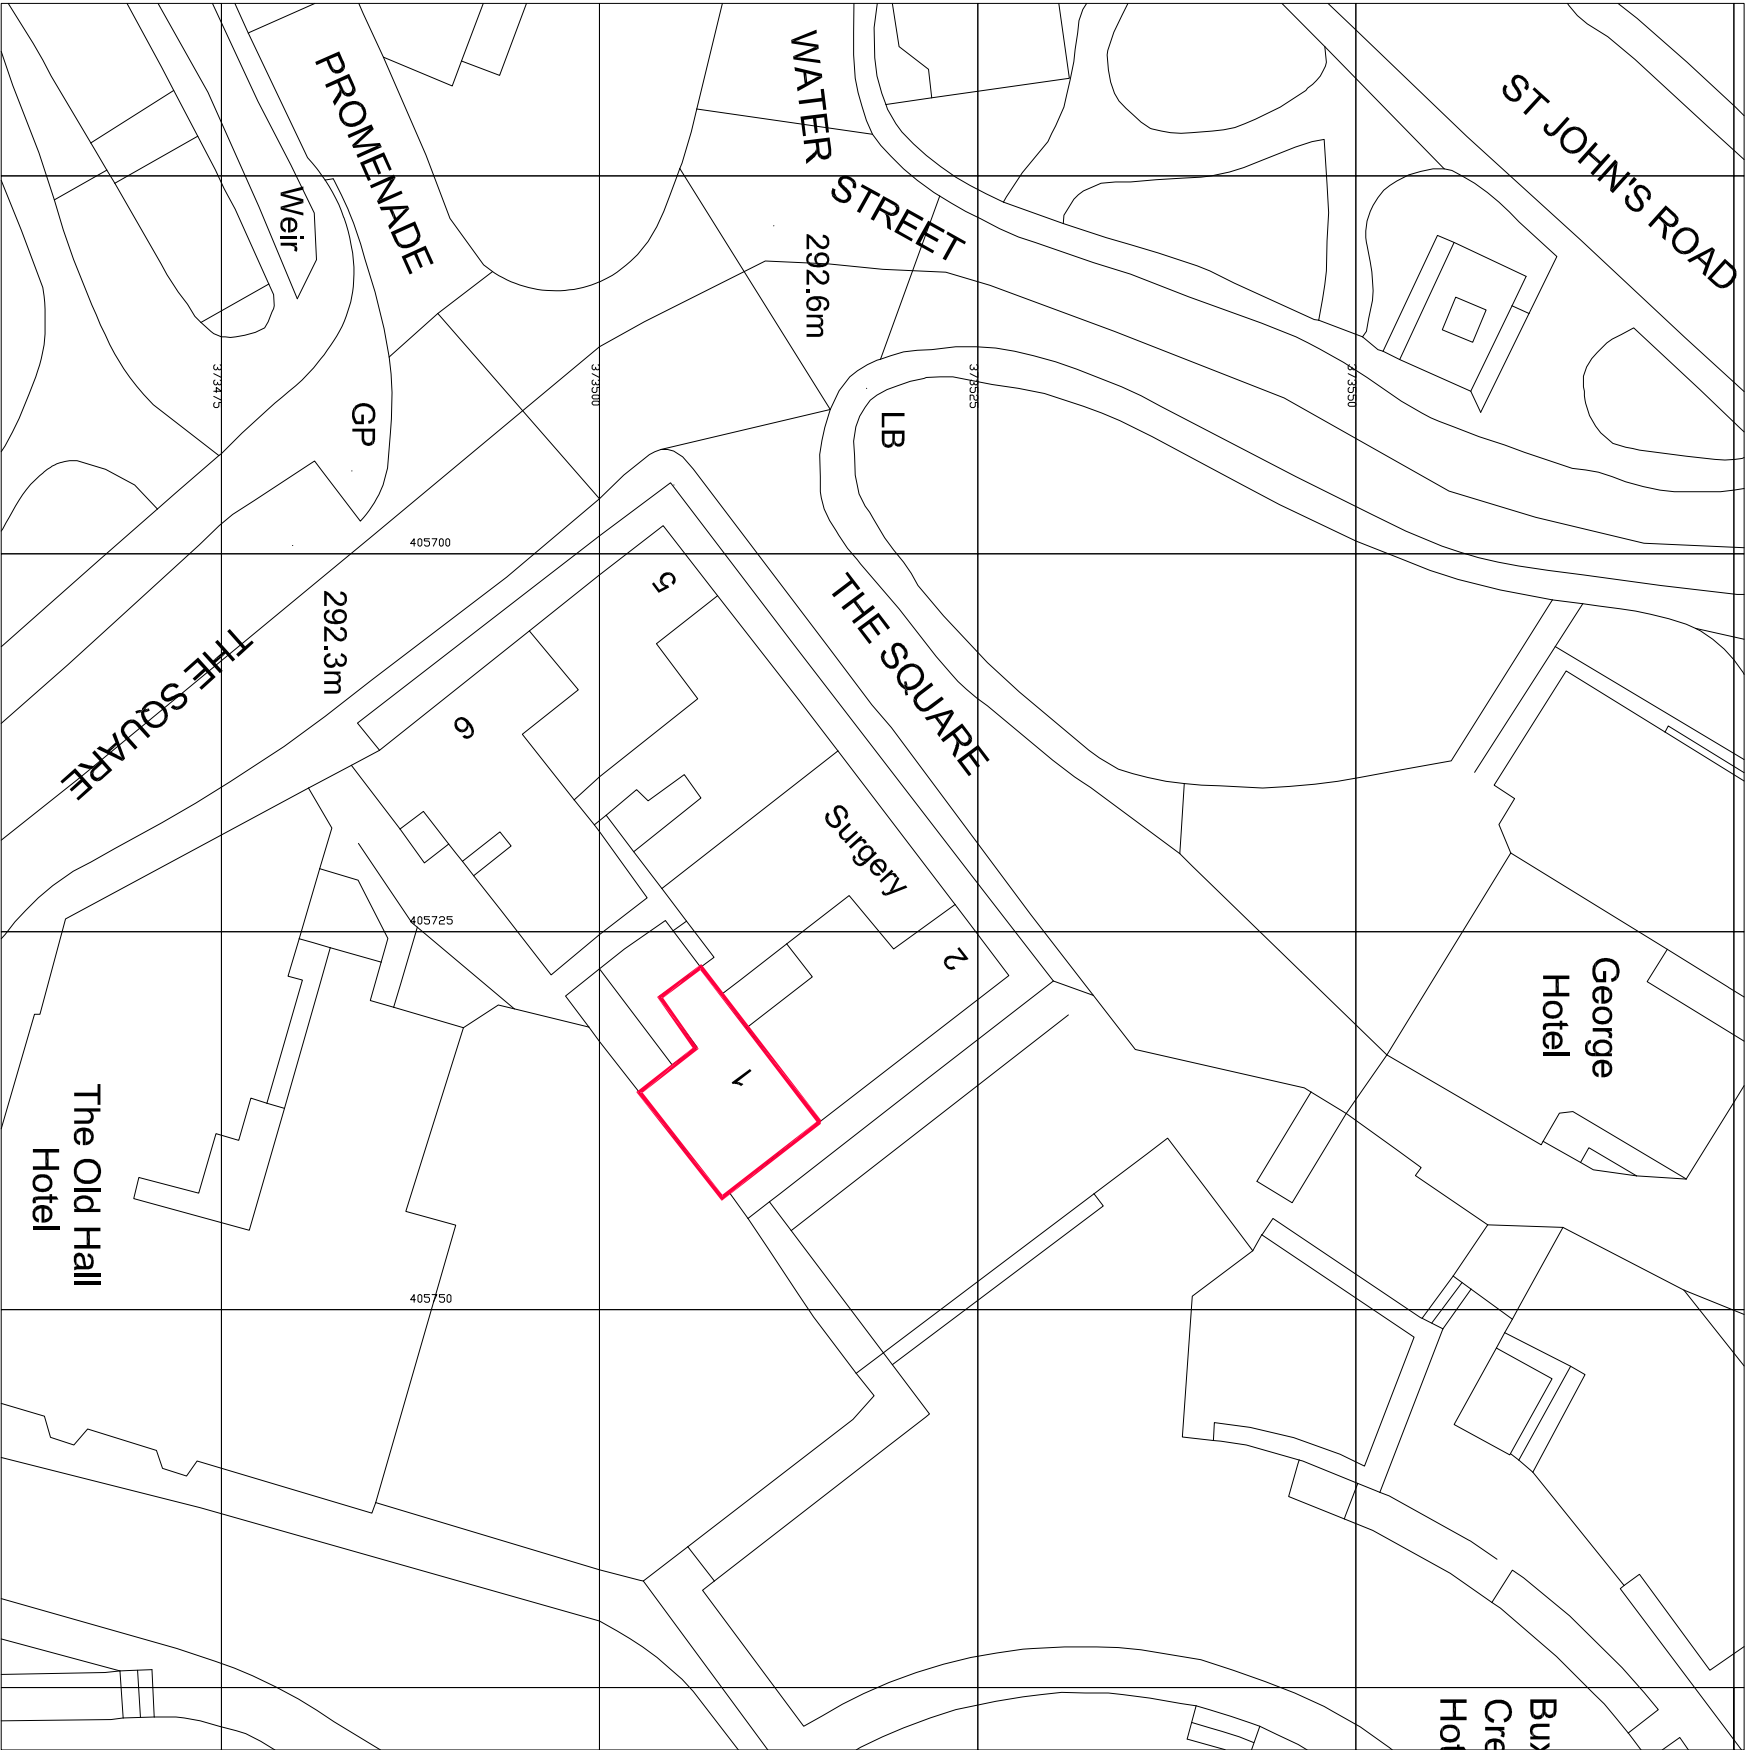

Ordnance Survey, (c) Crown Copyright 2026. All rights reserved. Licence number 100022432

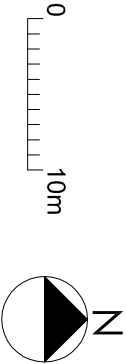

REVISIONS			
DRAWN	FW	SCALE	AREA
DATE	JULY 26	1:500	SQ.M.
PROJECT			
Bathroom alterations at 1 The Square, Buxton			
CLIENT			
Mr. and Mrs. E. Gardner			
TITLE			
Existing and proposed site plan - no changes			



Residential Architecture Design and Planning
07875553825
www.wyliearchitecture.co.uk

DRAWING NUMBER	REV
02.01	-