


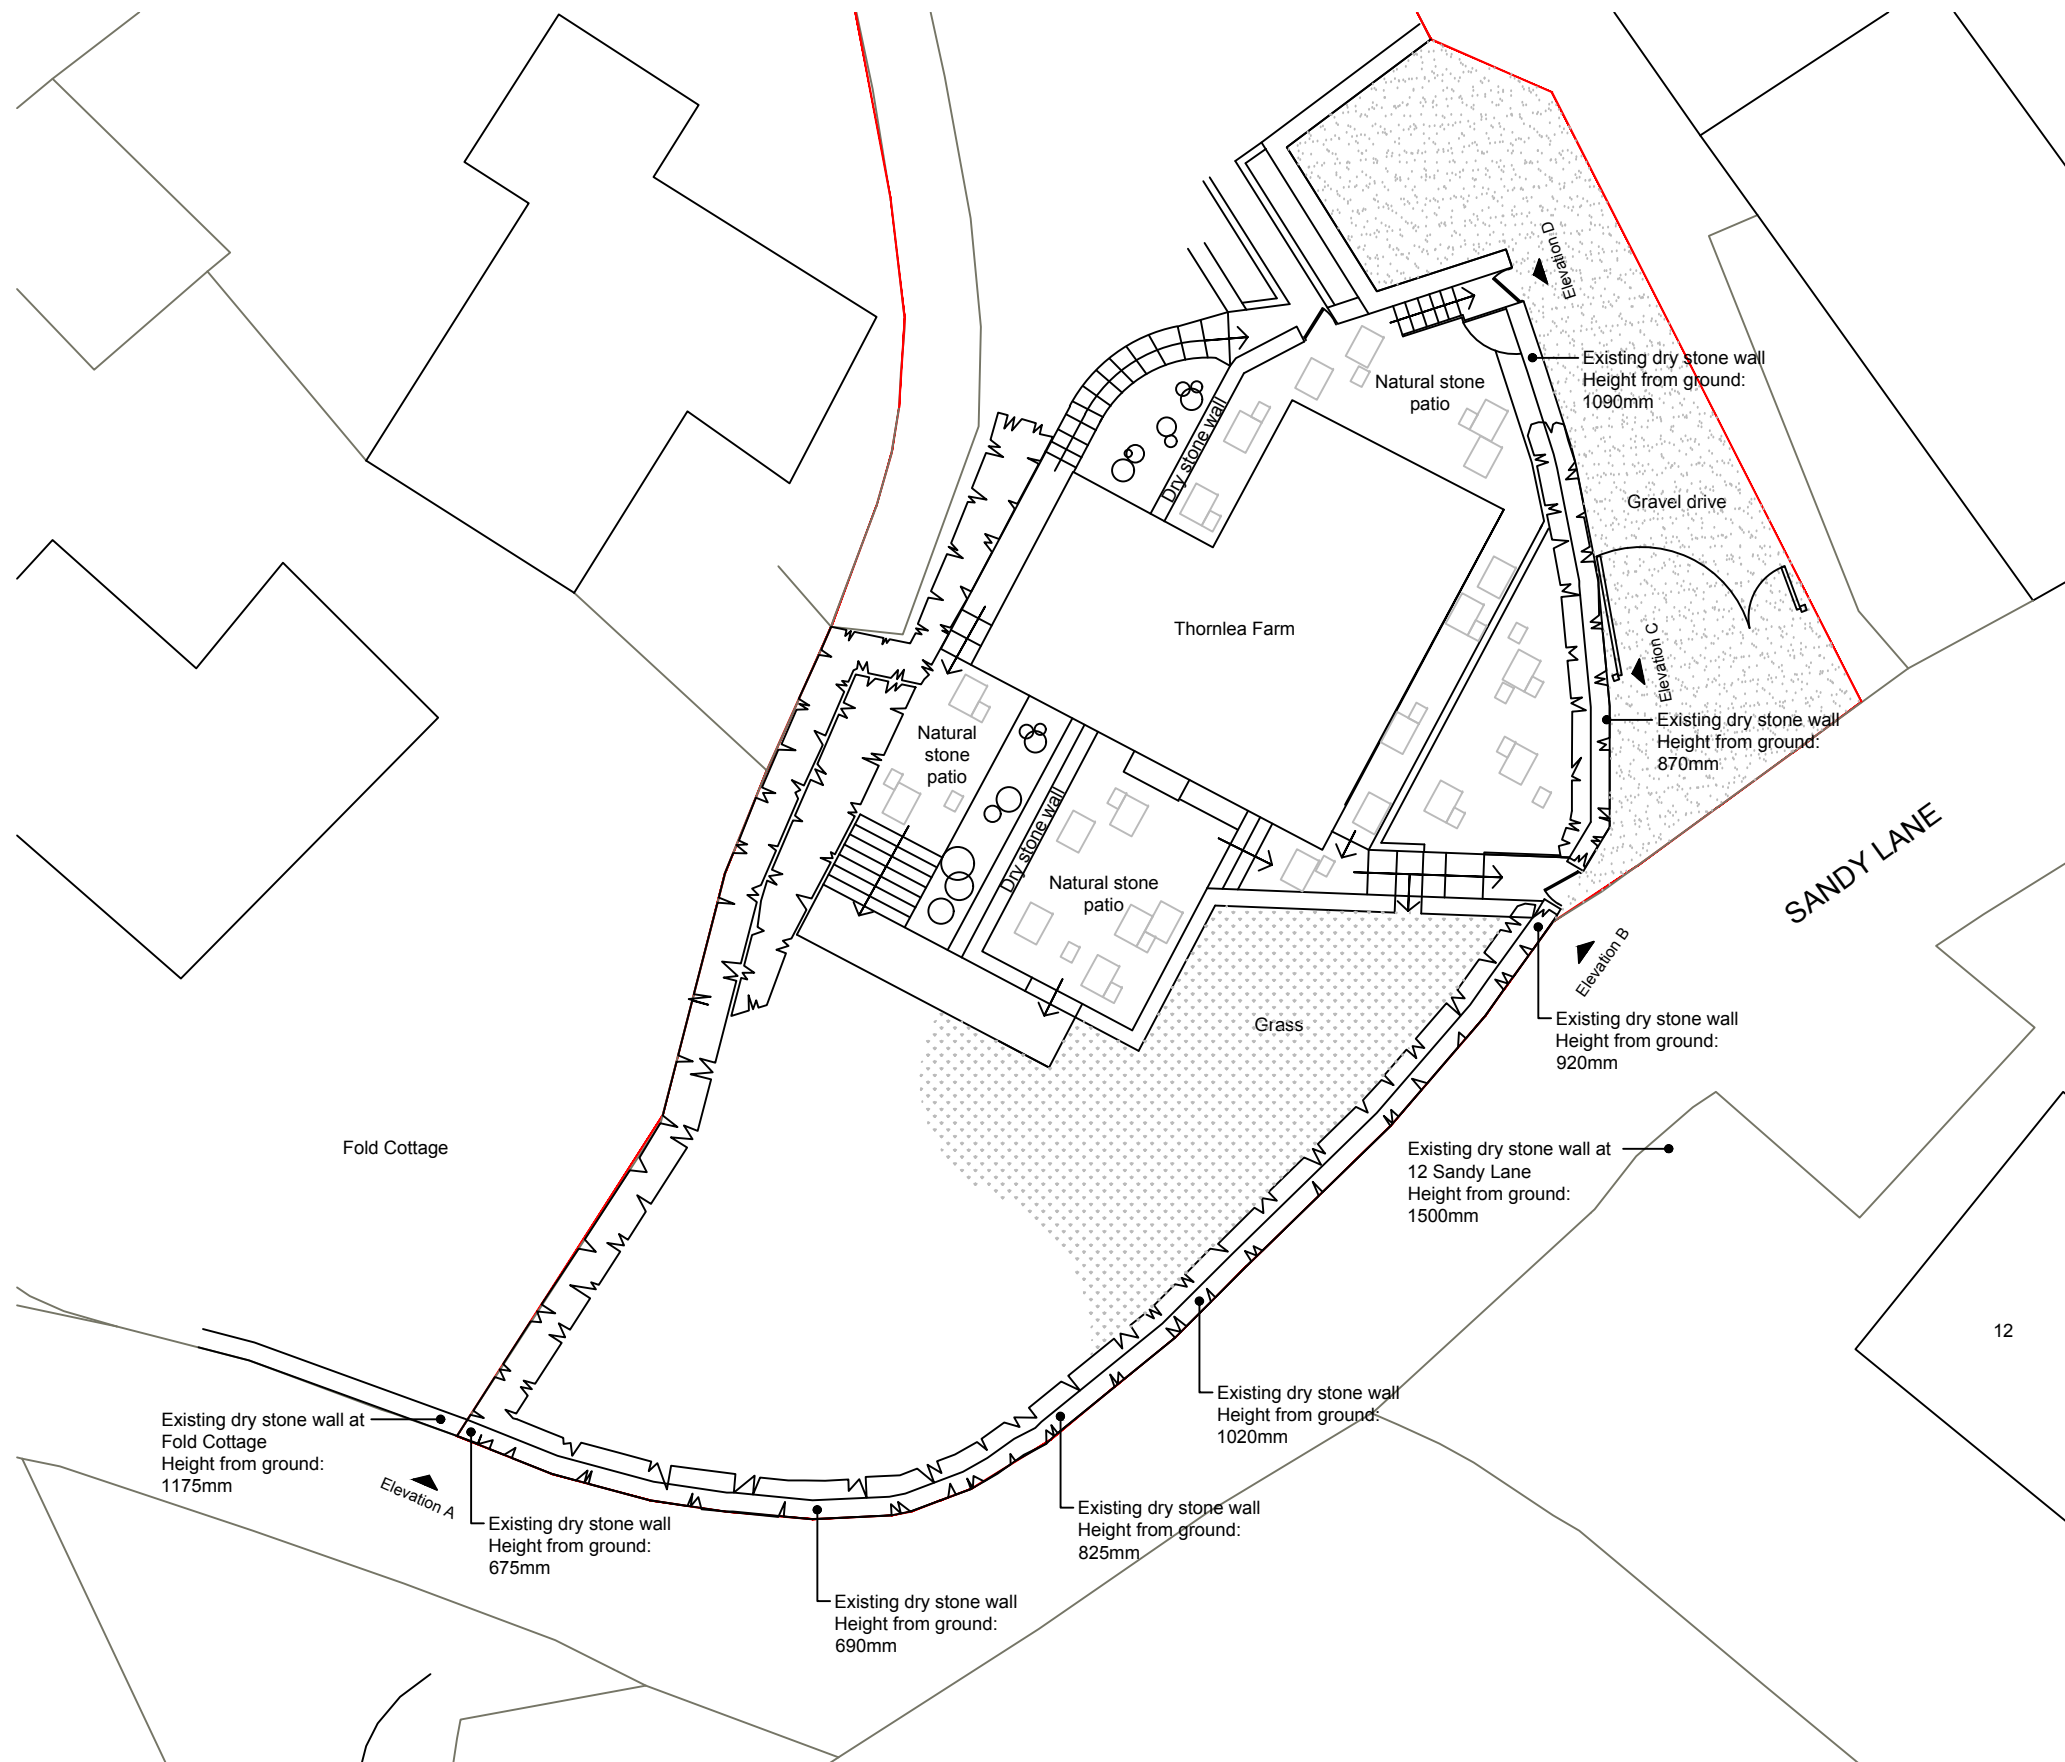

Existing Site Plan - Thornlea Farm



Address:

Mrs N Quinn  
Thornlea Farm, Sandy Lane, Chisworth, Derbyshire  
SK13 5SA

Project:

Proposed raising the height of the boundary dry stone wall, replacement stable block and proposed paddock fencing

Title:  
Existing Site Plan - Thornlea Farm House

Scale: 1:200 @ A3

|                |                    |
|----------------|--------------------|
| Drawn:<br>C.K. | Date:<br>July 2026 |
|----------------|--------------------|

|                      |                          |
|----------------------|--------------------------|
| Project no.:<br>3410 | Drawing no.:<br>3410-005 |
|----------------------|--------------------------|

PLANMART LIMITED  
9, GEORGE STREET, GLOSSOP,  
DERBYSHIRE SK13 8AY.  
TEL: 01457 863153