





Site Application Area
577sqm / 0.14 Acres

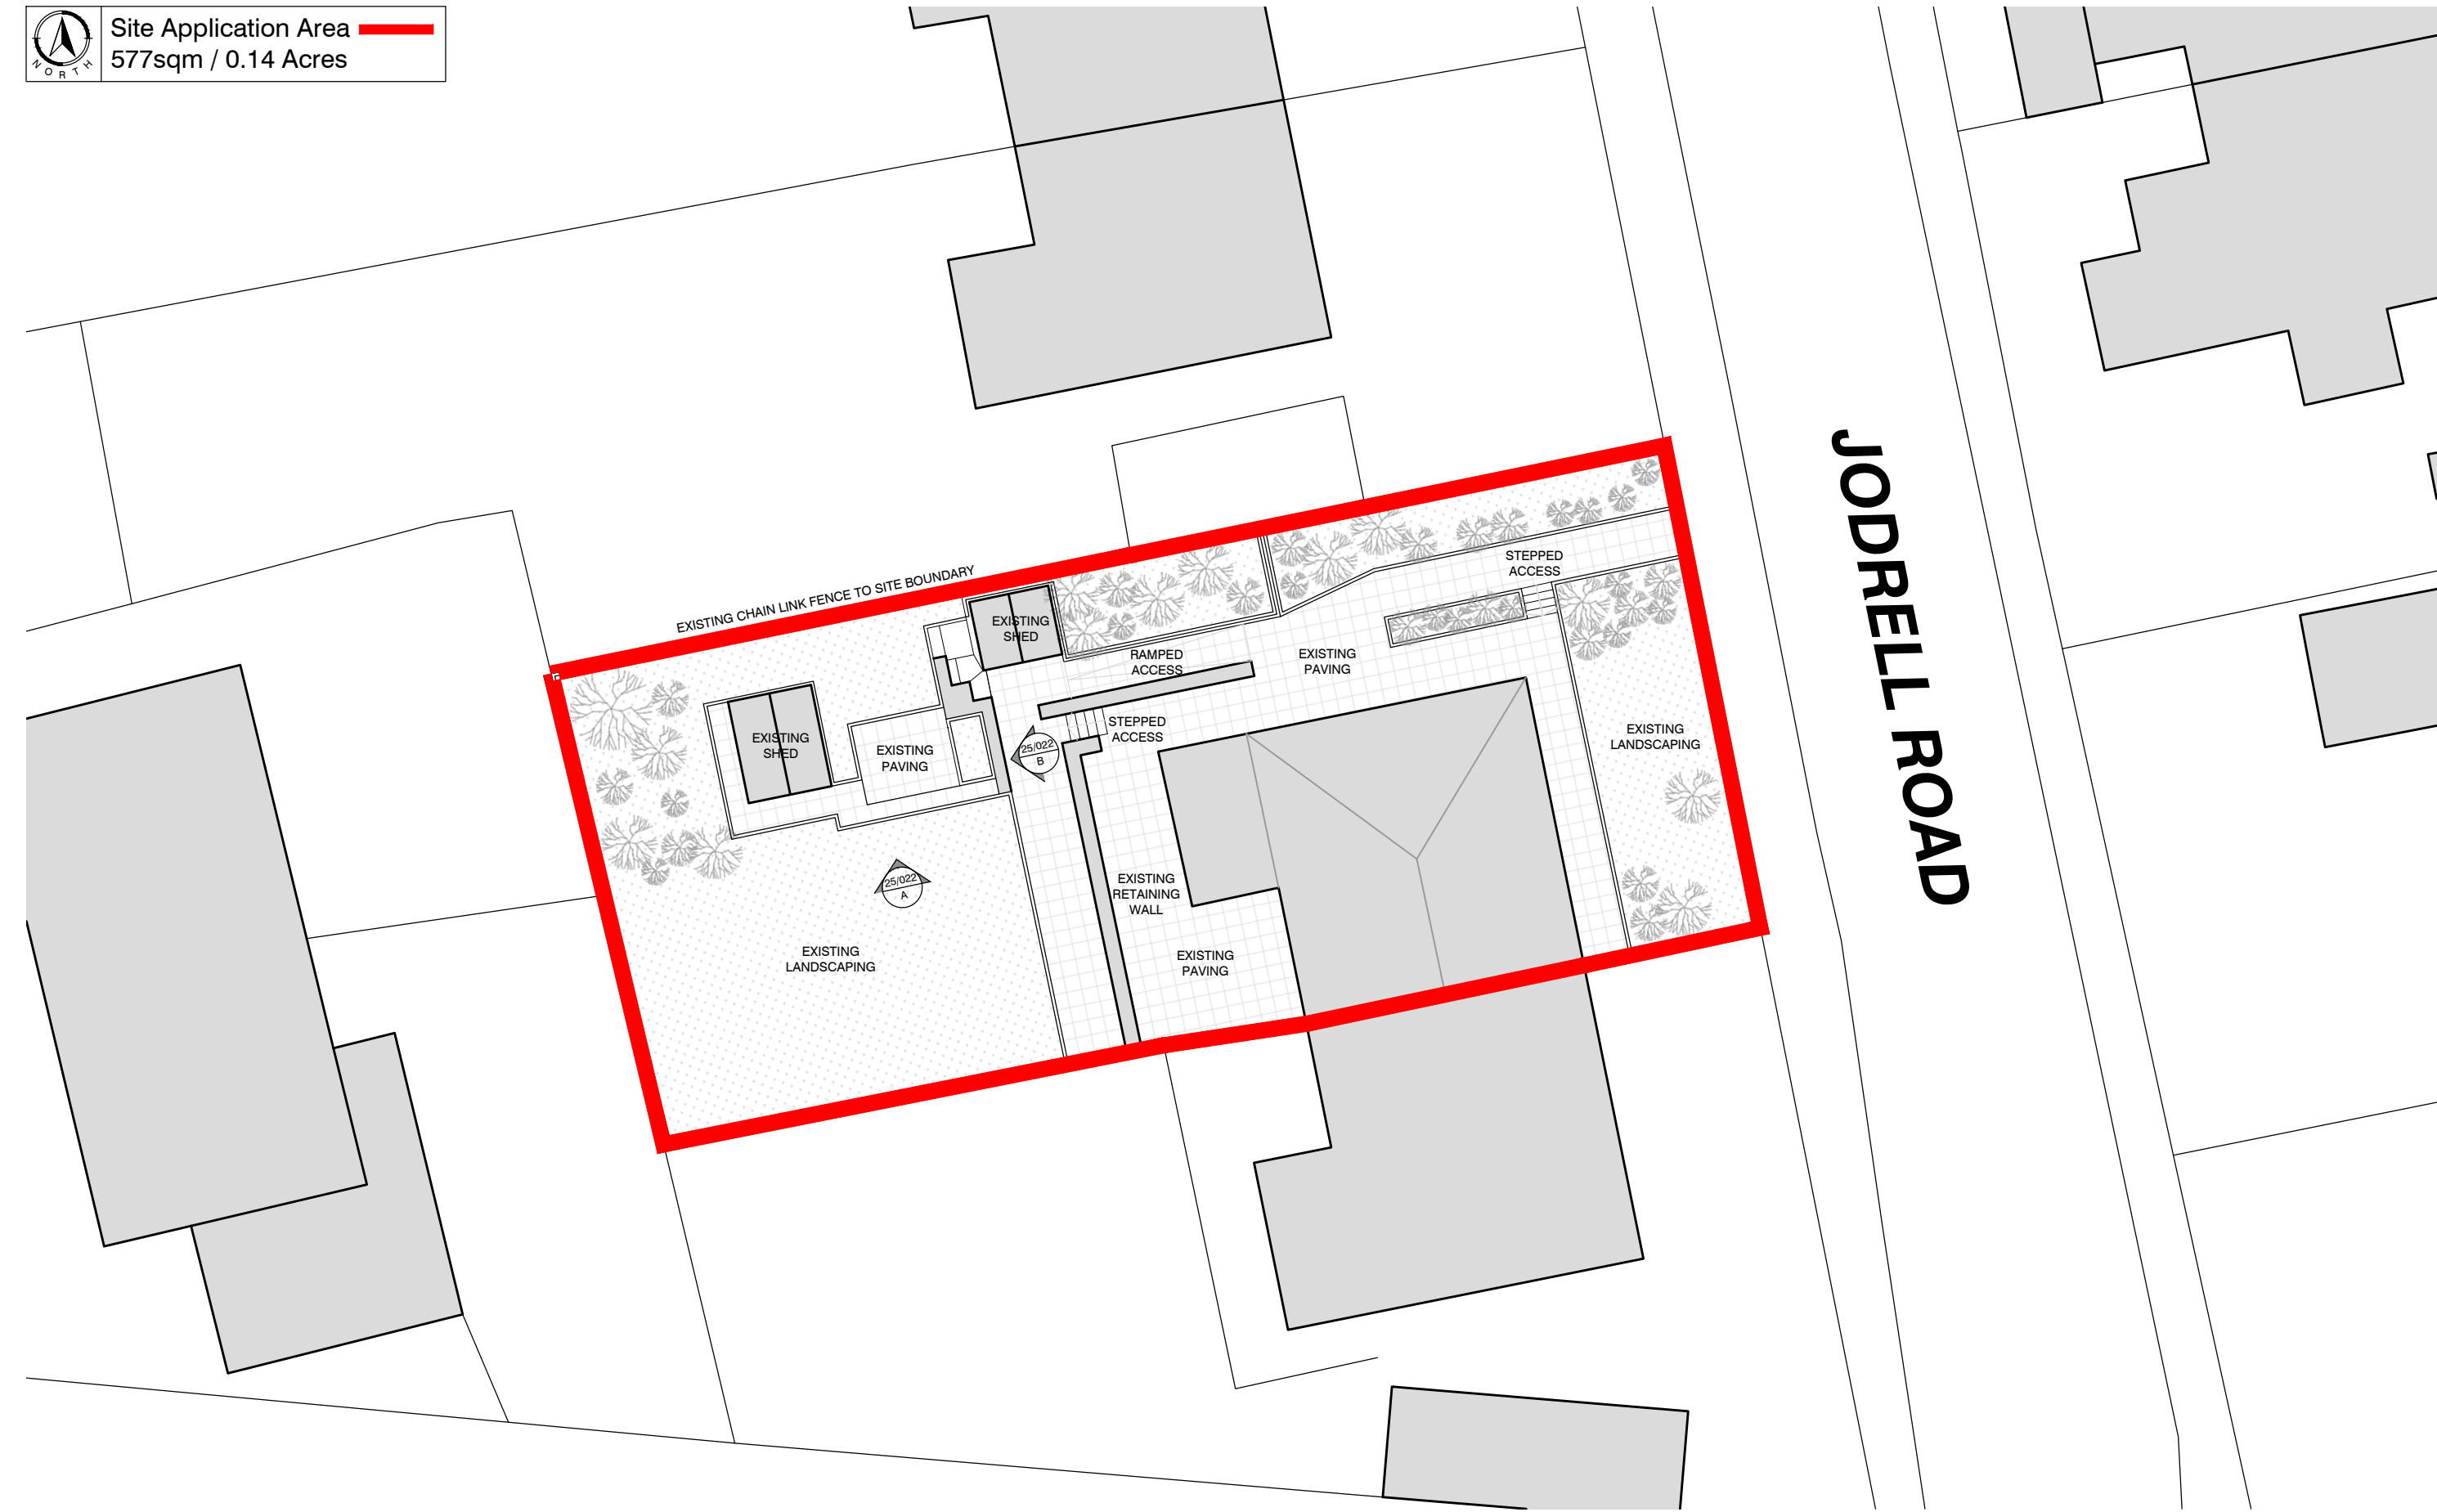

NOTES:

 

Ref	Date	Revision	Initial
*	**/**/**	Description of Revision	***

Project / Client:

PROPOSED EXTERNAL WORKS
TO
4 JODRELL ROAD,
WHALEY BRIDGE, SK23 7AN
FOR
MR SHEPHERD

Issue:

PLANNING ISSUE

Drawing Title:

EXISTING SITE PLAN

jha
PULMANN

JHA Pulmann,
18A Bridge Street
Milnrow, Rochdale,
OL16 3ND
01302 364565
enquiries@j-h-a.co.uk
www.j-h-a.co.uk

Scale: 1:200

Date: JULY 2026

Drawn By: JA

Checked By: XXX

Drawing No:

M25/022/111

Sheet Size:

A3