


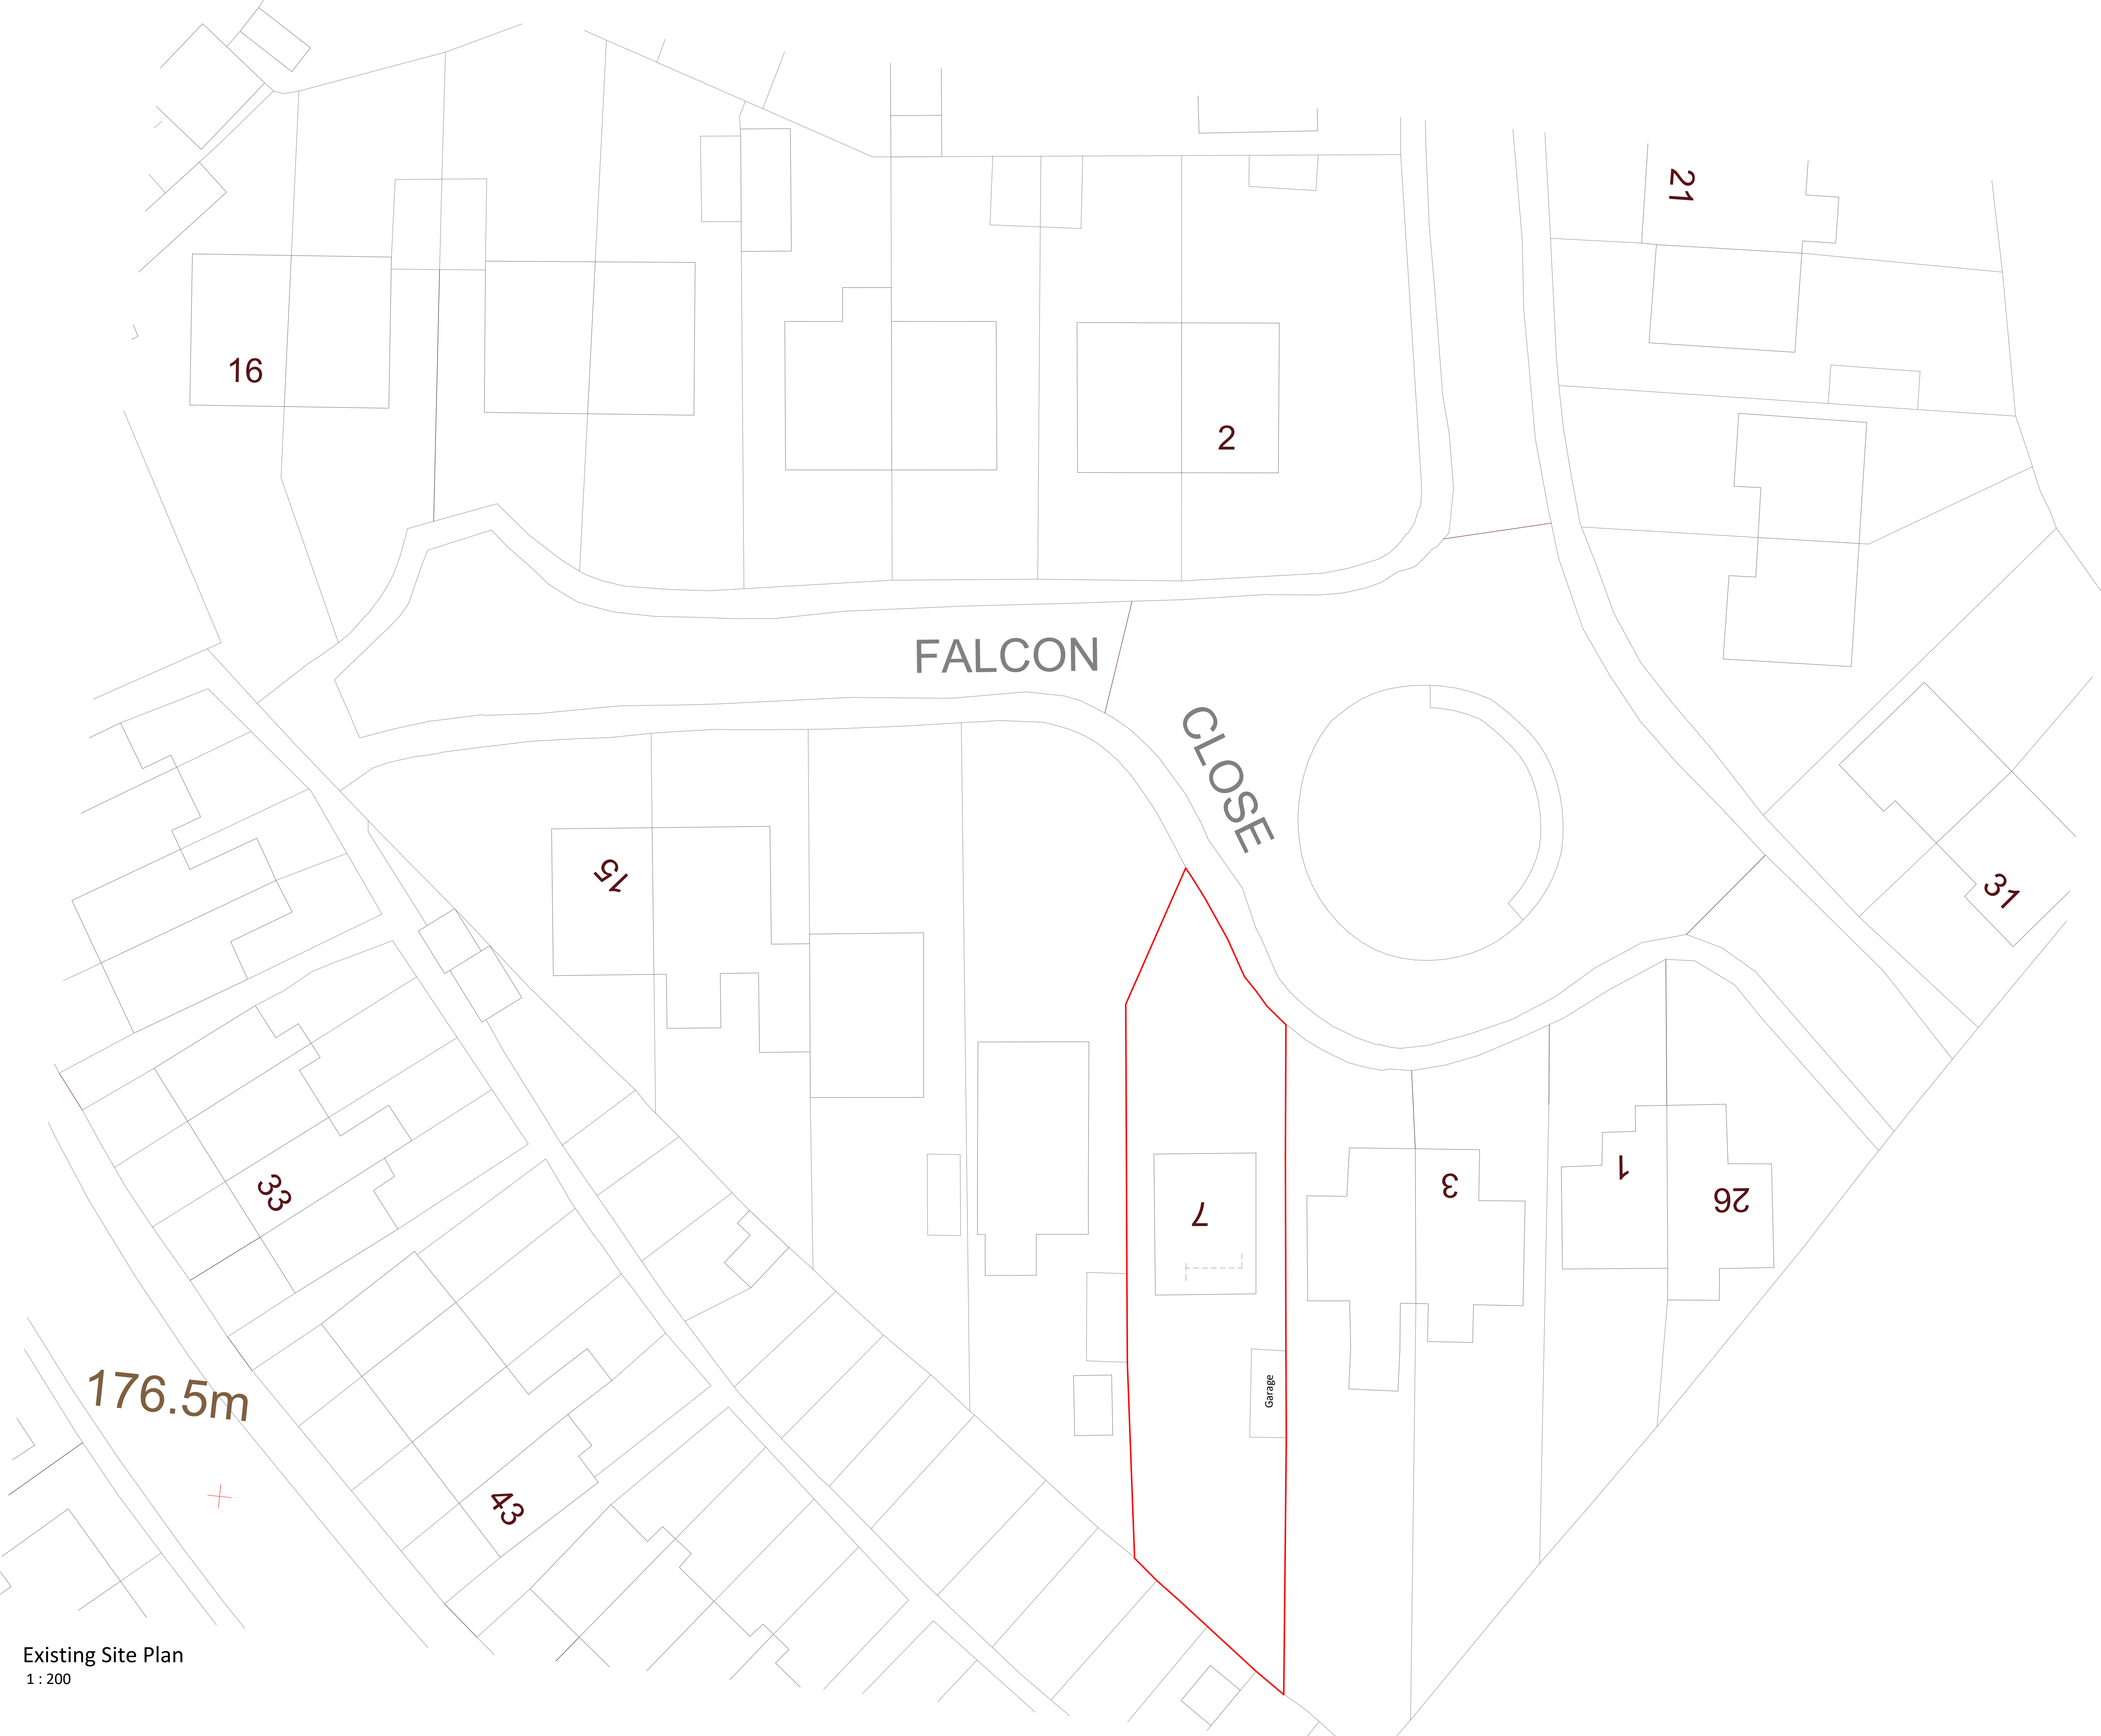

Existing Site Plan
1 : 200


Responsibility is not accepted for errors made by others in scaling from this drawing.
All construction information should be taken from figured dimensions only.

GENERAL NOTES

- All dimensions indicative as surveyed on site.
- Contractor to verify site dimensions, ownership boundary and services before commencing works.

DRAWING KEY

— Site Boundary

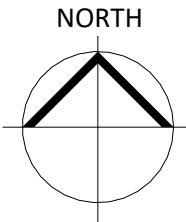

S4	PL01	04/06/26	Stage 3 Drawing Issue
S4	P01	17/04/26	Stage 1 Drawing Issue

STATUS	REV	DATE	DESCRIPTION	REVISED BY
CLIENT				PS
A & P Dawson				CHECKED BY
				SH
				ORIGINATOR NO
				00031

CONSULTANT
studiopesa
www.studiopesa.co.uk © studio pesa LLP 2021
PROJECT
7 Falcon Close
New Mills

DRAWING TITLE
Existing Site Plan

STATUS CODE	SCALE
S4 : Suitable for stage approval	As indicated@A1
DRAWING USAGE: <i>EXISTING</i>	
PROJECT - ORIGINATOR - VOLUME - LEVEL - TYPE - ROLE - NUMBER	STATUS _ REVISION _ CLASS
00031-SP-XX-XX-DR-A-10002	S4_PL01_XXXX